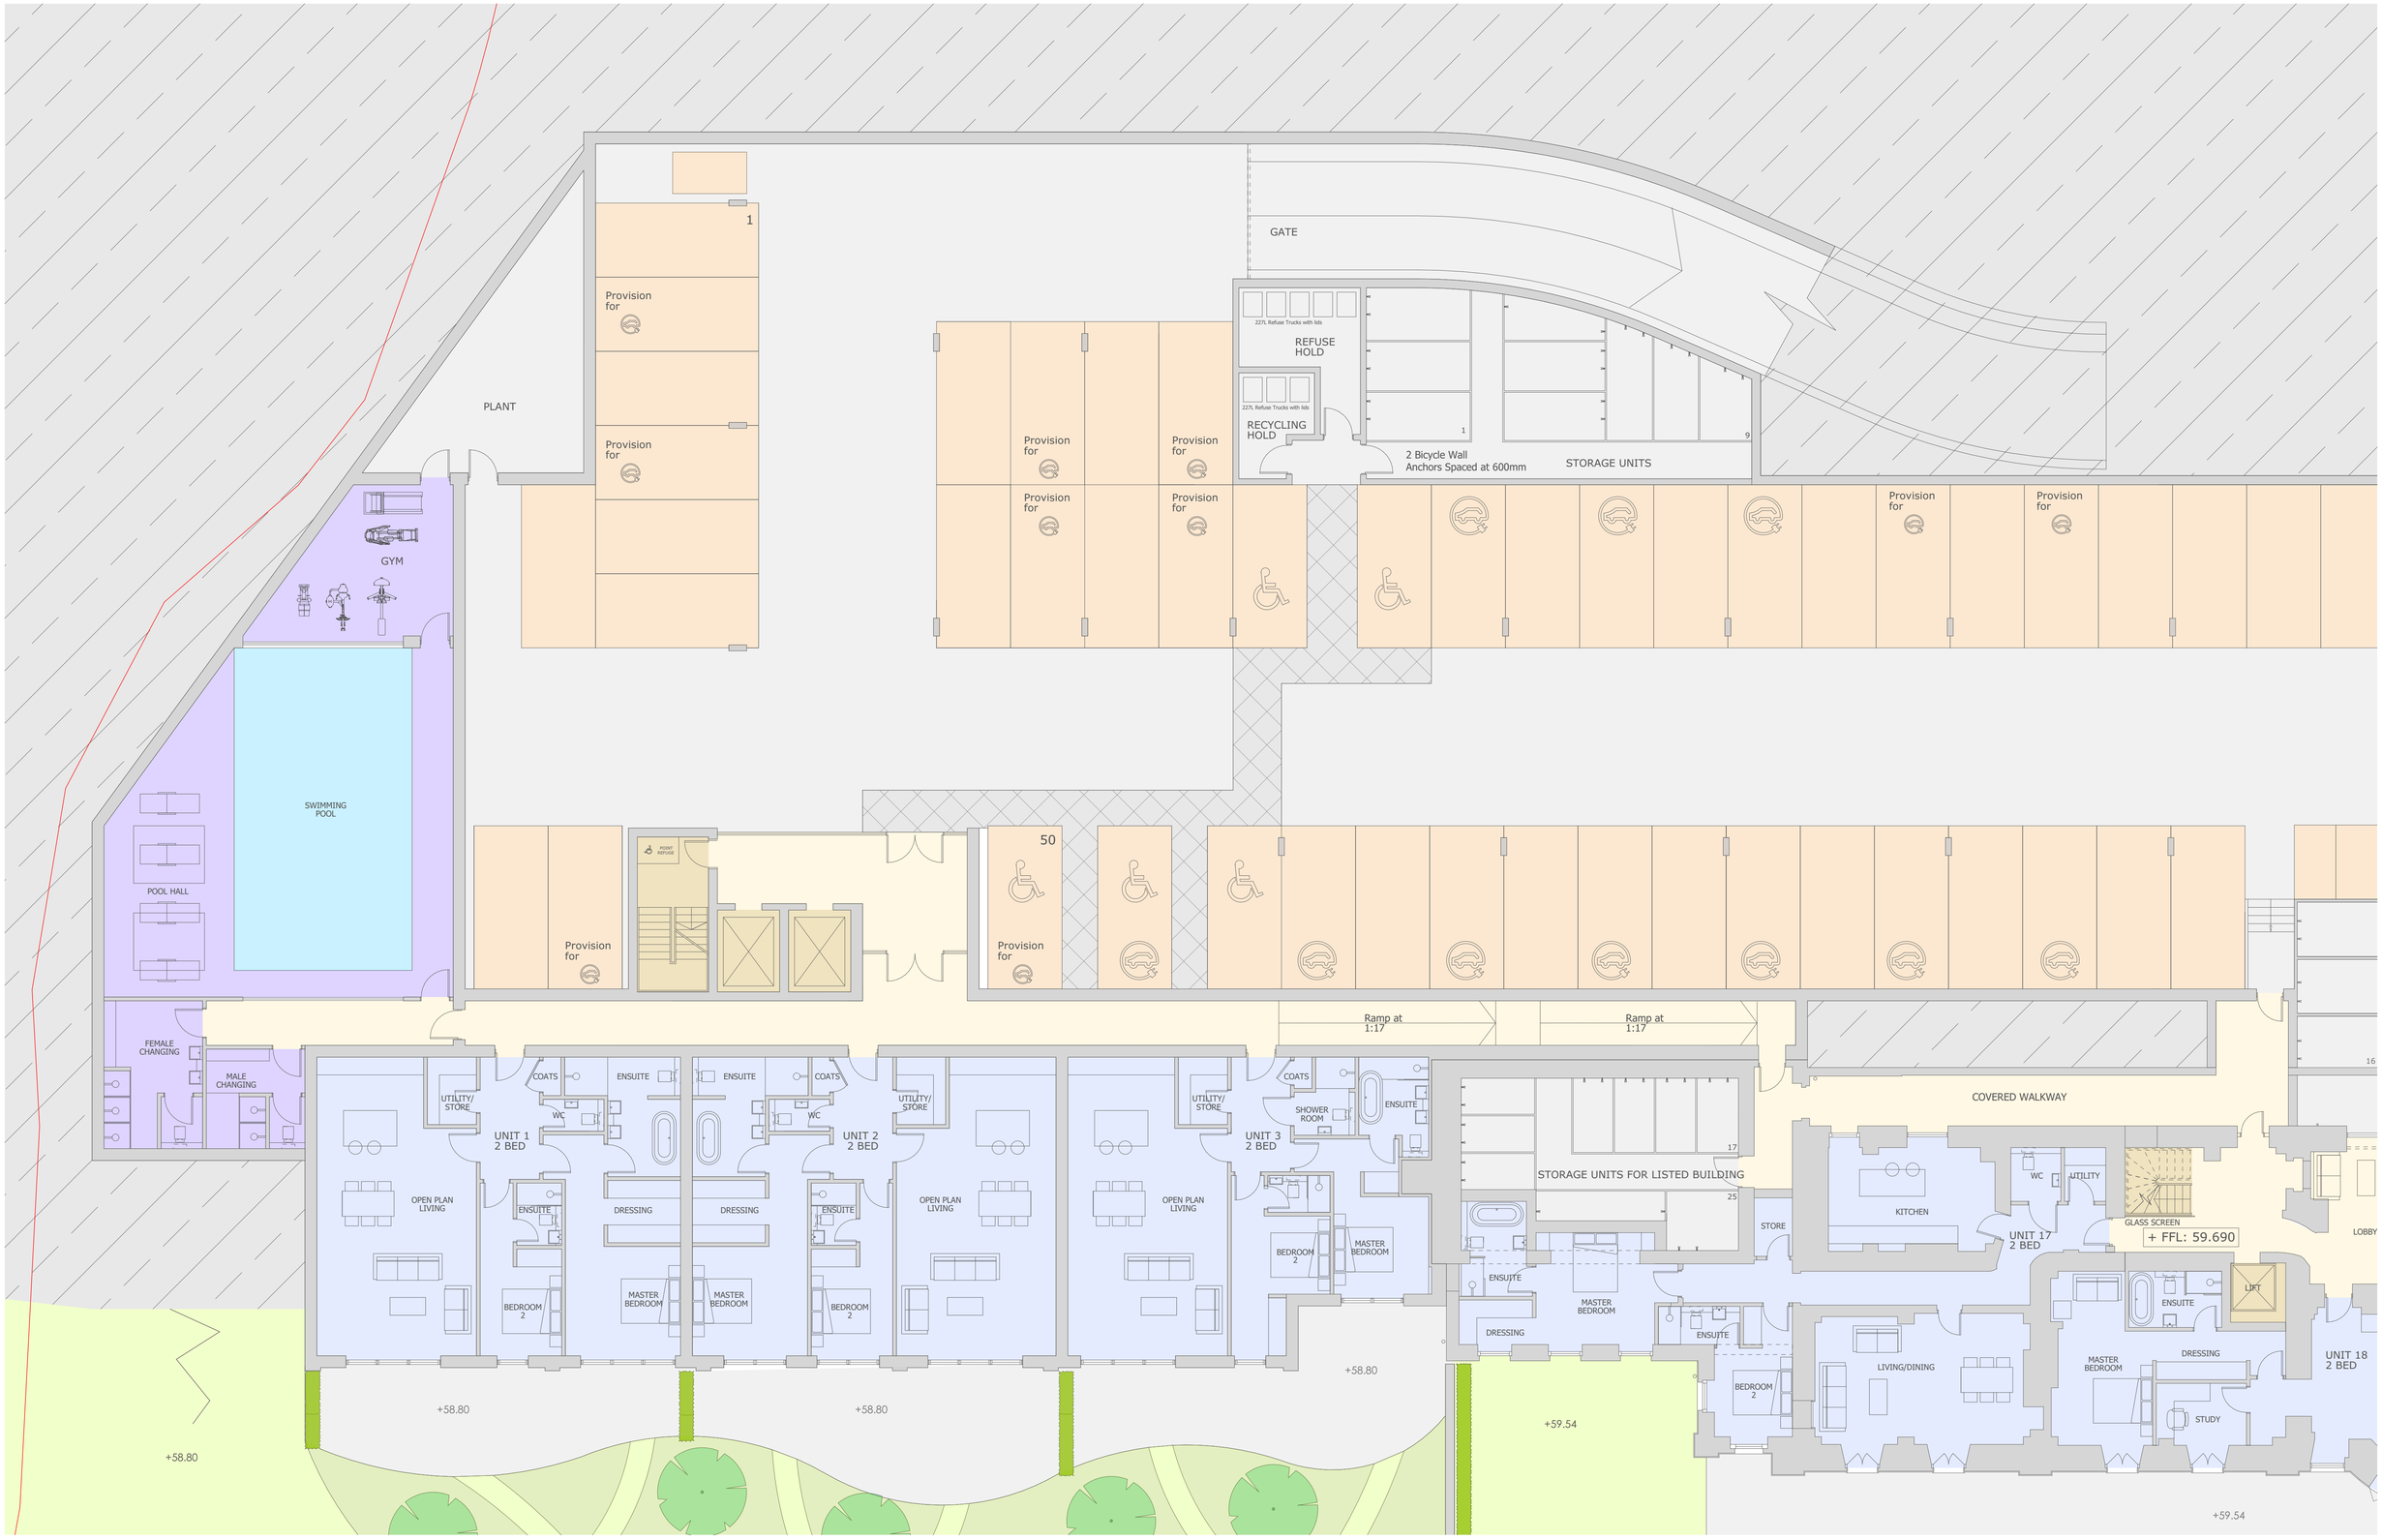

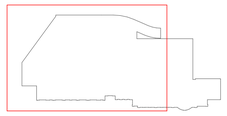

N

HILLCROFT HOUSE
THE DRIVE
HAREFIELD PLACE
ICKENHAM
MIDDLESEX
UB10 8AQ

MANORGROVEHOMES.CO.UK

haparchitects
The Old Registry, 20 Amersham Hill,
High Wycombe, Bucks, HP13 6NZ.
T: 01494 450427 F: 01494 465670
E: admin@haparchitects.co.uk
www.haparchitects.co.uk

Project: Harefield Place, The Drive, Ickenham, Middlesex, UB10 8AQ		Drawing Title: Revised Basement Plan Sheet 3	
Client: Manorgrove Homes	Scale: 1:100	Size: A1	Date: July 16 Drawn: GB Checked: AH
Drawing Status: PLANNING	HAP Job No.: 2009	Drawing Number - Revision: **2009-PL-04**	
Scale Bar: 0 1 2 3 4 5 cm	DO NOT SCALE from this drawing for construction purposes, use figured dimensions only. All dimensions and levels must be verified on site prior to commencement and any discrepancies notified. This drawing to be read in conjunction with relevant specialists drawings, details and specifications.		

Copyright of this drawing is the property of HAP Chartered Architects Ltd

RIBA Chartered Practice