Location Plan

Site Address: **50, Lowlands Road, Eastcote, HA5 1TU**

PlanningPortal

Date Produced: **26-Mar-2026**

Scale: **1:1250 @A3**

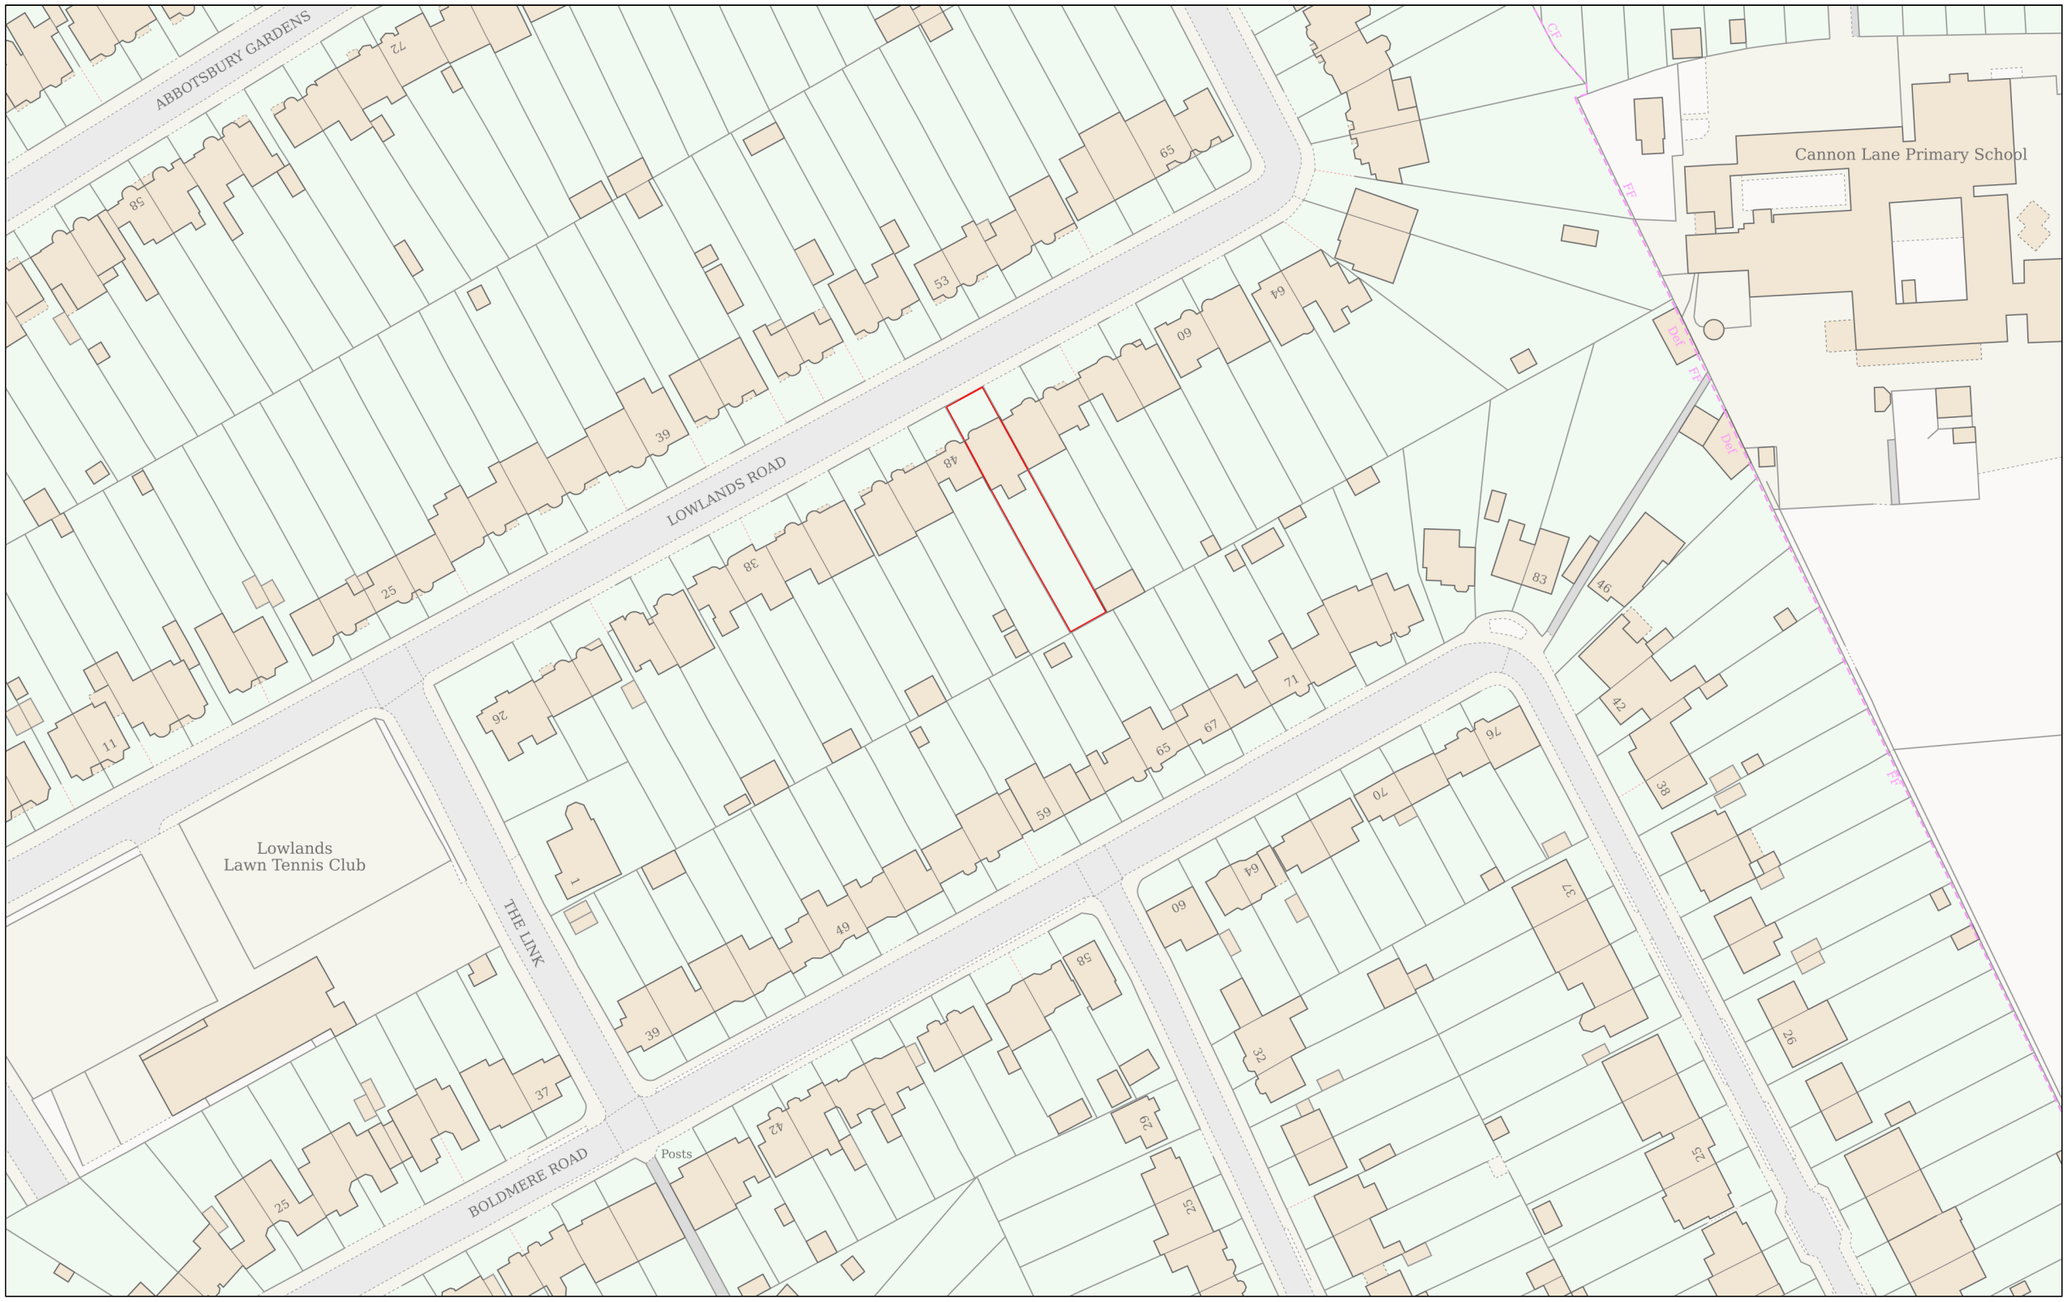

Planning Portal Reference: **PP-14813942v1**

0 50
Metres

Powered By TerraQuest

© Crown copyright and database rights 2026 OS 100042766