


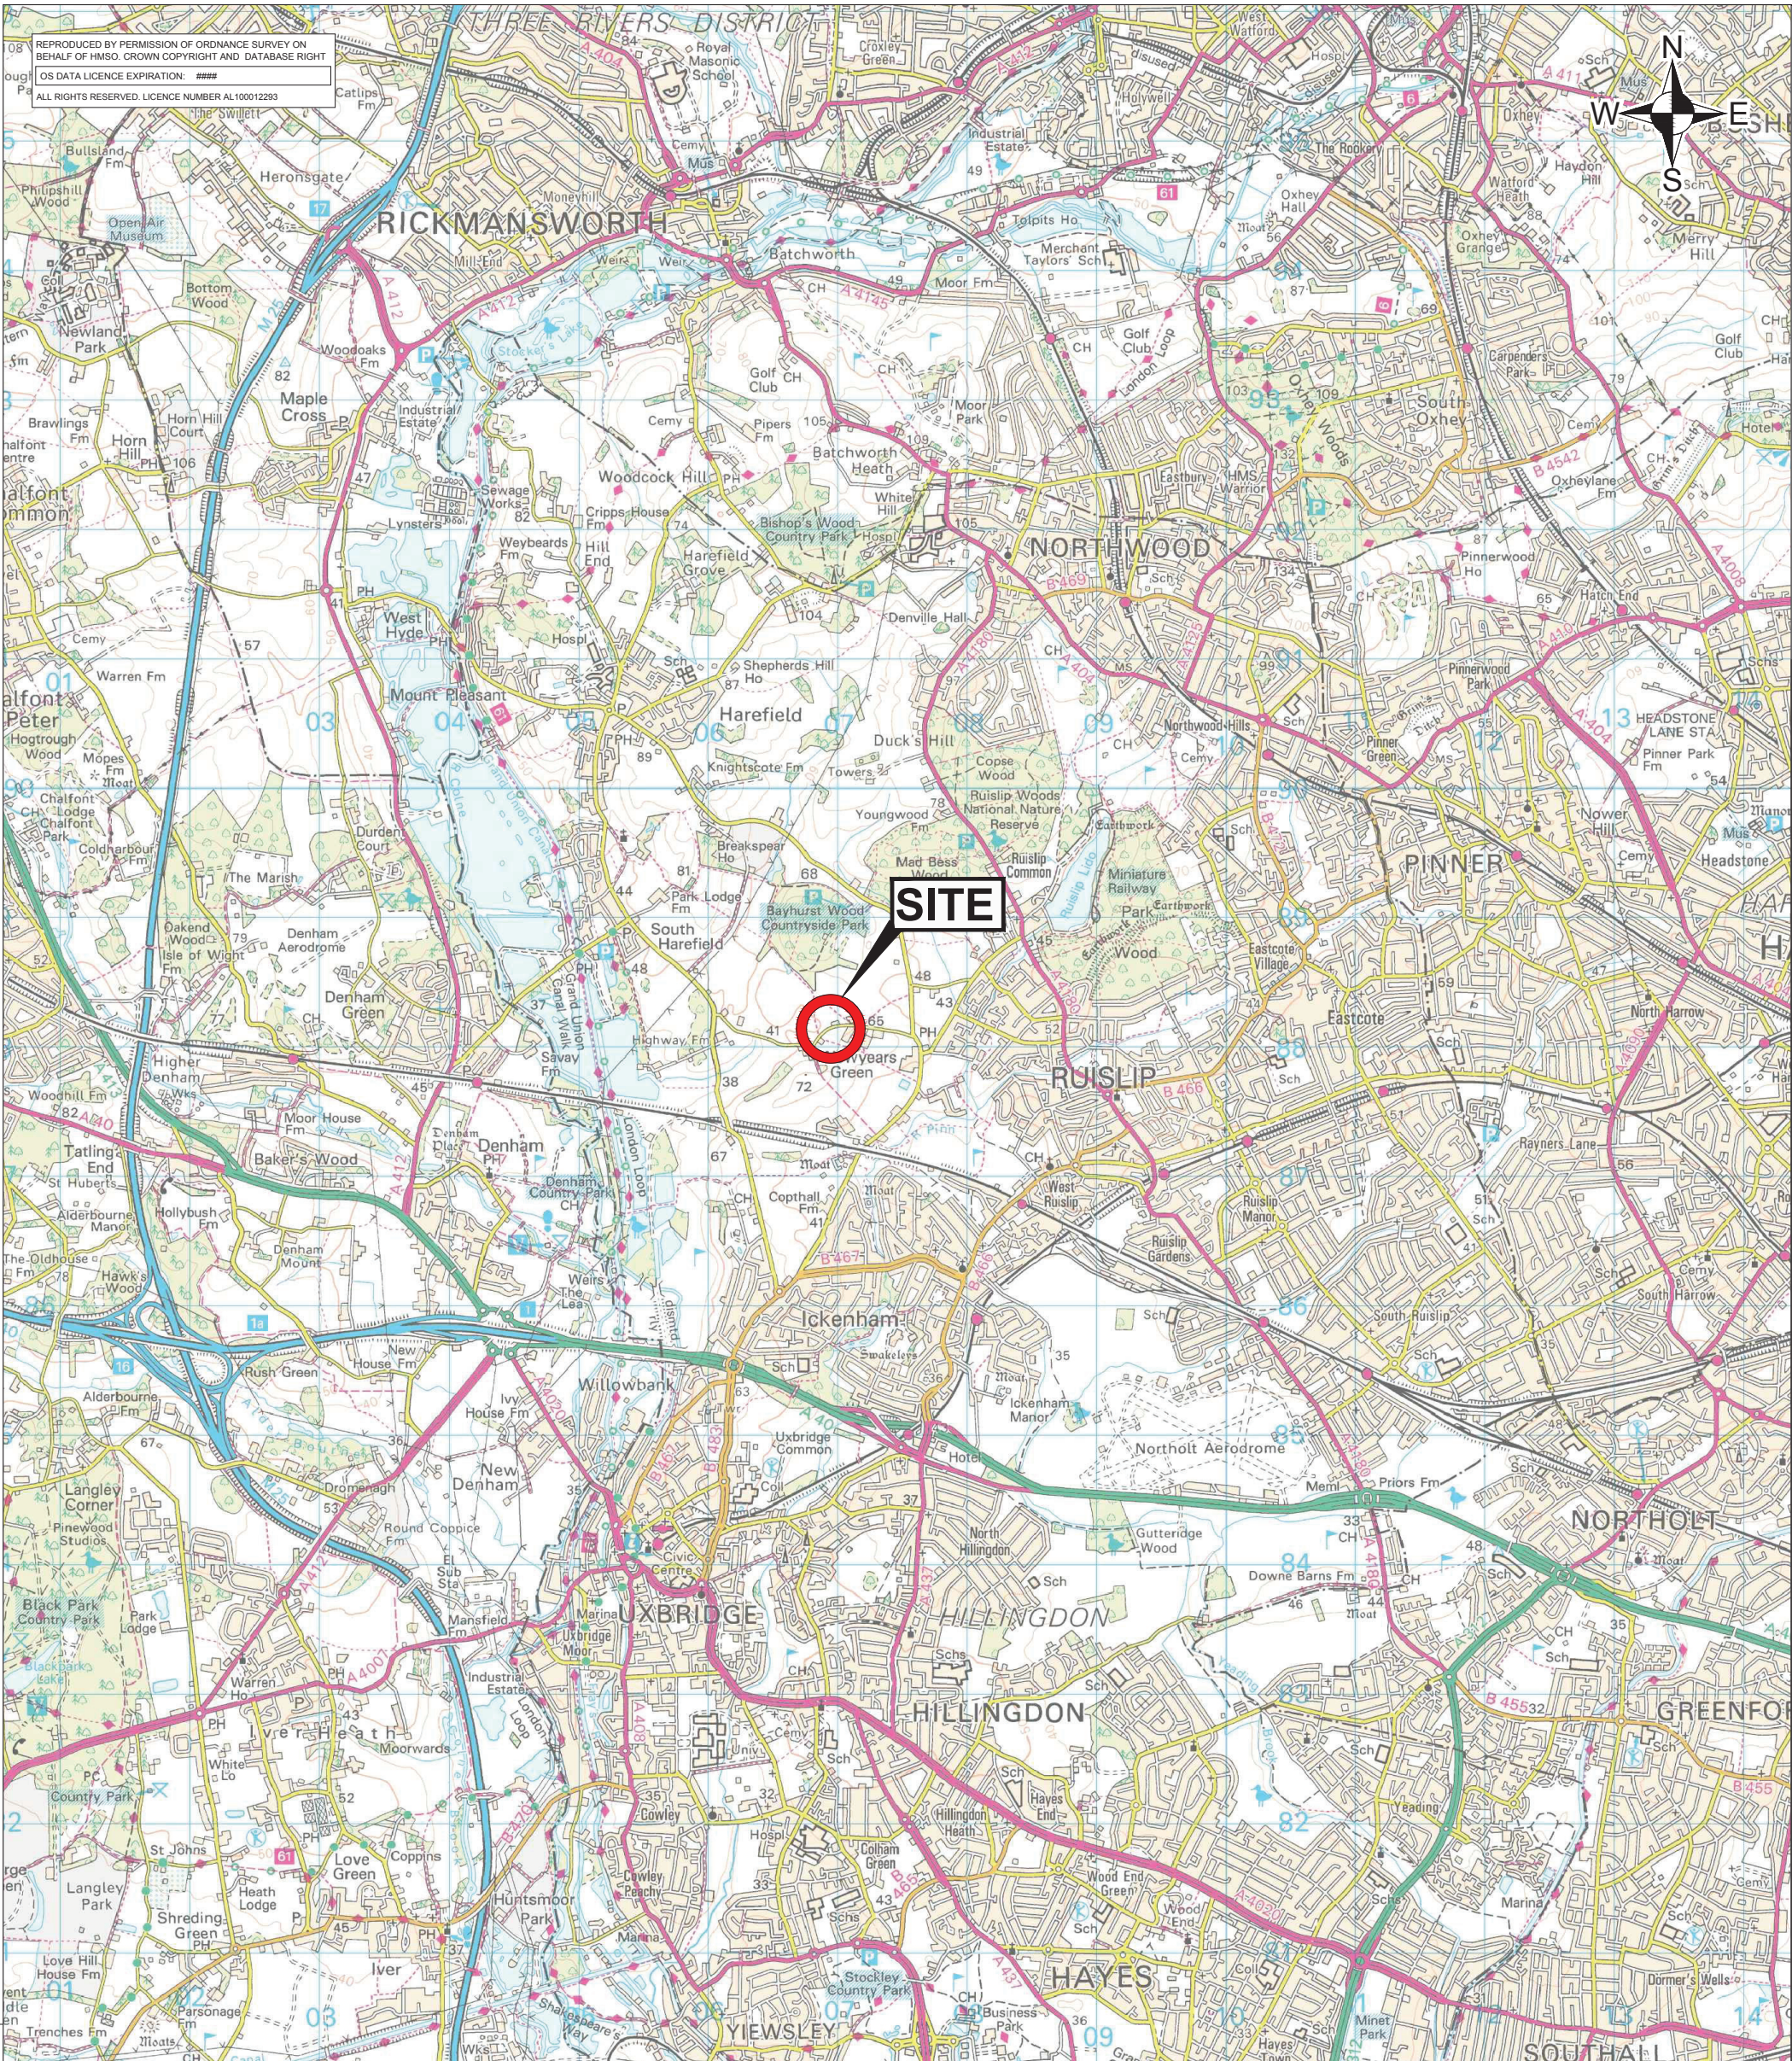

ASPECT HOUSE
ASPECT BUSINESS PARK
BENNERLEY ROAD
NOTTINGHAM. NG6 8WR
T: 01159 647280
F: 01159 751576
www.slrconsulting.com

NEW YEARS GREEN LANE, HAREFIELD
FLOOD RISK ASSESSMENT
SITE LOCATION PLAN

FRA 1

Scale
1:50,000 @ A3

Date
JULY 2012