


Scale 1:200

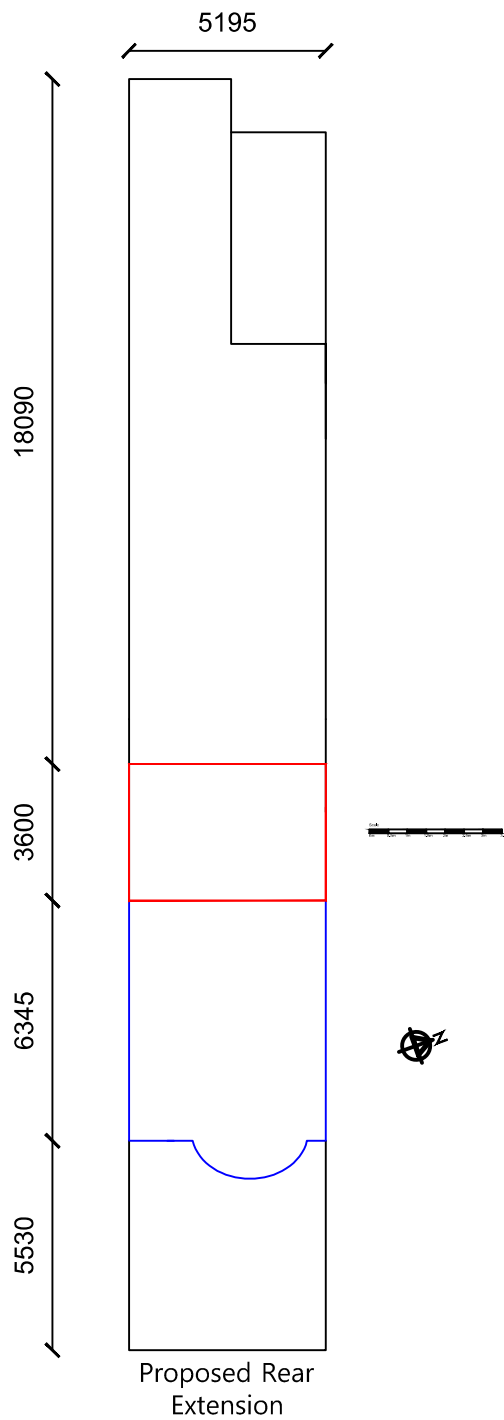

Revision:-
Revision:-
Revision:-
Revision:-
Revision:-
Revision:-
Revision:-
VB DESIGNS Mobile:- 07939 895 259
Project:- Proposed Rear Extension
Address:- 16 Bridgewater Road, Ruislip Middlesex, HA4 0EB
Title:- Block Plan
Drawing Number:- 003
Date:- 25th May 2021
Scale:- 1:200 @ A4
Drawn By:- Vincent Berry
Revision:-
Notes:-