
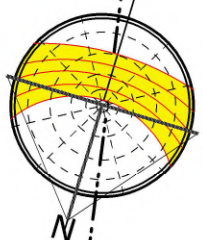
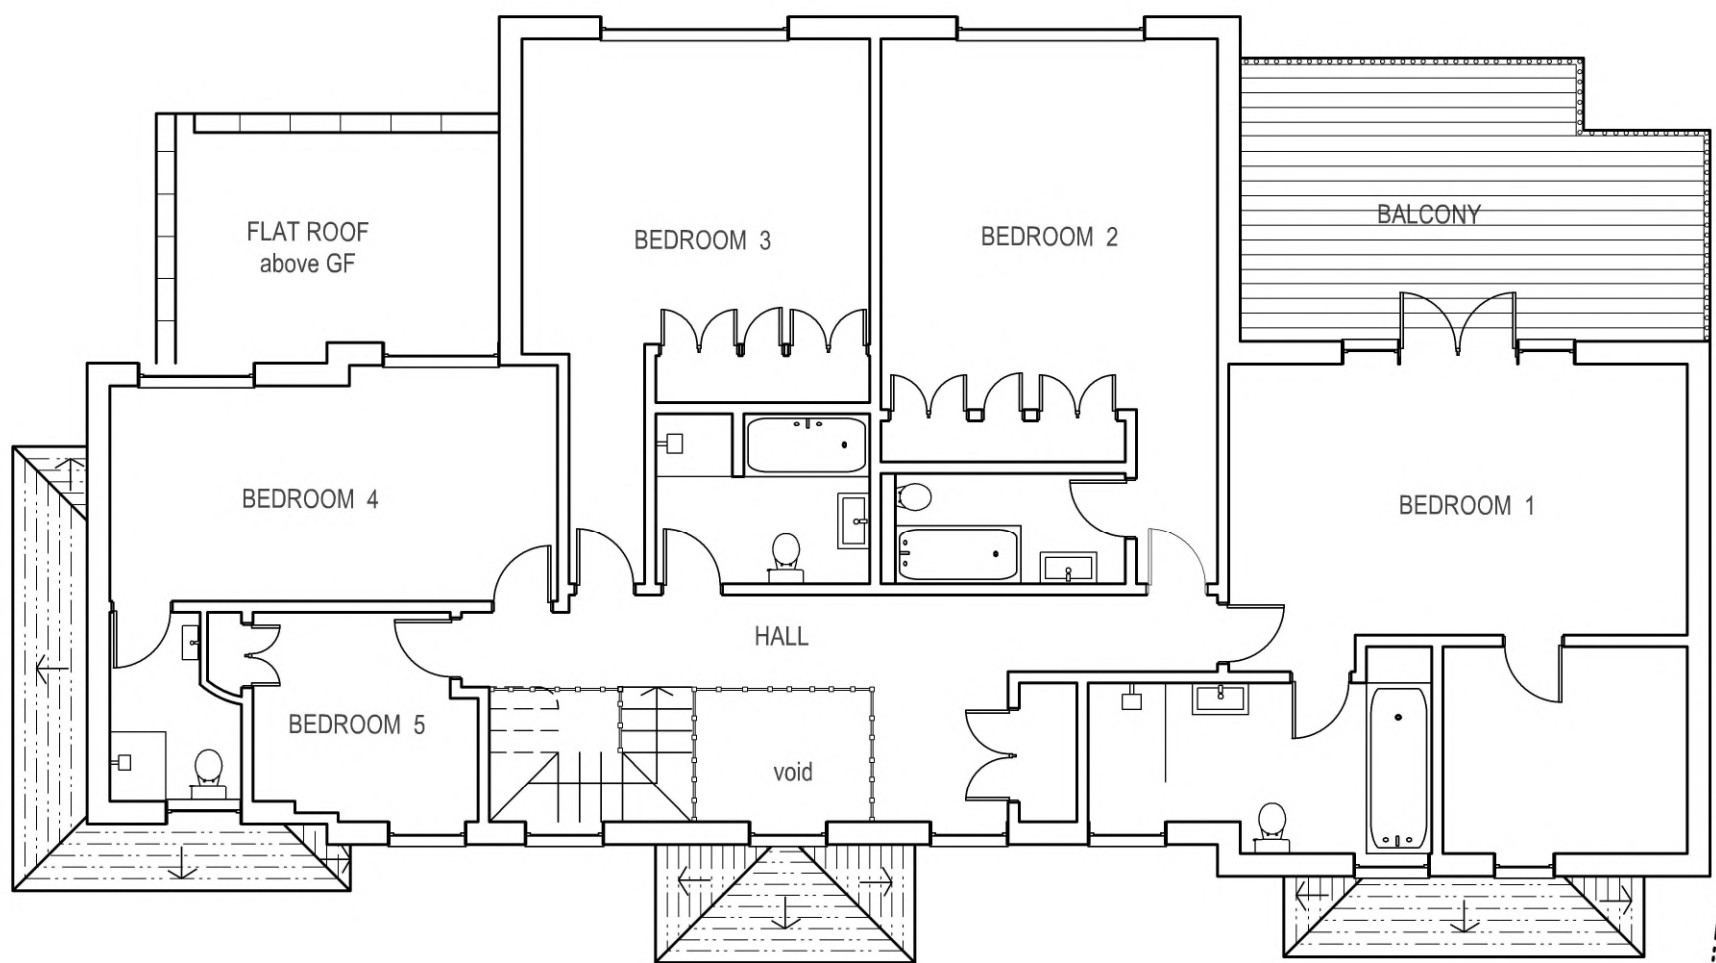


scale - 1 : 100 @ A3

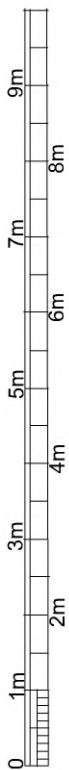

EXISTING

Purpose - Householder planning application

FIRST FLOOR

All dimensions to be checked on site. All omissions & discrepancies to be reported to the designer.	PROJECT: Highgate, Farm Road, Northwood, HA6 2NZ	DATE: 18/11/2020
© SSK architects owns the copyright of this drawing which must not be reproduced in whole or part without the written permission.	DWG NO: FIRST FLOOR	REVISION: 04

SSK Architects Ltd chartered practice

tel : 07905 03 39 30
email : sskarchitects@gmail.com