


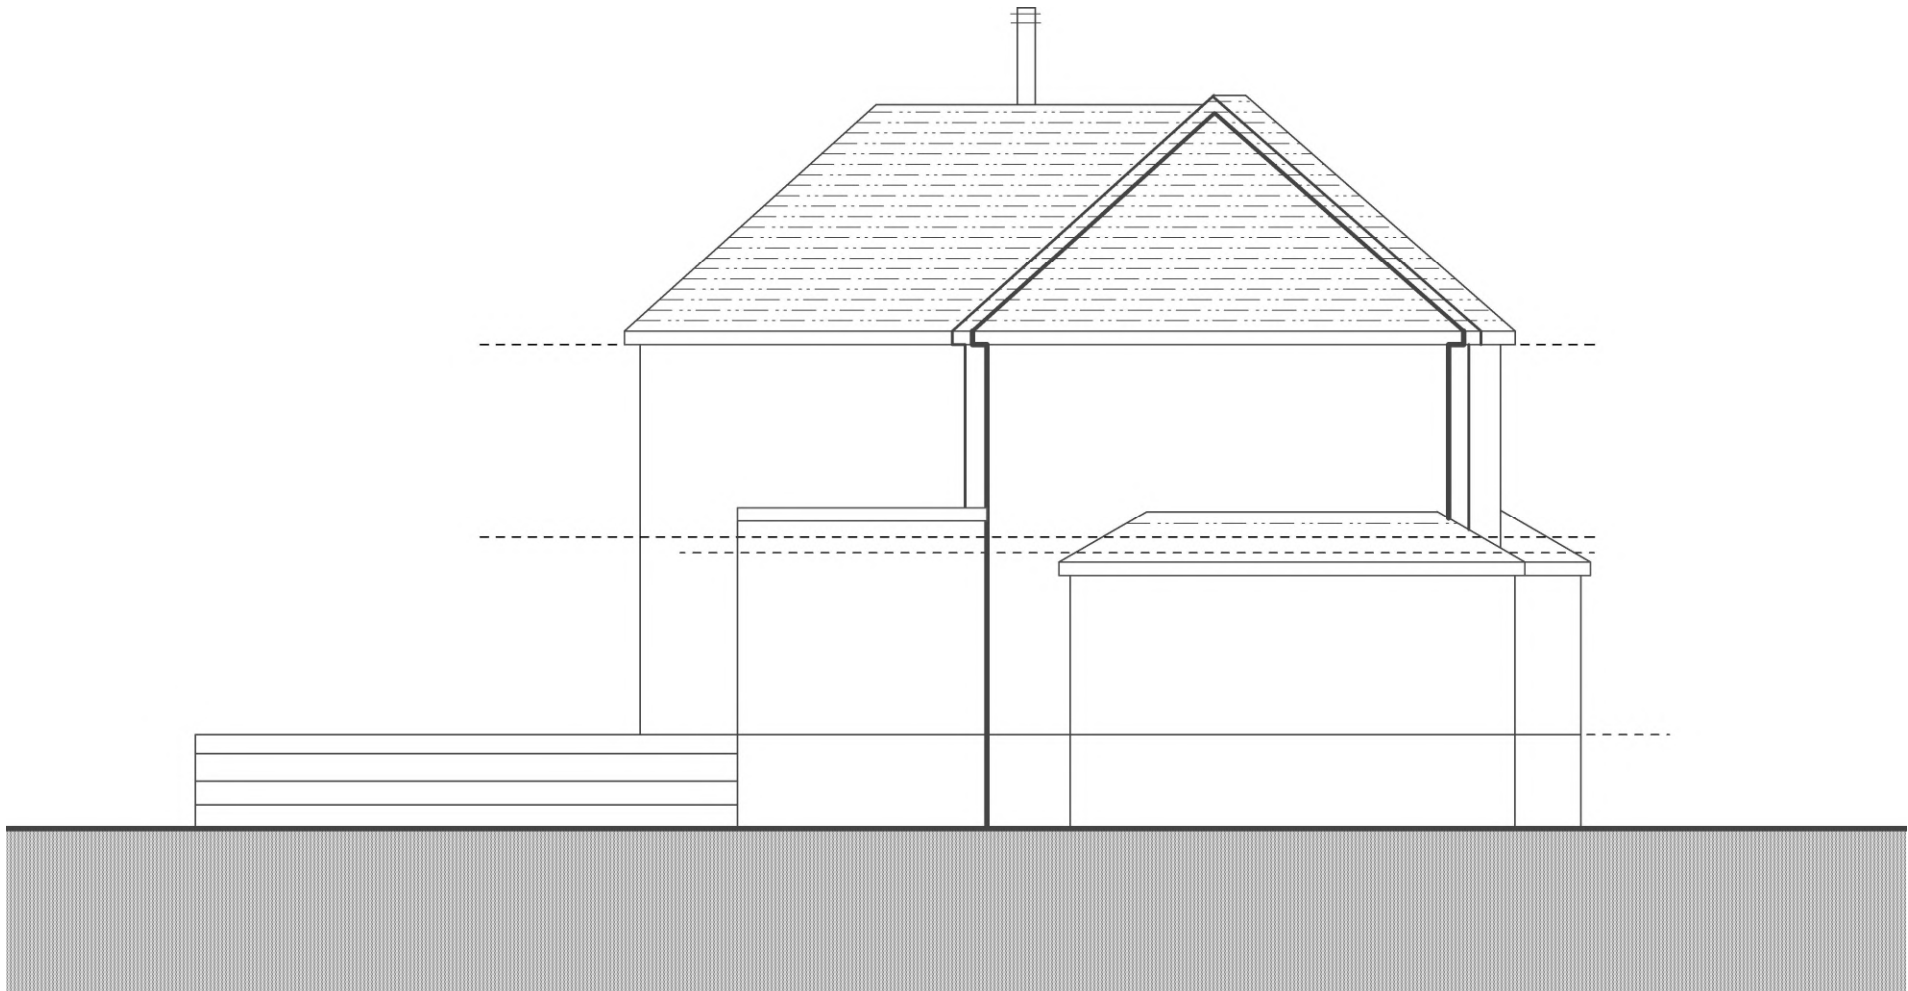


SIDE ELEVATION

- ROOF - Plain red/brown roof tiles
- WALLS - Cream render throughout
- WINDOWS - White frame UPVc double glazed
- DOORS - White frame UPVc double glazed
- RWP & GUTTERS - UPVc black



SIDE ELEVATION

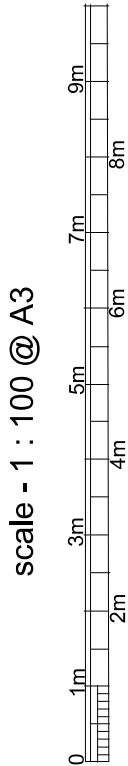

EXISTING
ELEVATIONS

Purpose - Householder planning application

© SSK architects owns the copyright of this drawing which must not be reproduced in whole or part without the written permission.	PROJECT: Highgate, Farm Road, Northwood, HA6 2NZ	DATE: 18/11/2020
	DWG NO: ELEVATIONS 07	REVISION: