



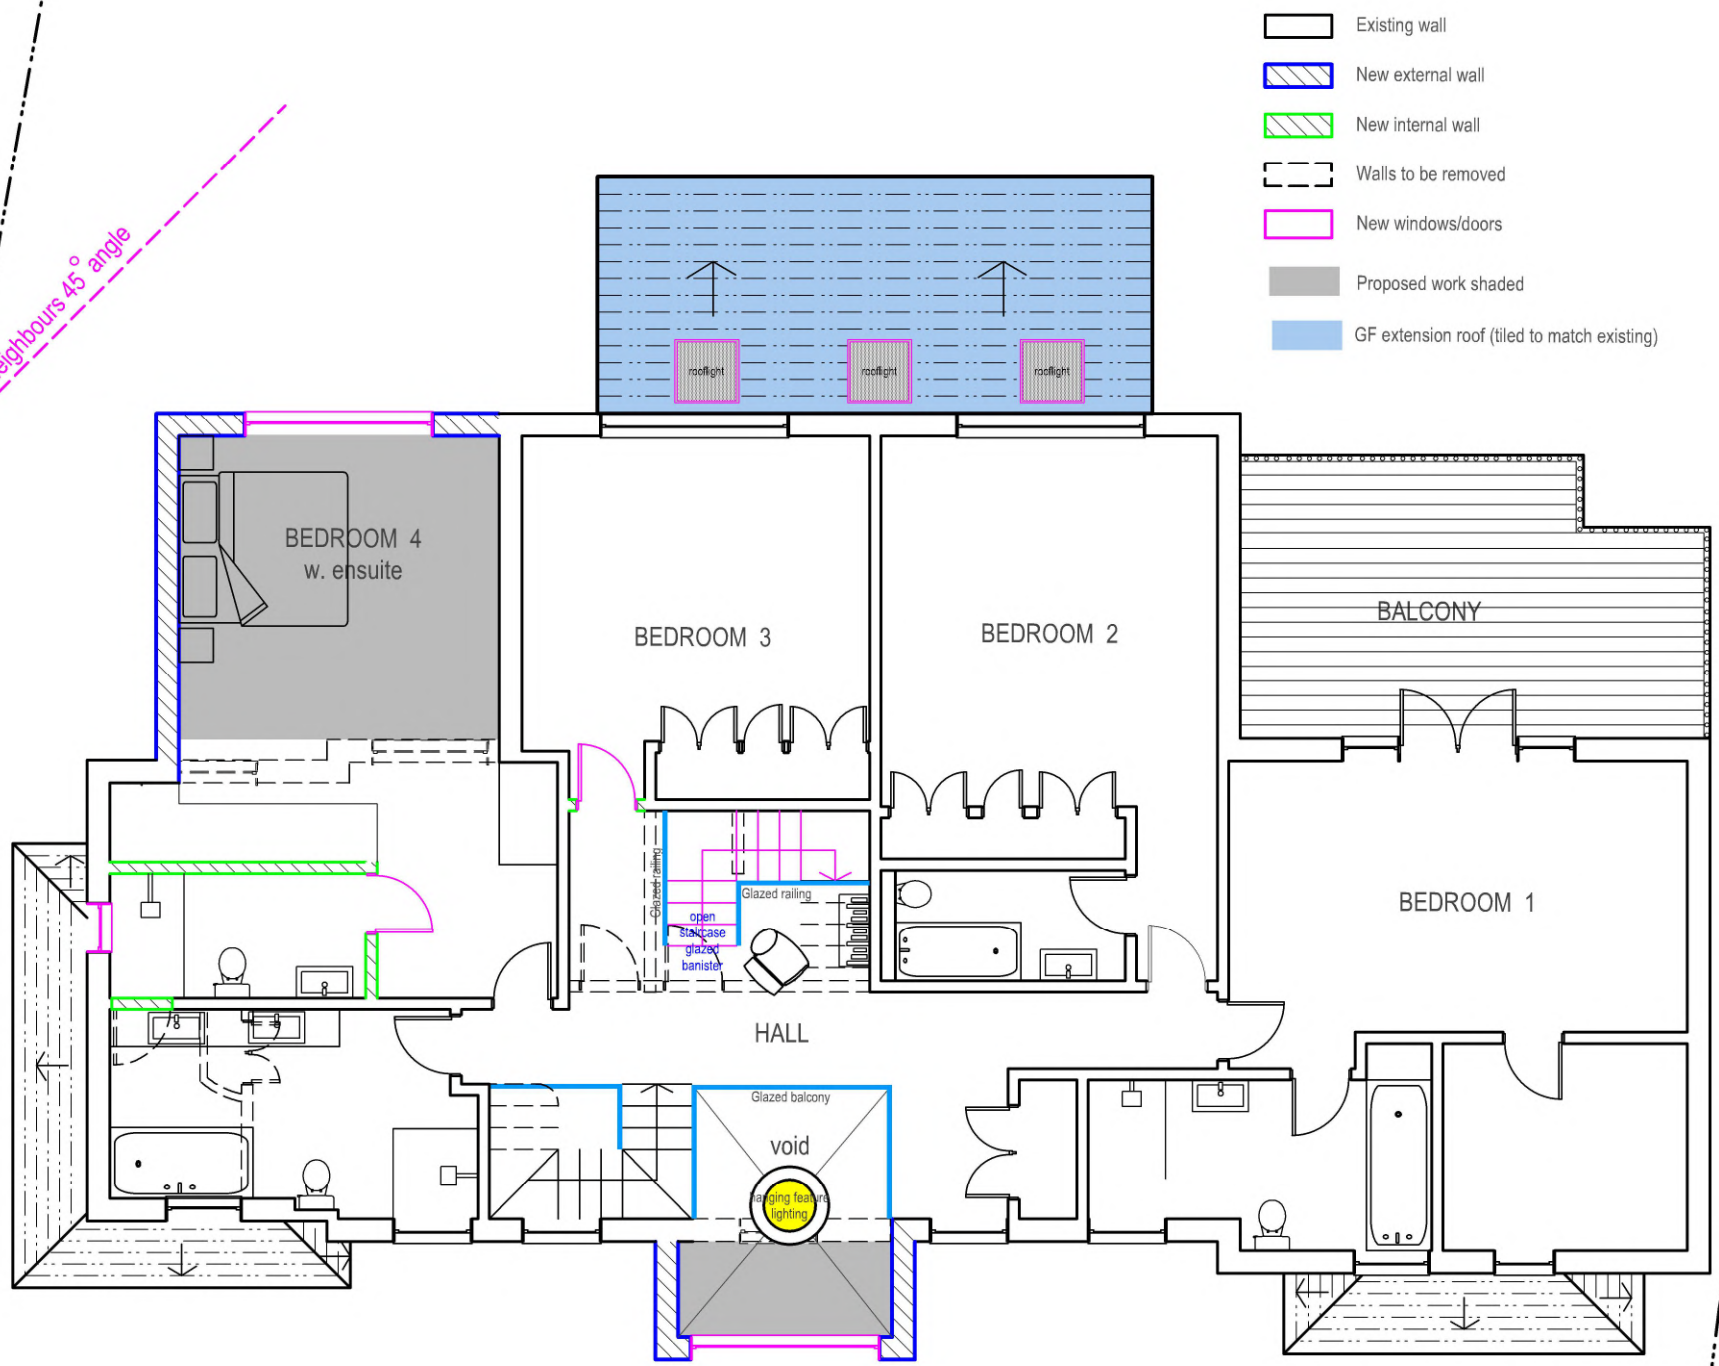

- Existing wall
- New external wall
- New internal wall
- Walls to be removed
- New windows/doors
- Proposed work shaded
- GF extension roof (tiled to match existing)

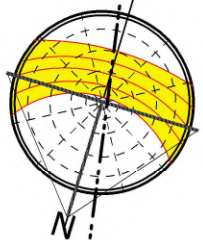

PROPOSED

FIRST FLOOR

Purpose - Householder planning application

All dimensions to be checked on site. All omissions & discrepancies to be reported to the designer.	PROJECT: Highgate, Farm Road, Northwood, HA6 2NZ	DATE: 18/11/2020
© SSK architects owns the copyright of this drawing which must not be reproduced in whole or part without the written permission.	DWG NO: FIRST FLOOR: 11	REVISION: