




Aerial view showing application property outlined in red, and multiple properties on neighbouring road which benefit from front dormer extensions outlined in blue. Two of these properties share a boundary with application site.

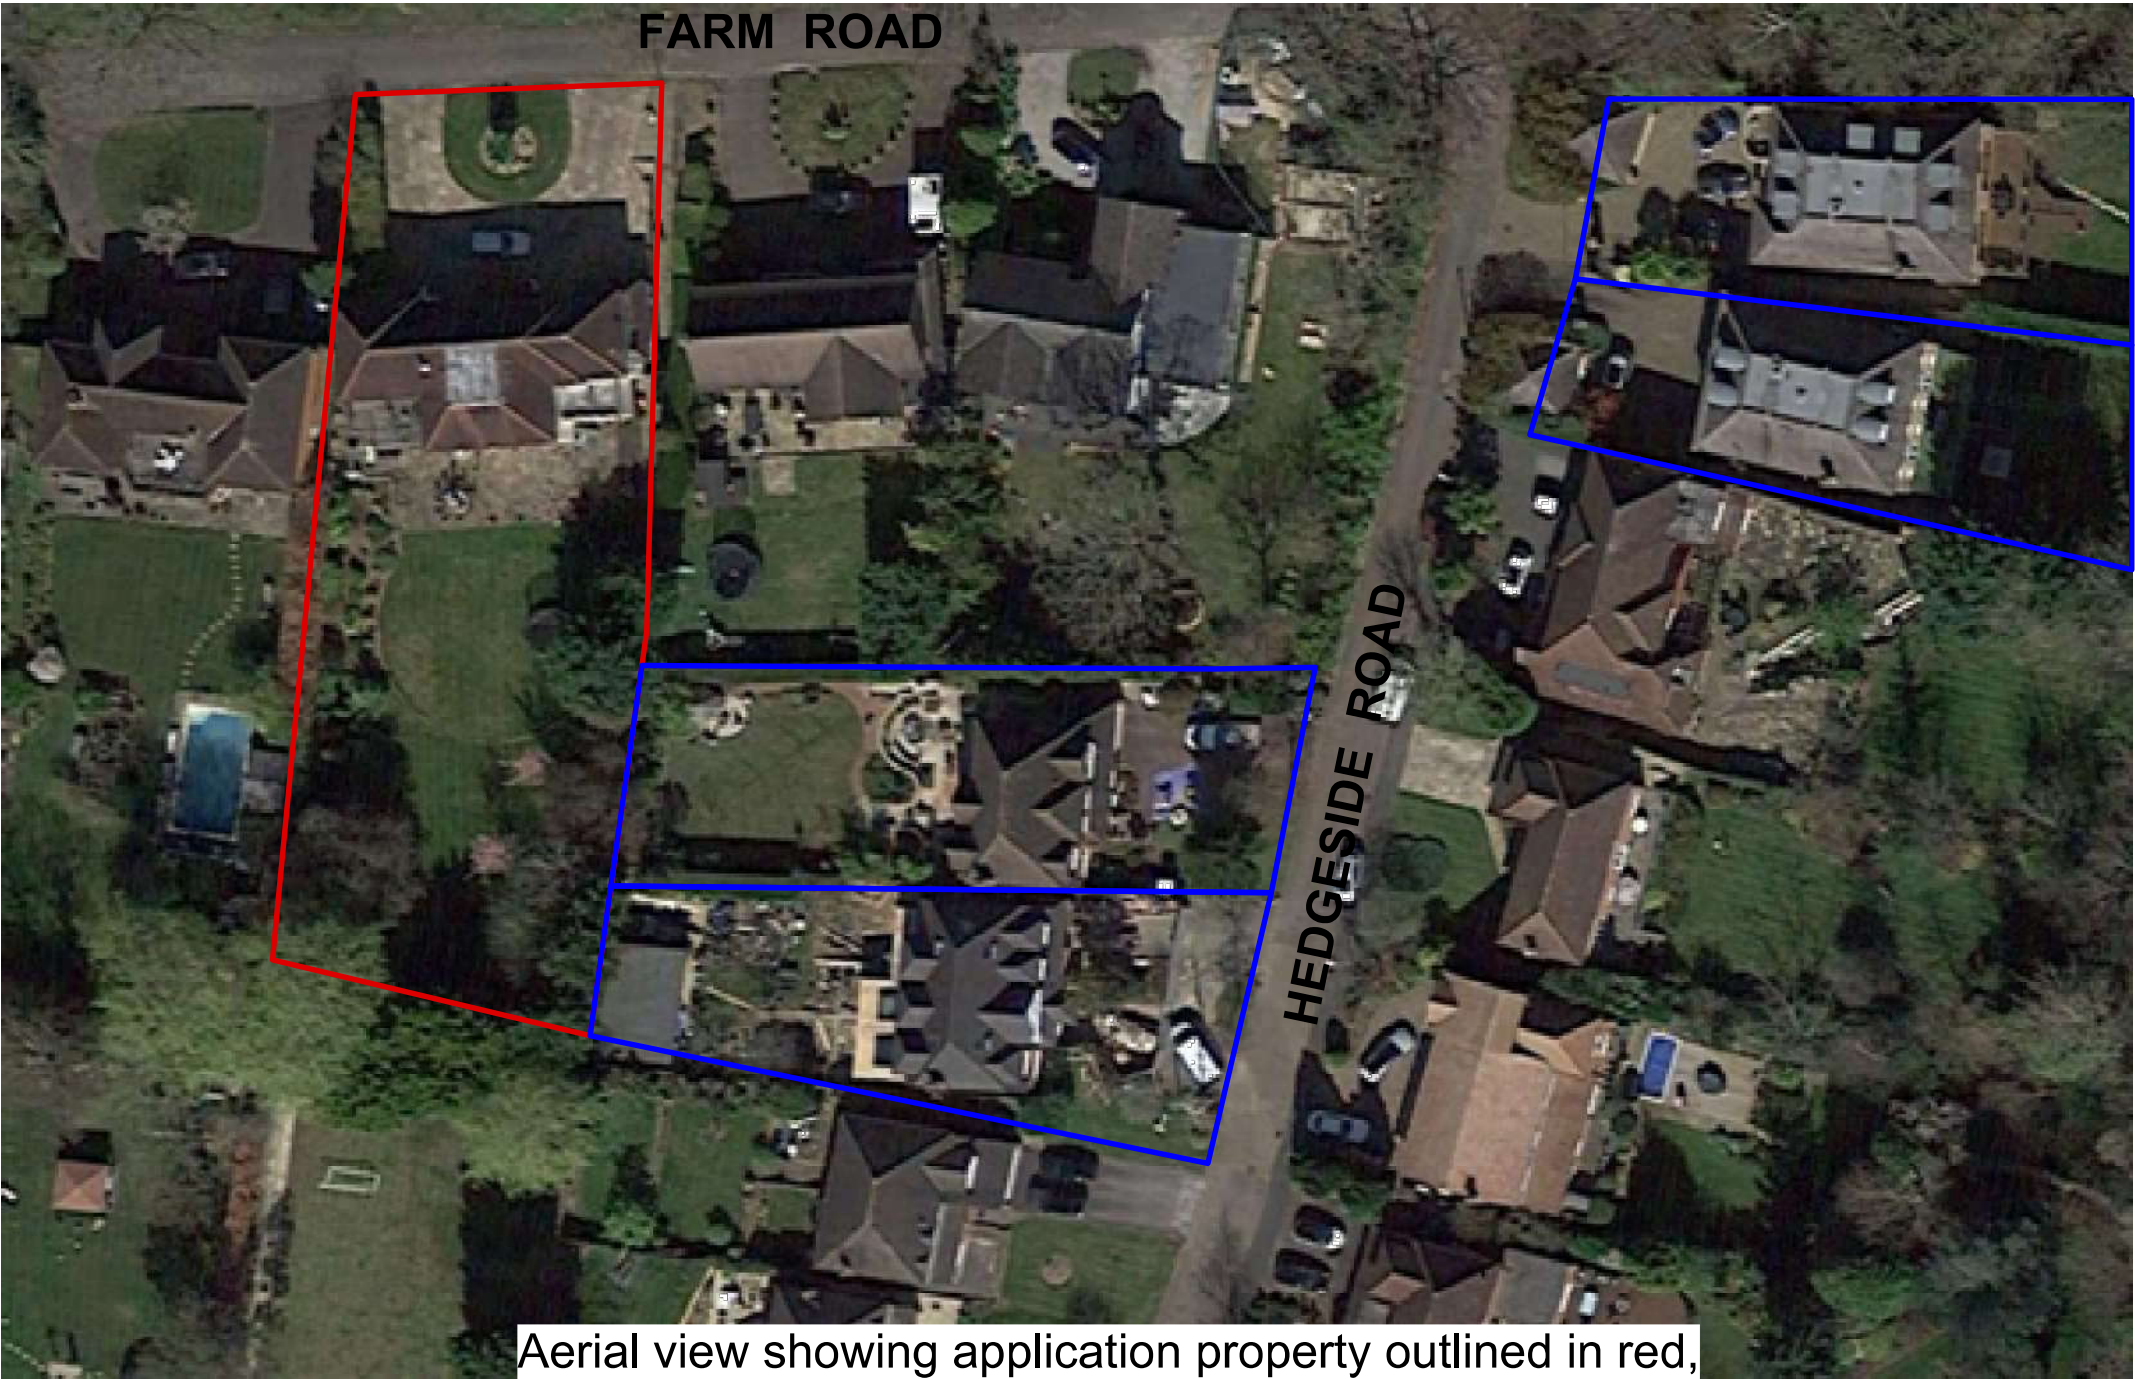

Aerial view showing multiple properties on neighbouring road which benefit from front dormer extensions outlined in blue.

All dimensions to be checked on site. All omissions & discrepancies to be reported to the designer.	PROJECT: Highgate, Farm Road, Northwood, HA6 2NZ	DATE: 18/11/2020
© SSK architects owns the copyright of this drawing which must not be reproduced in whole or part without the written permission.	DWG NO: PRECEDENTS 16	REVISION: