




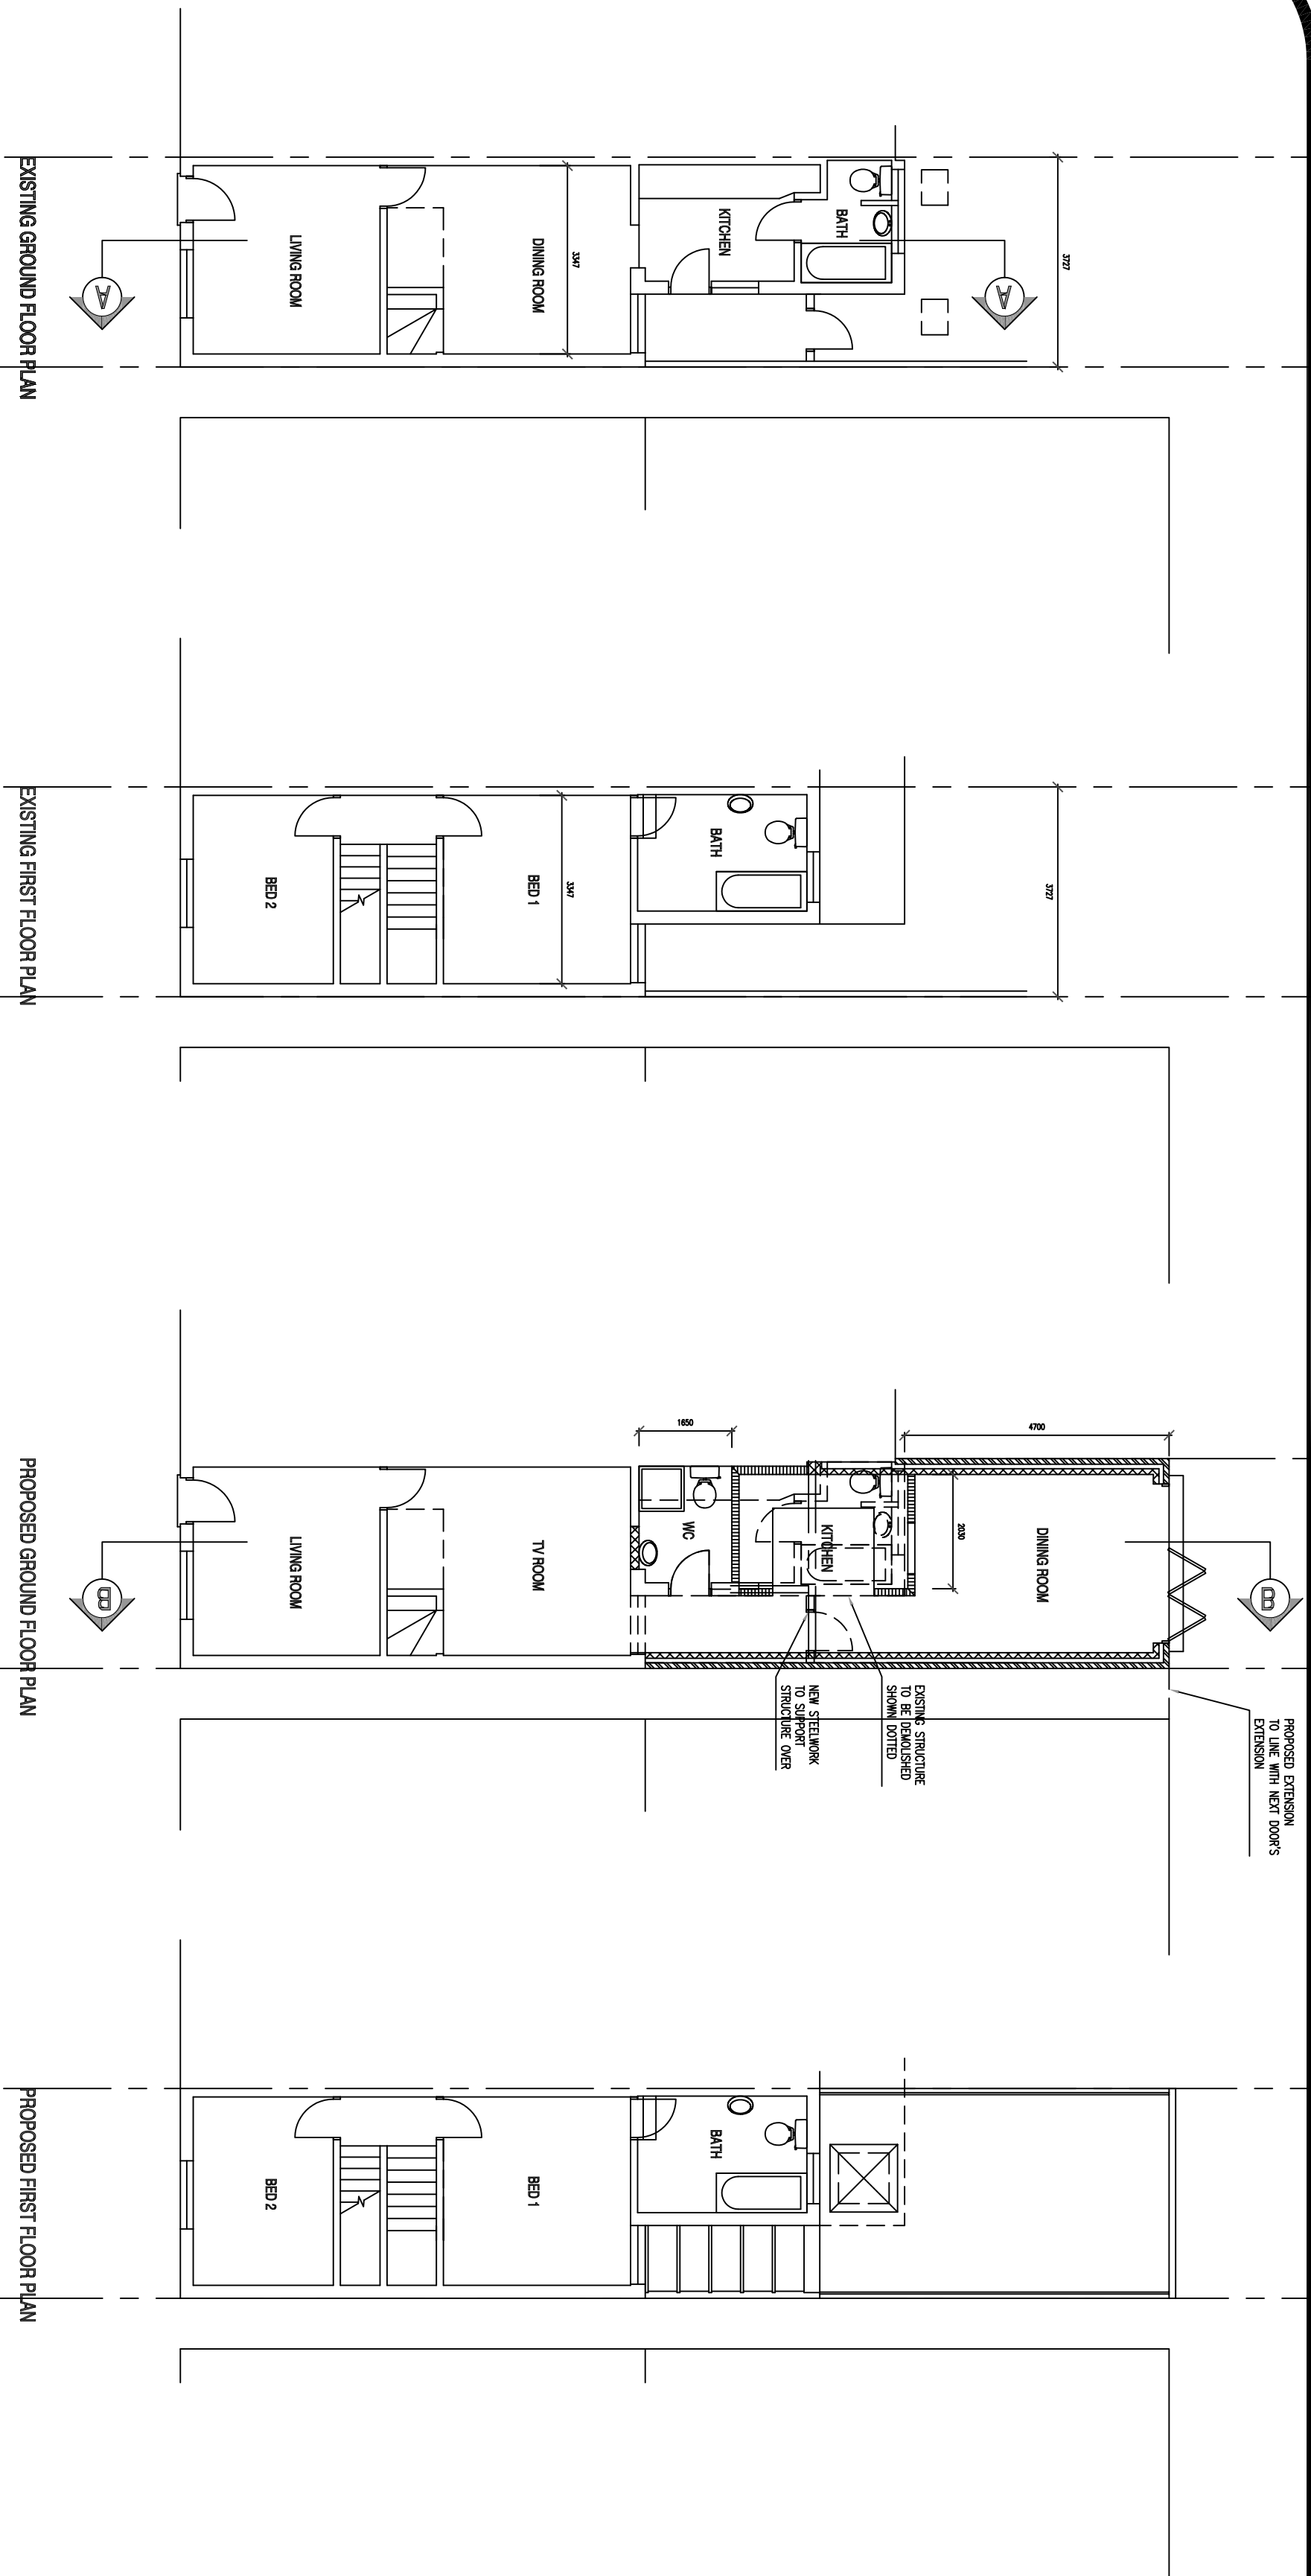

PROPOSED SIDE ELEVATION (from 89 side)

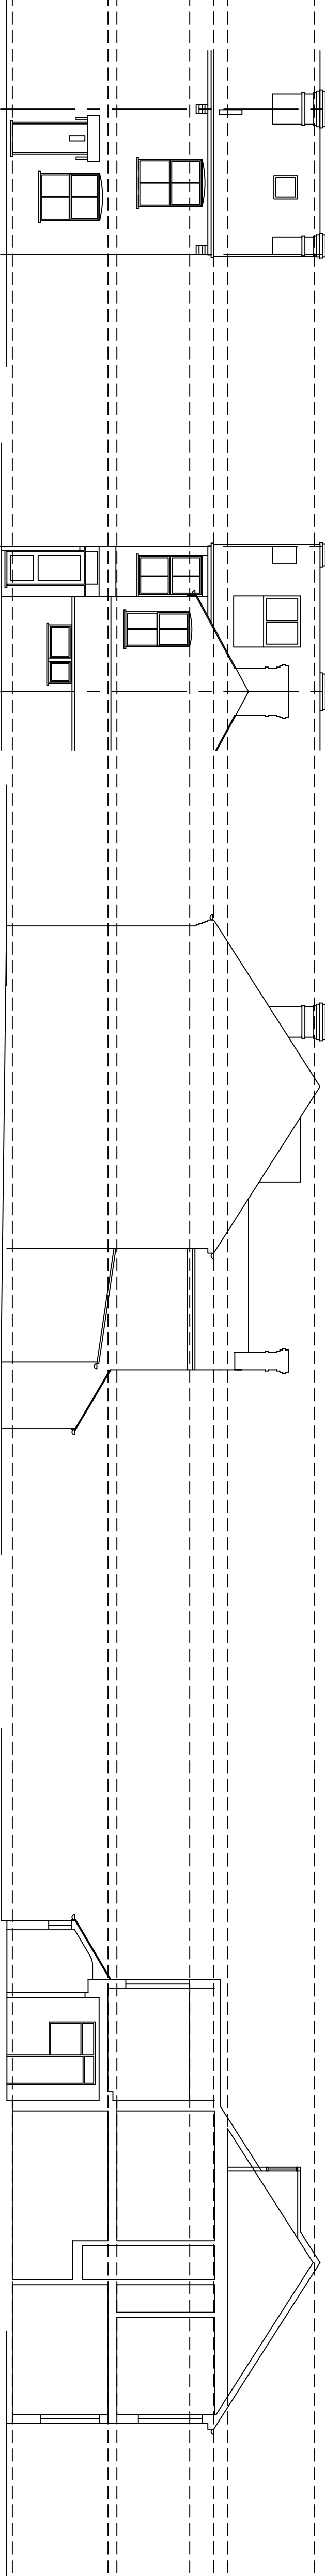


EXISTING SECTION A - A

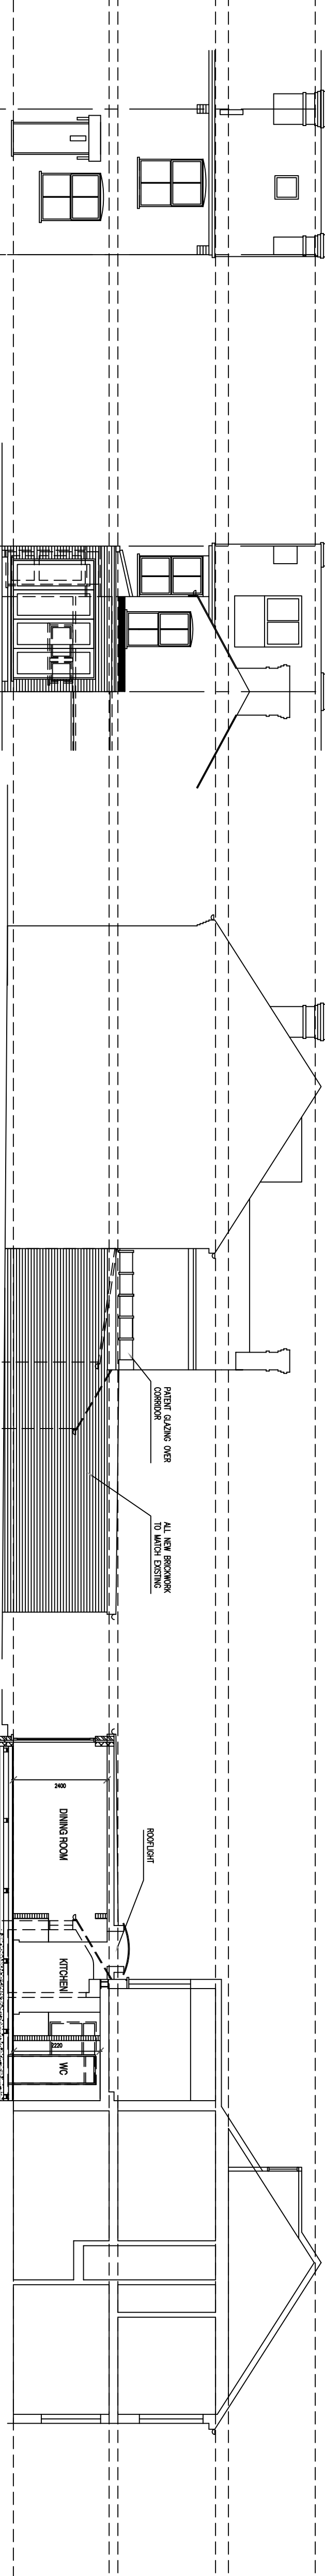

PROPOSED SIDE ELEVATION (from 91 side)

PROPOSED SECTION B - B

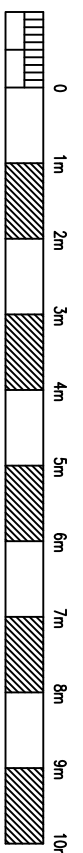

SCALE BAR

A		PLANNING APPLICATION	01.07.15
No.	Revision/Issue		Date

Project Address
91 HIGH ST, NORTHWOOD, MIDDLESEX HA6 1EB

Drawing Title
PROPOSED SINGLE STOREY REAR EXTENSION

Project 2015/01	Sheet 01-A
Date 21.03.2015	
Scale 1:100 @ A1	