







EXISTING FRONT ELEVATION.

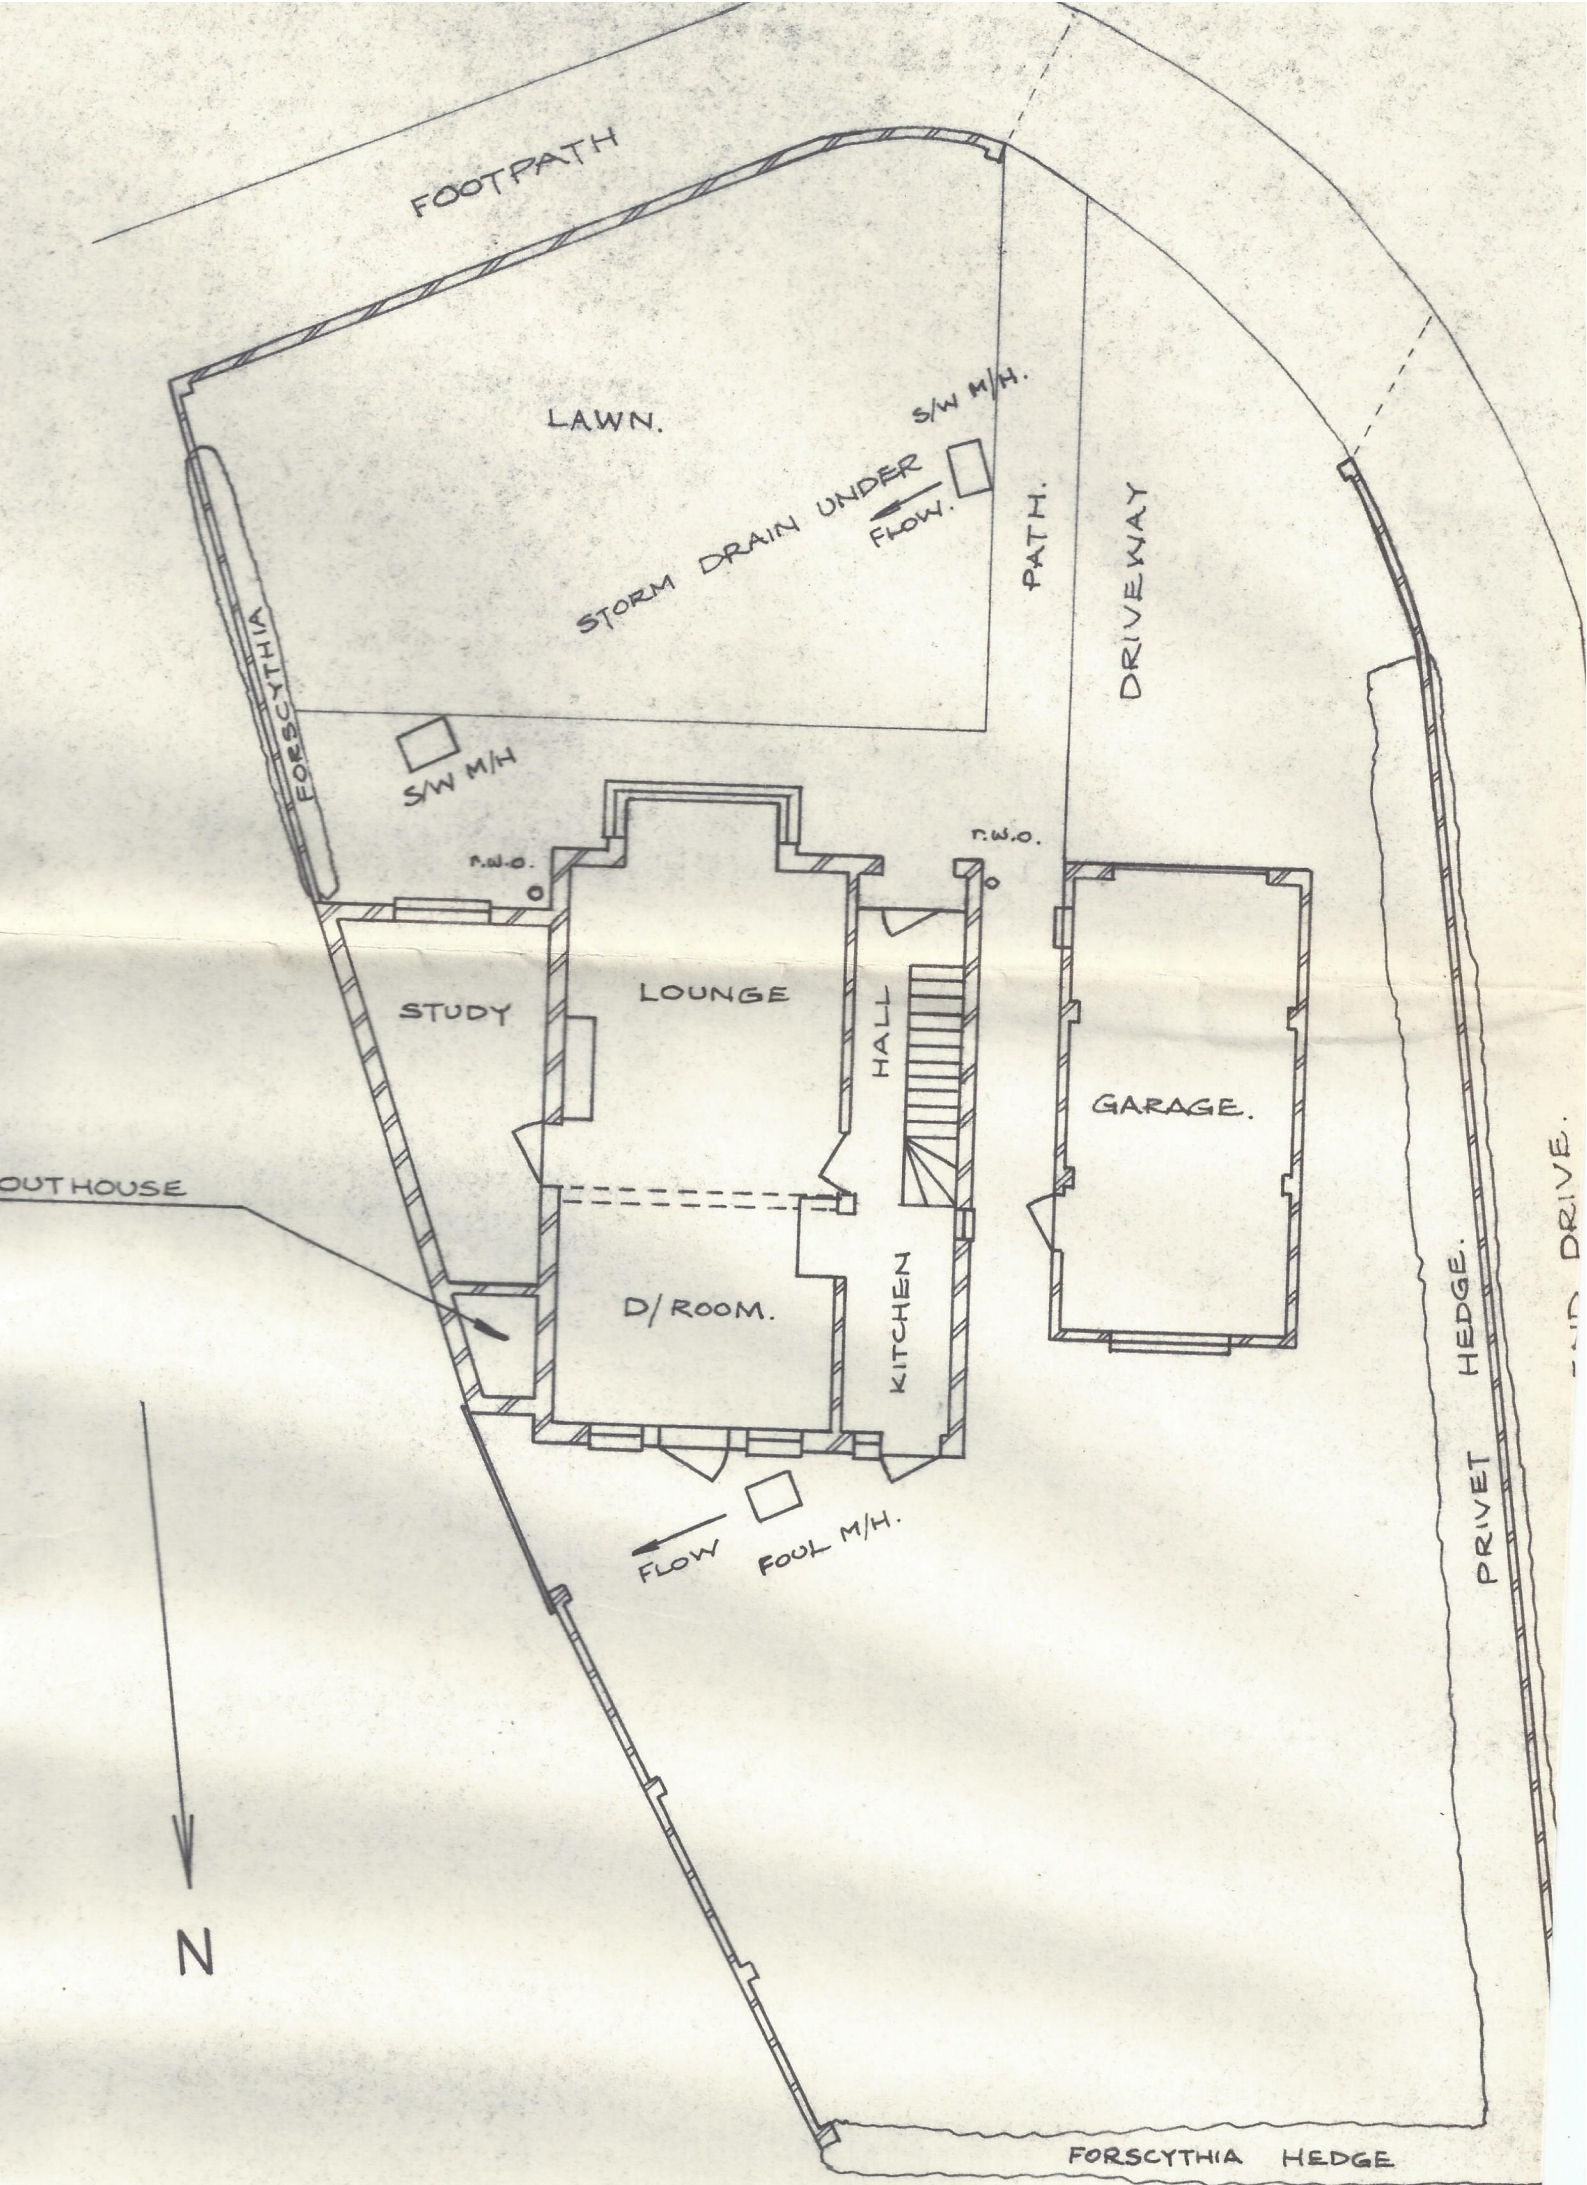

EXT^G BWK. CA


PROPOSED FRONT ELEVATION.

EXTENT OF
NEW SLA

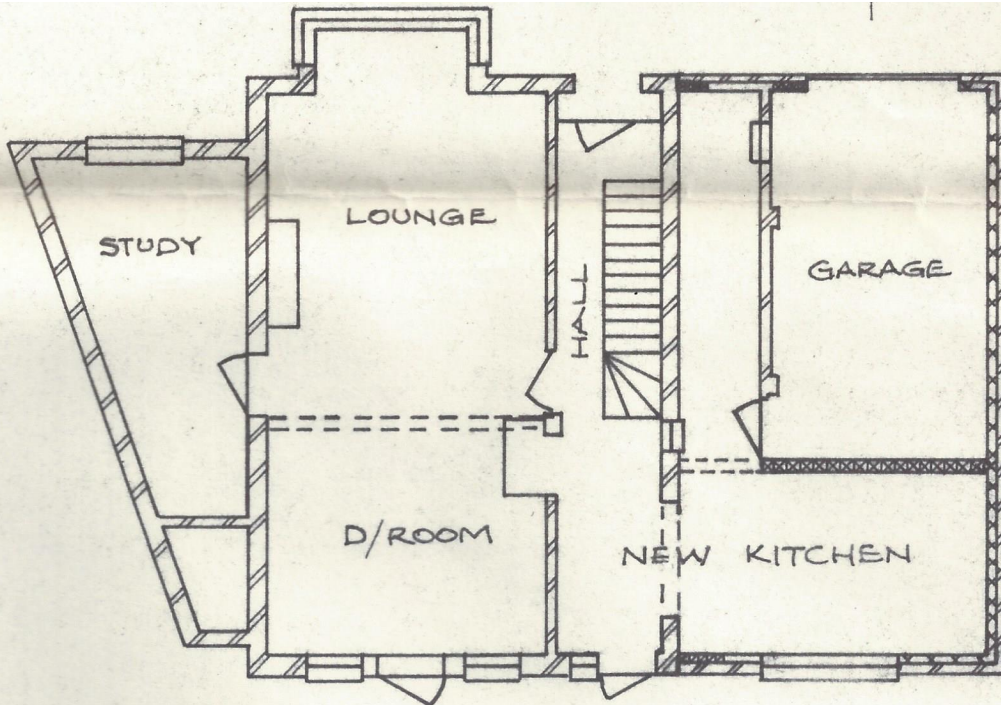


PROPOSED GROUND FLOOR


PROPOSED FIRST FLOOR

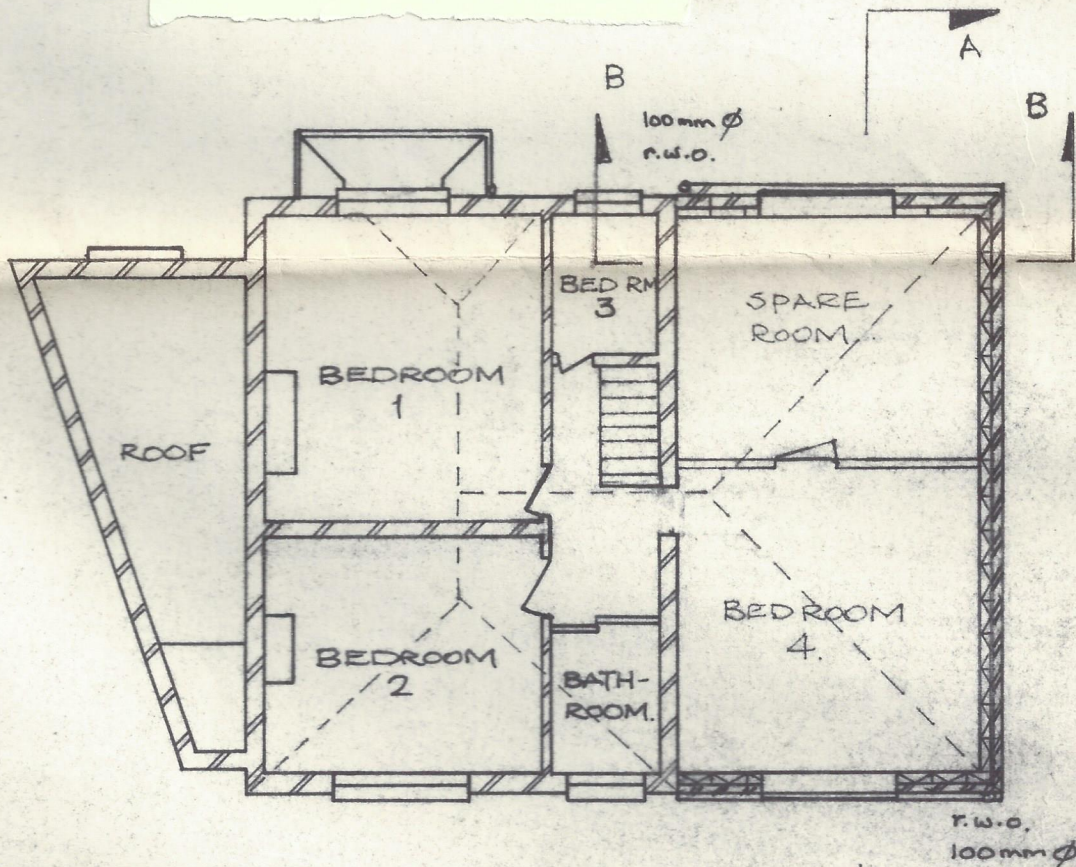

REFER NOTE 14

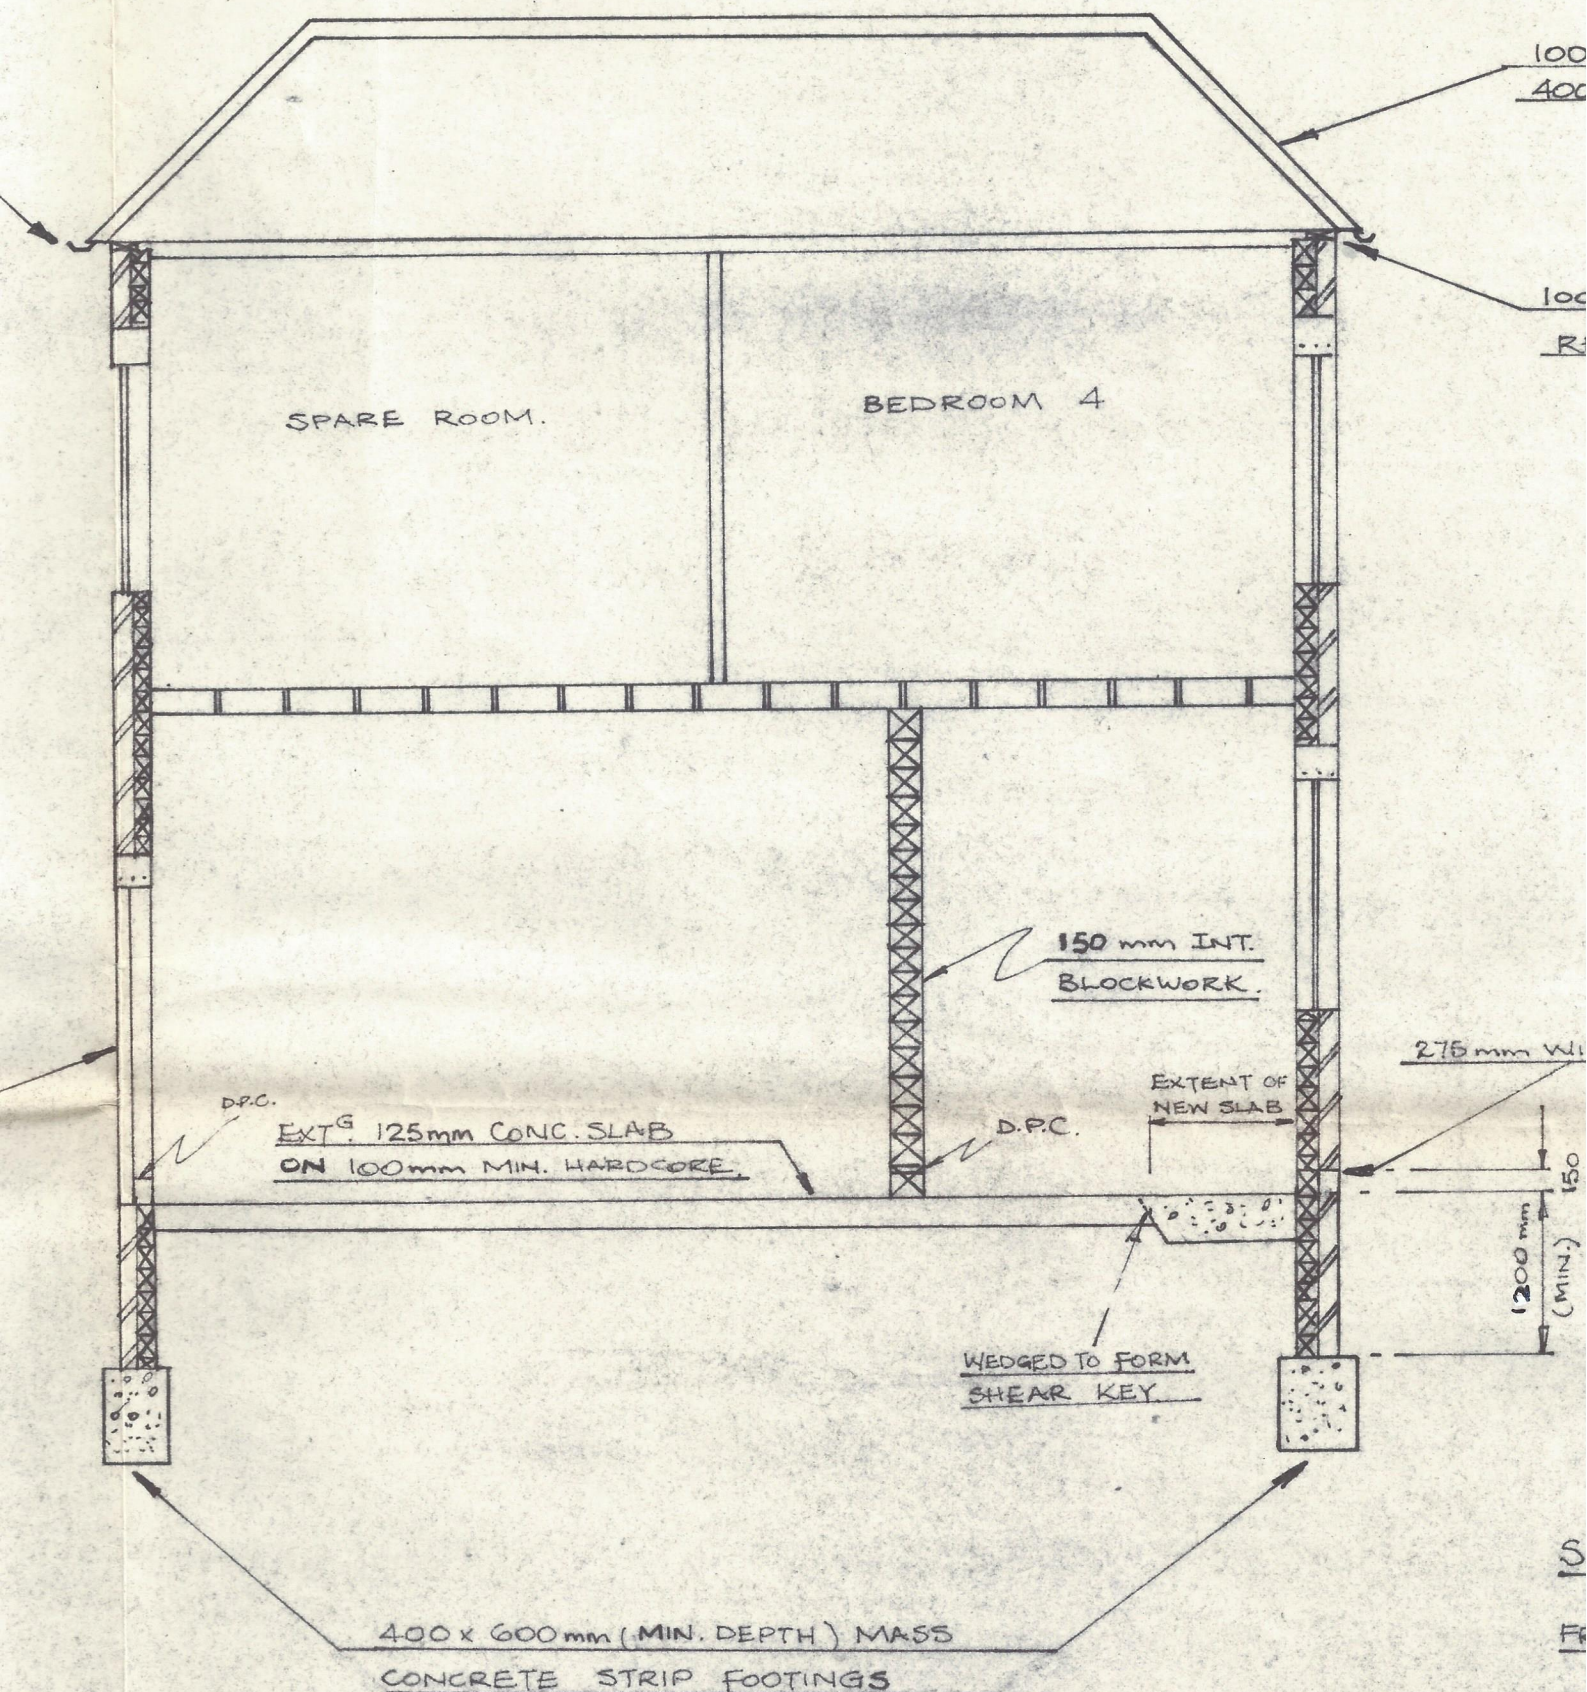

SECTION AA

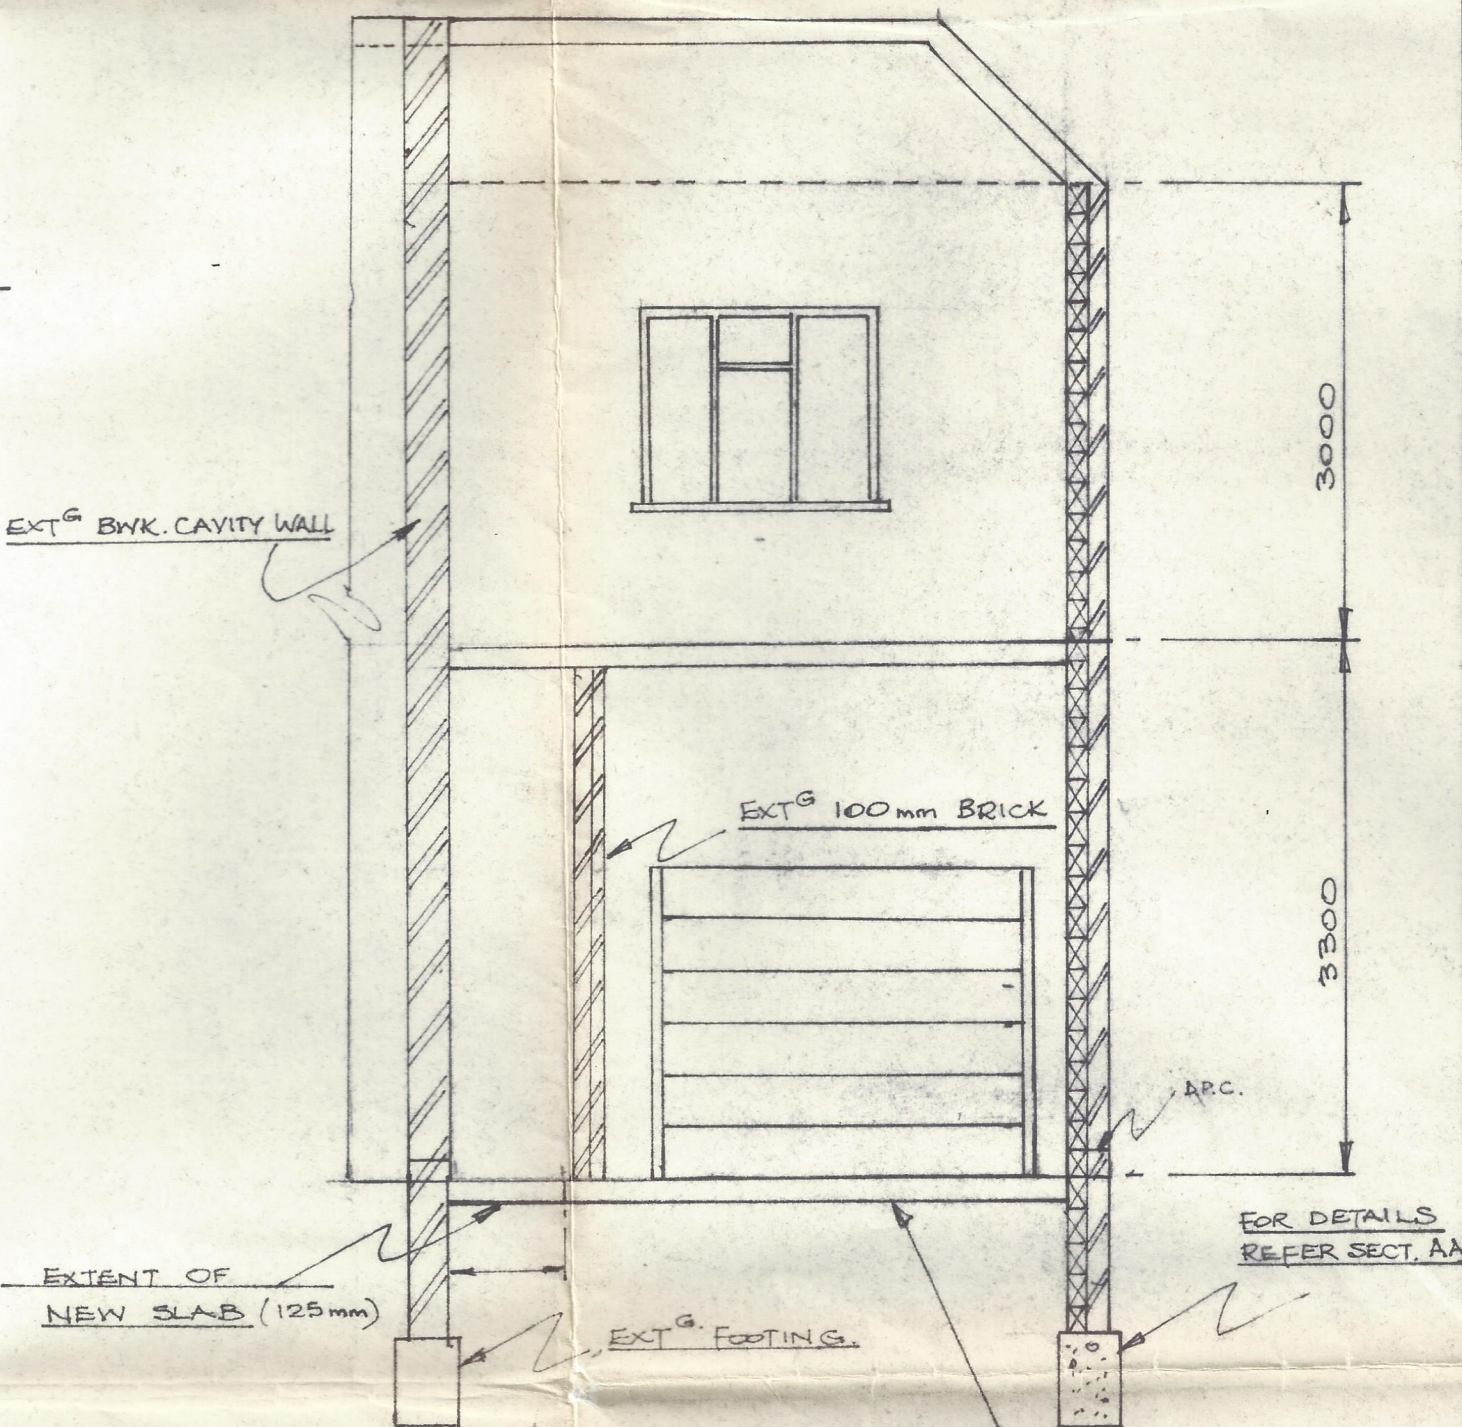

SECTION BB

100x50 mm ROOF JOISTS AT 400mm CRS. REFER NOTE G

100x50 mm WALL PLATE REFER NOTE G.

