
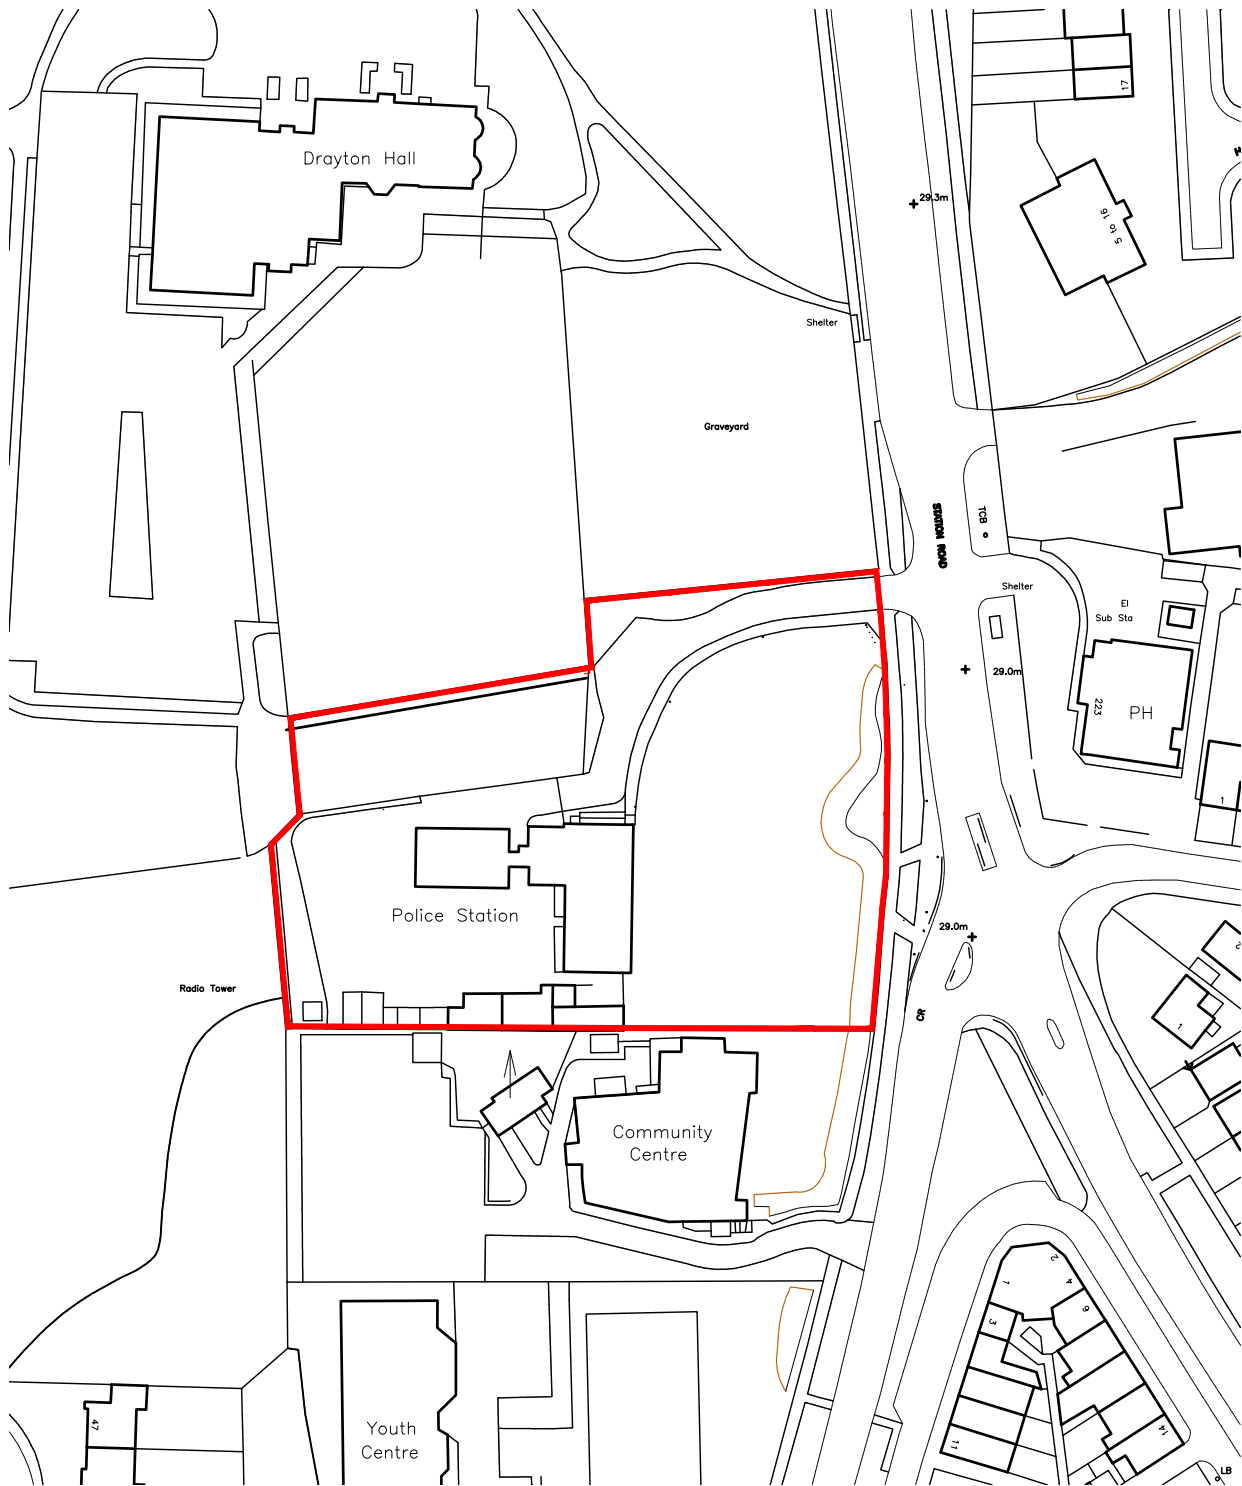
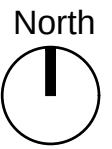


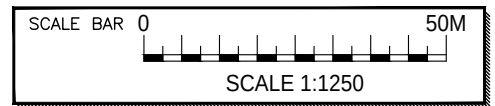

Ordnance Survey (c) Crown Copyright 2014. All rights reserved. Licence number 100022432

SITE AREA : 6453 SQ MT

PRODUCED BY
Limus Building Design Services Ltd
20 Victoria Street Englefield Green, Surrey, TW20 0
www.limus.co.uk Tel: 07595873469
CLIENT
KEARNS PREMIER HOMES LTD
PURPOSE
PLANNING

PROPERTY ADDRESS
FORMER POLICE STATION
STATION ROAD, WEST DRAYTON
LONDON
DRAWING DESCRIPTION
LOCATION PLAN
...
...

REVISION RECORD		
DATE	SCALE	SHEET SIZE
JUL 2016	1:1250	A4
JOB NUMBER	DRAWING NO.	REVISION
16-047	LP	--