


NOTE

THIS DRAWING IS THE COPYRIGHT OF AMASIA ARCHITECTS LTD AND MAY NOT BE COPIED, ALTERED OR REPRODUCED IN ANY FORM, OR PASSED TO A THIRD PARTY WITHOUT THE WRITTEN CONSENT OF AMASIA ARCHITECTS LTD. DIMENSIONS SHOULD BE CHECKED AND VERIFIED ON SITE AND ANY DISCREPANCIES SHOULD BE REPORTED TO THE ARCHITECT. USE FIGURED DIMENSIONS ONLY.
IF IN DOUBT ASK FOR CONFIRMATION.

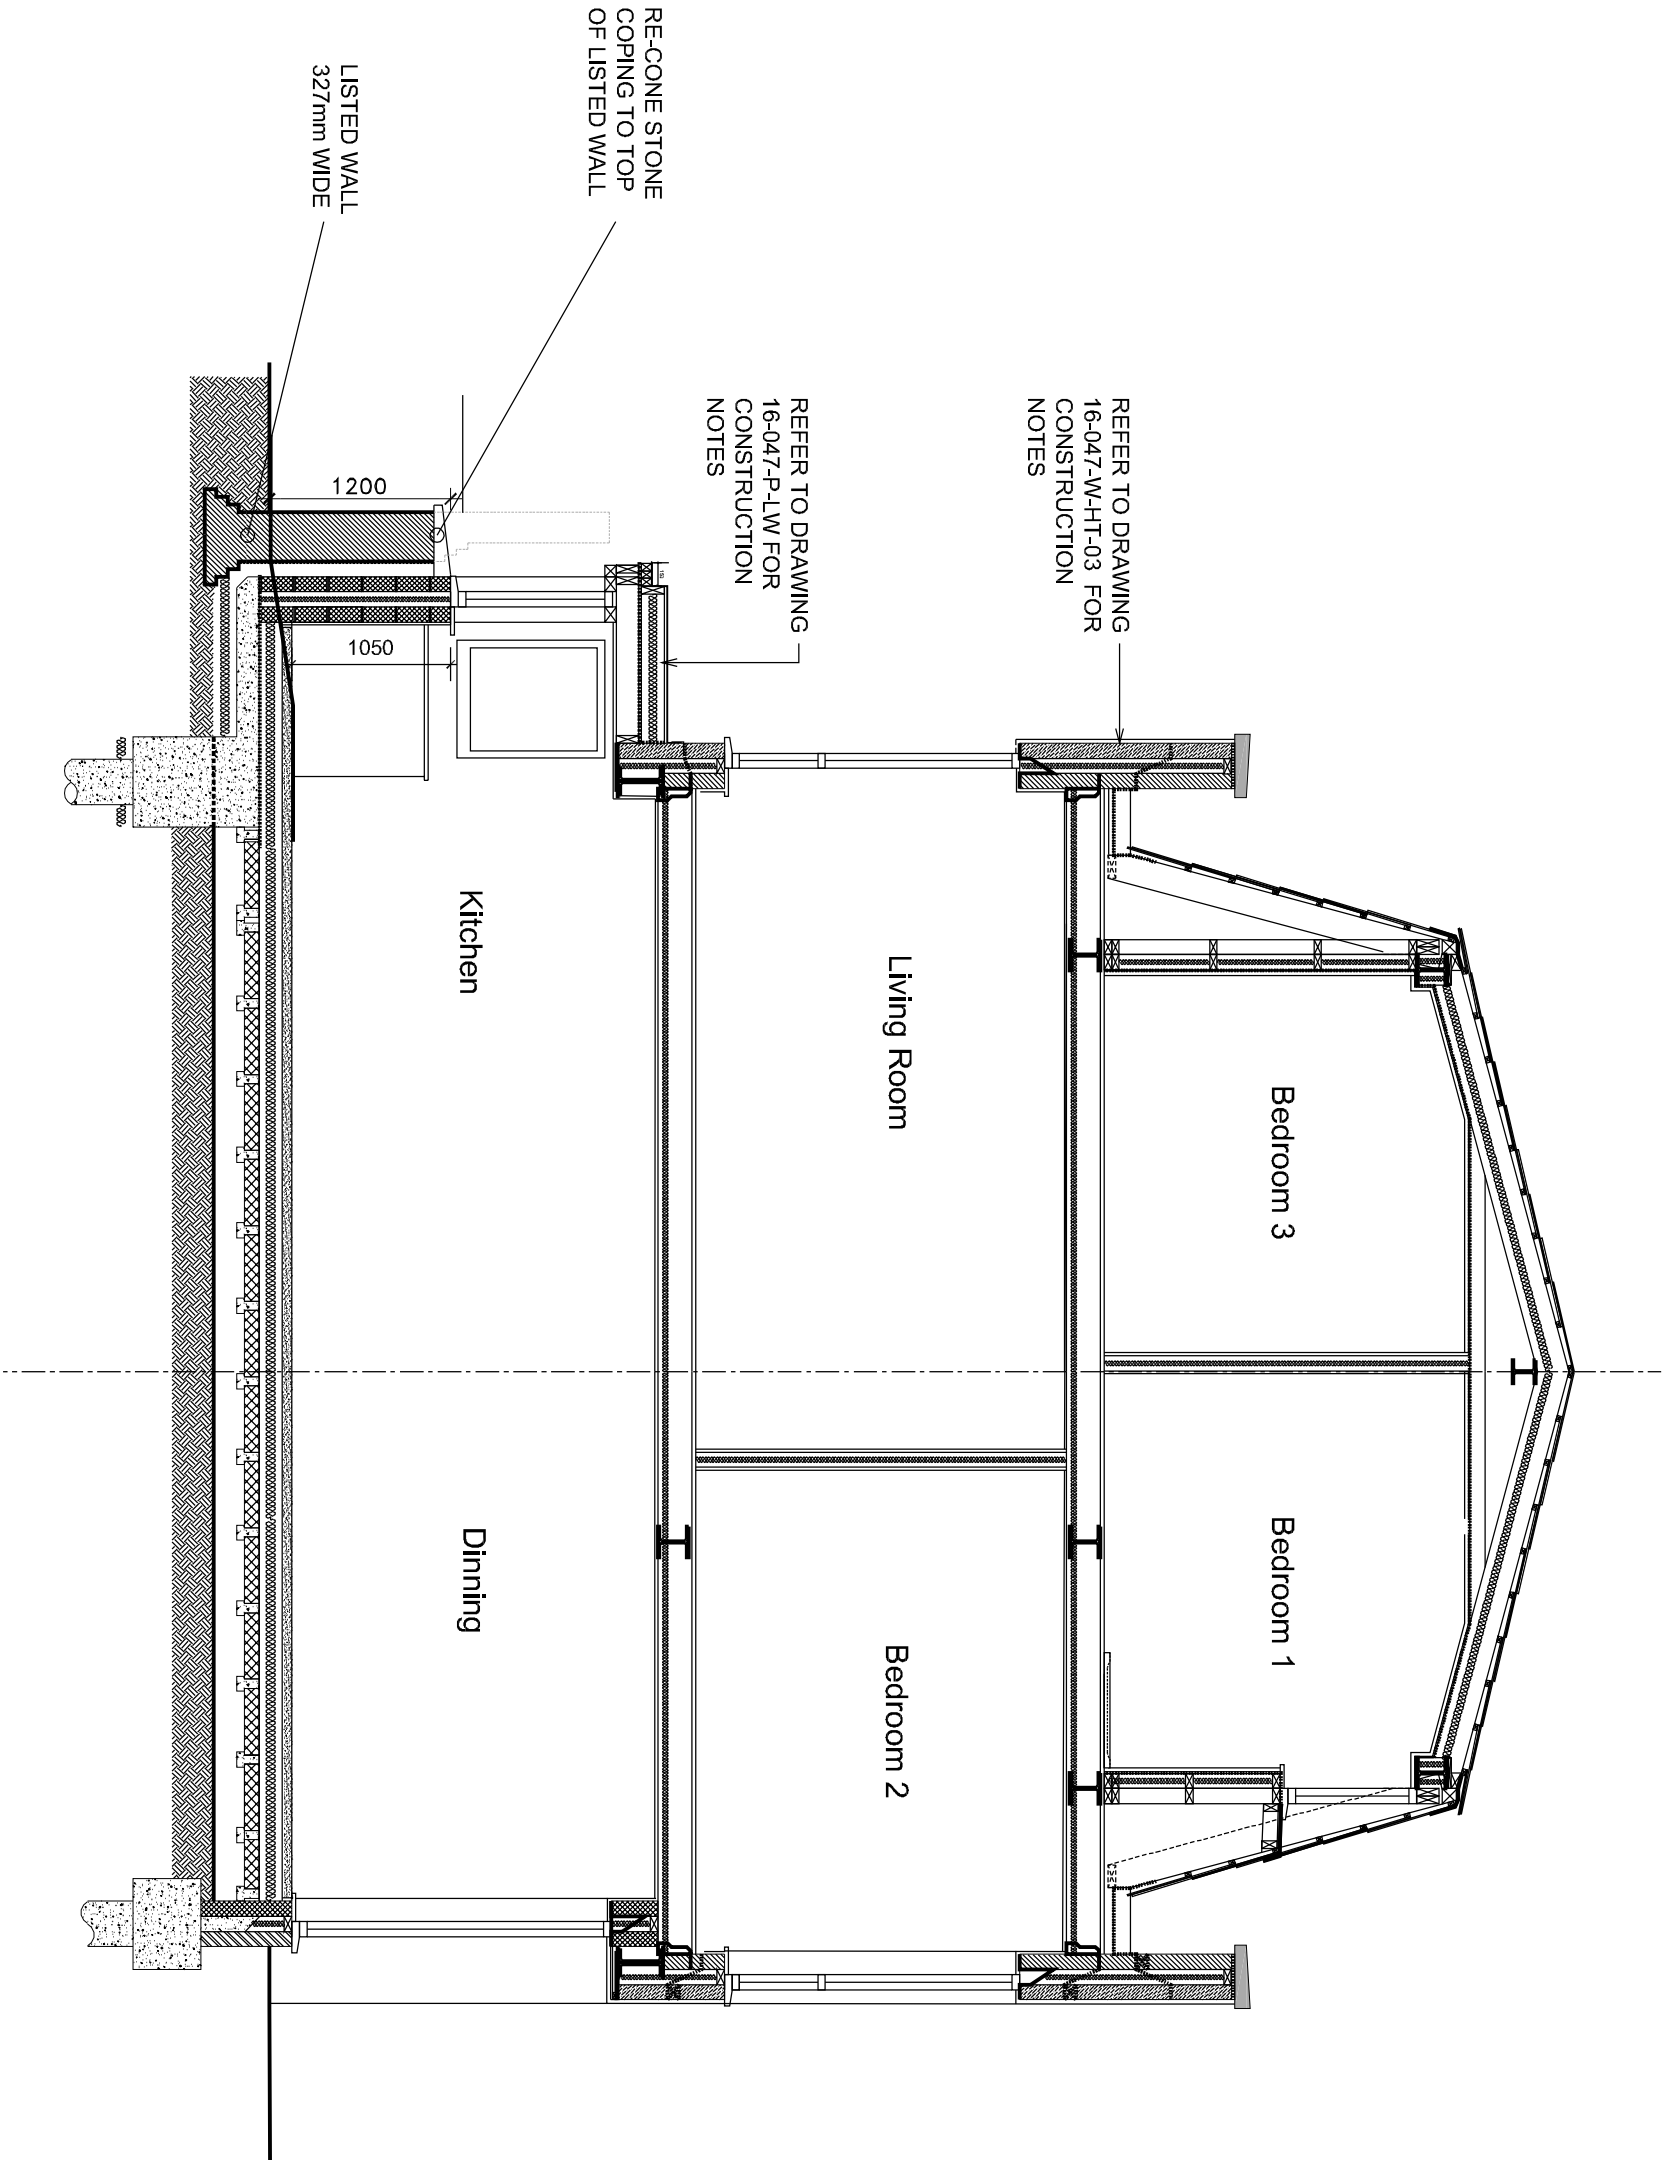

REV	DESCRIPTION	DRAWN	DATE
REVISIONS			

Issued for
PROPOSALS

SITE ADDRESS
FORMER WEST DRAYTON
POLICE STATION
STATION ROAD
WEST DRAYTON
LONDON

CLIENT
KEARNS PREMIER HOMES

SCALE	SHEET SIZE	DRAWN	DATE
I-50	A3	MC	05/06/18

DRAWING TITLE
SECTION

DRAWING NUMBER	REVISION
AAL-16-047-P01	



T: 01483 205724
www.amasiaarchitects.com
enquiries@amasiaarchitects.com
Company Reg No: 489033
VAT Reg No: 946319110

ALBURY ESTATE
LOWER BARN
WESTON FARM
ALBURY
SURREY
GU5 9BZ