
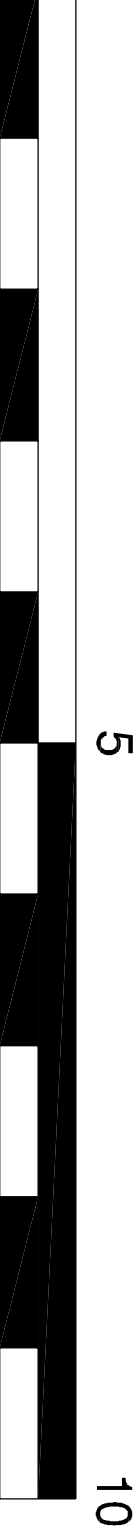
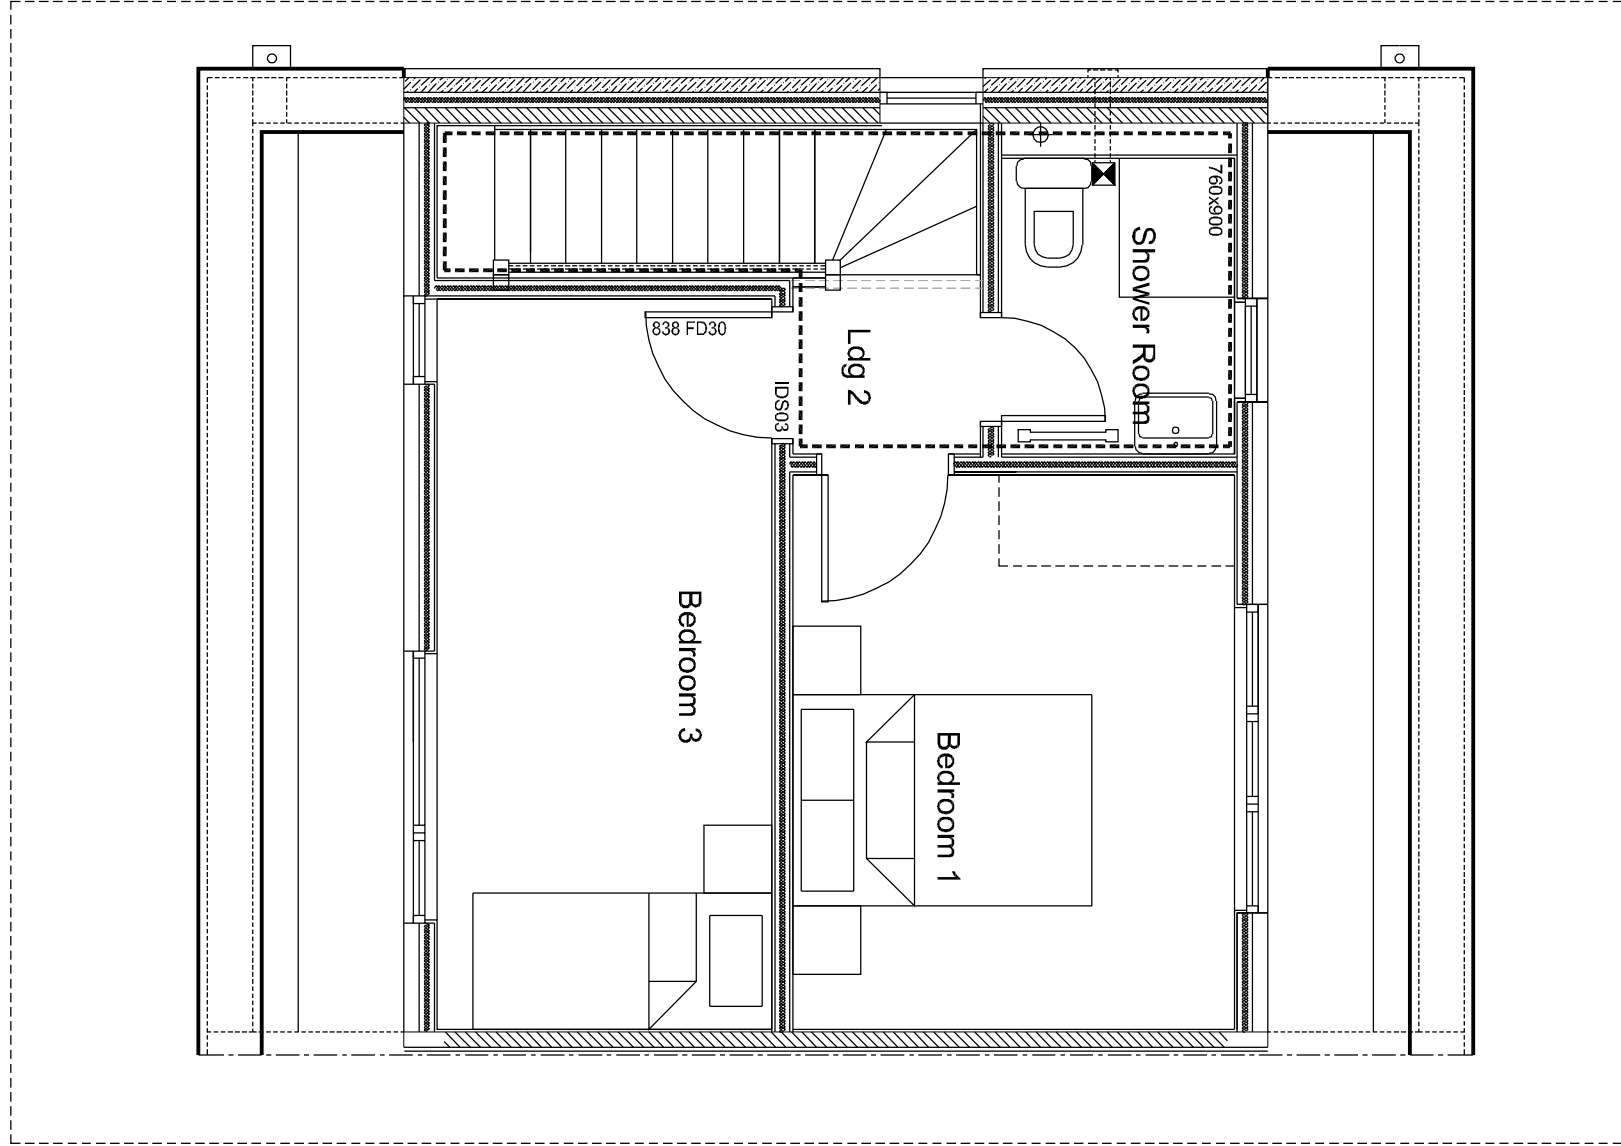
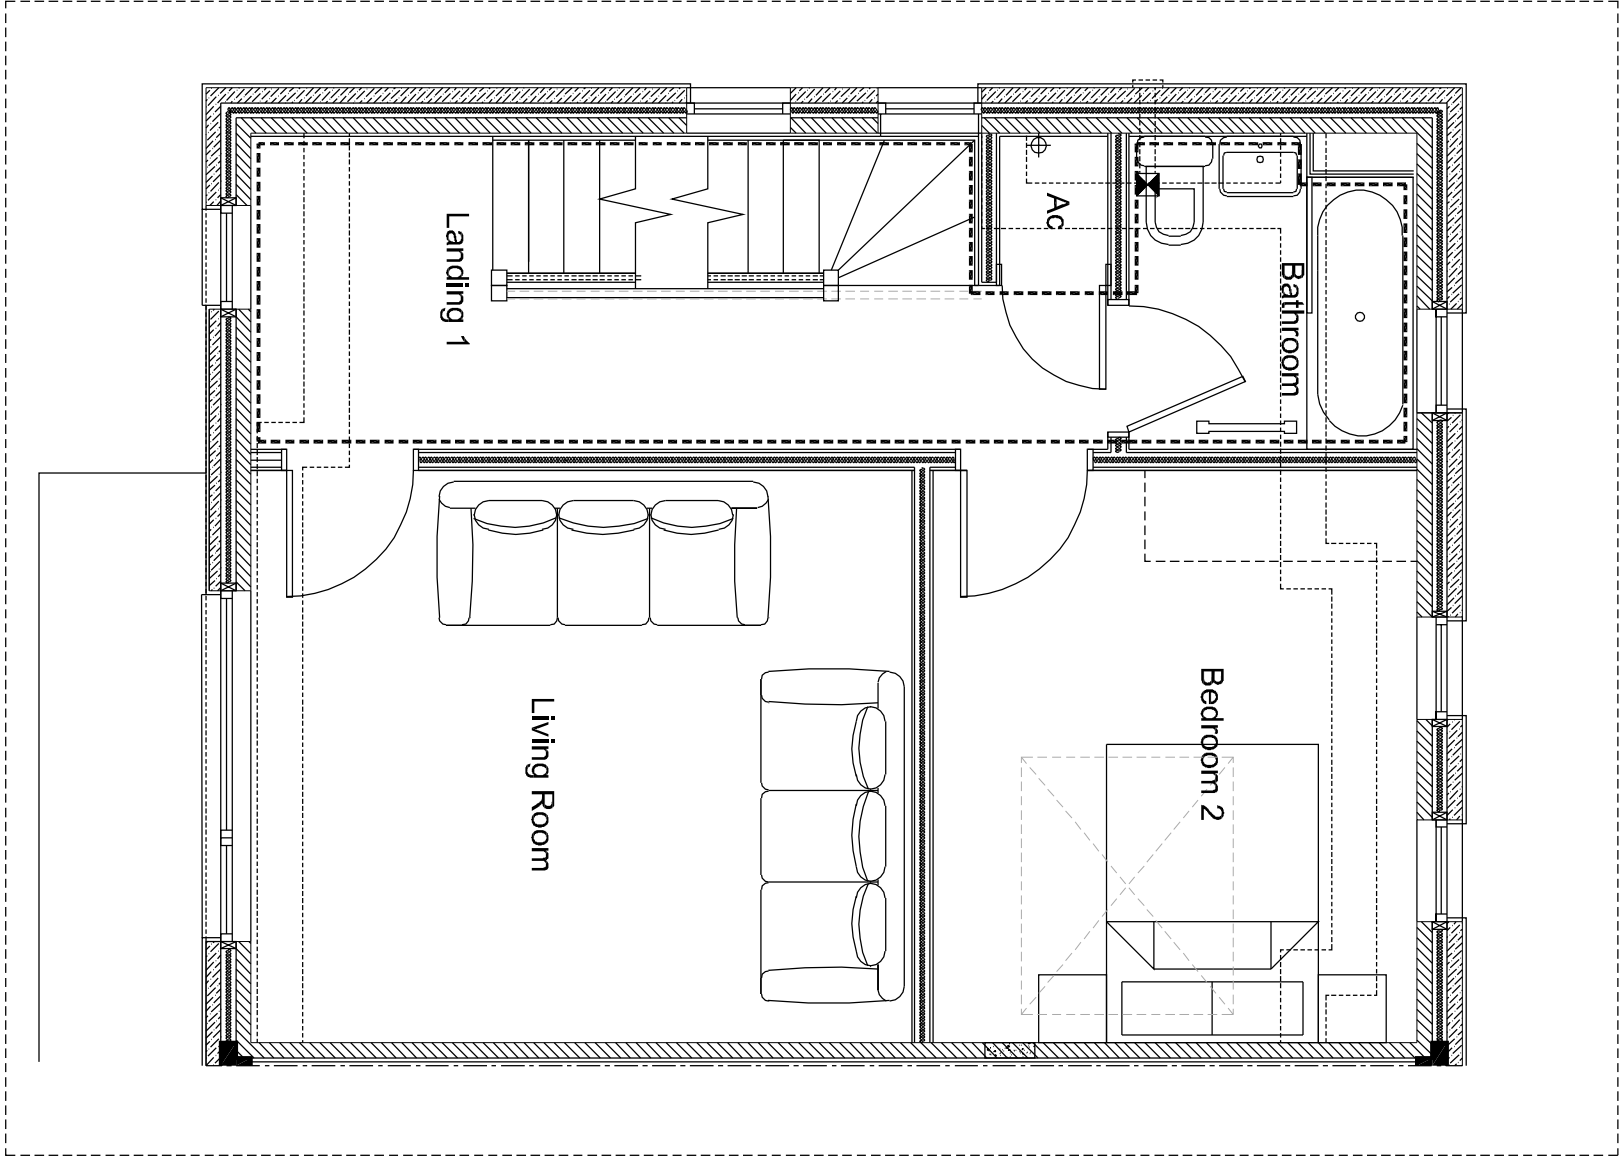


NOTE

THIS DRAWING IS THE COPYRIGHT OF AMASIA ARCHITECTS LTD AND MAY NOT BE COPIED, ALTERED OR REPRODUCED IN ANY FORM, OR PASSED TO A THIRD PARTY WITHOUT THE WRITTEN CONSENT OF AMASIA ARCHITECTS LTD. DIMENSIONS SHOULD BE CHECKED AND VERIFIED ON SITE AND ANY DISCREPANCIES SHOULD BE REPORTED TO THE ARCHITECT. USE FIGURED DIMENSIONS ONLY.
IF IN DOUBT ASK FOR CONFIRMATION.

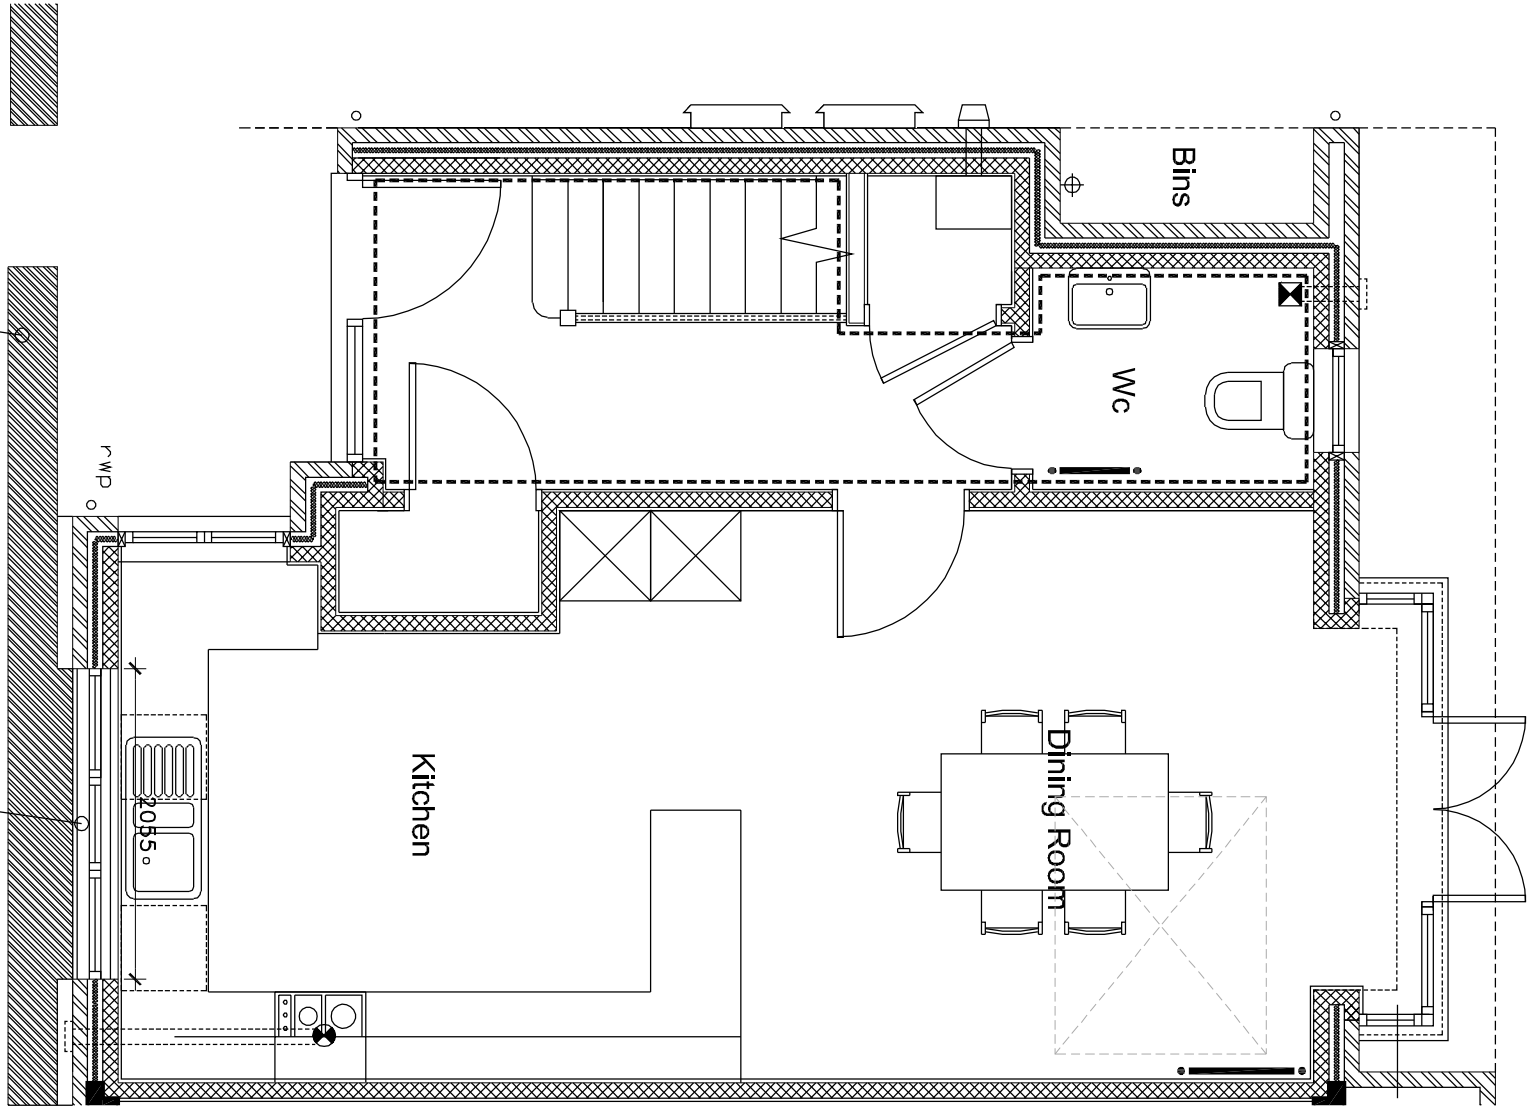

REV.	DESCRIPTION	DRAWN	DATE
REVISIONS			

PROPOSALS

SITE ADDRESS
FORMER WEST DRAYTON
POLICE STATION
STATION ROAD
WEST DRAYTON
LONDON

CLIENT
KEARNS PREMIER HOMES

SCALE SHEET SIZE DRAWN DATE

1:50 A2 MC 05/06/18

DRAWING TITLE
PLANS
HOUSE TYPE X

DRAWING NUMBER
AAL-16-047-P02



ALBURY ESTATE
LOWER BARN
WESTON FARM
ALBURY
SURREY
GU24 7BL
T: 01483 205724
www.amasiaarchitects.com
Company No. 489253
VAT Reg. No. 744319110