


NOTE

THIS DRAWING IS THE COPYRIGHT OF AMASIA ARCHITECTS LTD AND MAY NOT BE COPIED, ALTERED OR REPRODUCED IN ANY FORM, OR PASSED TO A THIRD PARTY WITHOUT THE WRITTEN CONSENT OF AMASIA ARCHITECTS LTD. DIMENSIONS SHOULD BE CHECKED AND VERIFIED ON SITE AND ANY DISCREPANCIES SHOULD BE REPORTED TO THE ARCHITECT. USE FIGURED DIMENSIONS ONLY.  
IF IN DOUBT ASK FOR CONFIRMATION.

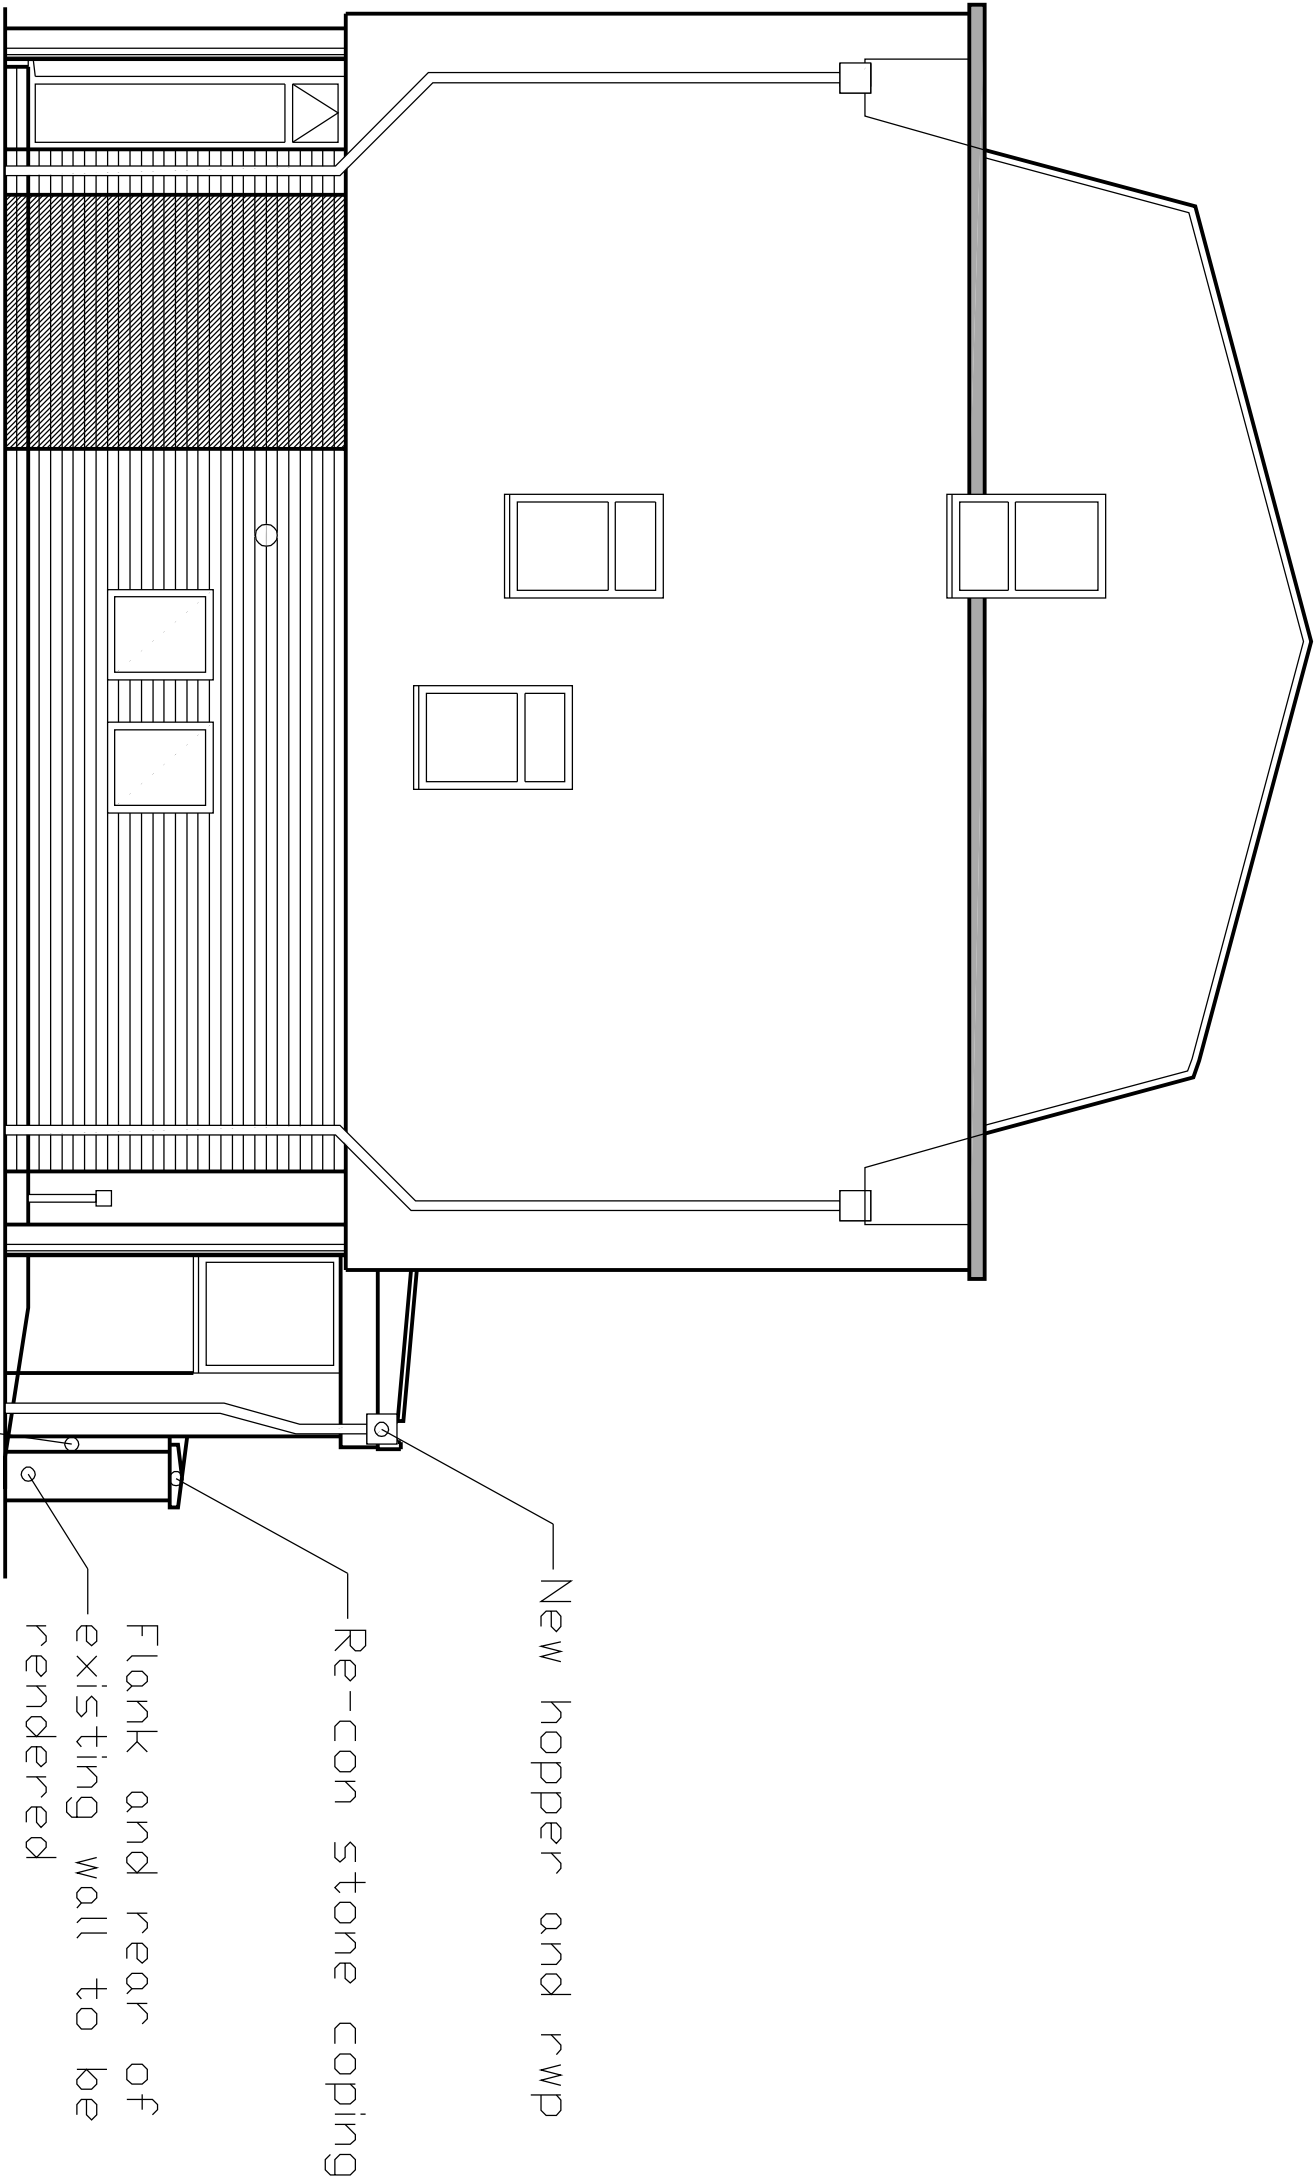

SIDE ELEVATION

0

5

10

| REV       | DESCRIPTION | DRAWN | DATE |
|-----------|-------------|-------|------|
| REVISIONS |             |       |      |

Issued for  
**PROPOSALS**

SITE ADDRESS  
FORMER WEST DRAYTON  
POLICE STATION  
STATION ROAD  
WEST DRAYTON  
LONDON

CLIENT  
KEARN'S PREMIER HOMES

| SCALE | SHEET SIZE | DRAWN | DATE     |
|-------|------------|-------|----------|
| I-50  | A3         | MC    | 05/06/18 |

DRAWING TITLE  
SIDE ELEVATION

| DRAWING NUMBER | REVISION |
|----------------|----------|
| AAL-16-047-P03 |          |



T: 01483 205724  
www.amasiaarchitects.com  
enquiries@amasiaarchitects.com  
Company Reg No. 489033  
VAT Reg. No. 946319110

ALBURY ESTATE  
LOWER BARN  
WESTON FARM  
ALBURY  
SURREY  
GU5 9BZ