
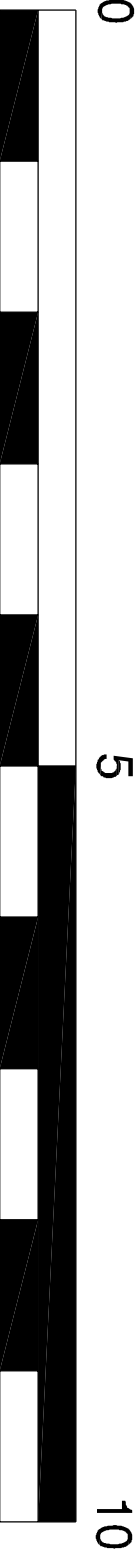


NOTE

THIS DRAWING IS THE COPYRIGHT OF AMASIA ARCHITECTS LTD AND MAY NOT BE COPIED, ALTERED OR REPRODUCED IN ANY FORM, OR PASSED TO A THIRD PARTY WITHOUT THE WRITTEN CONSENT OF AMASIA ARCHITECTS LTD. DIMENSIONS SHOULD BE CHECKED AND VERIFIED ON SITE AND ANY DISCREPANCIES SHOULD BE REPORTED TO THE ARCHITECT. USE FIGURED DIMENSIONS ONLY.
IF IN DOUBT ASK FOR CONFIRMATION.

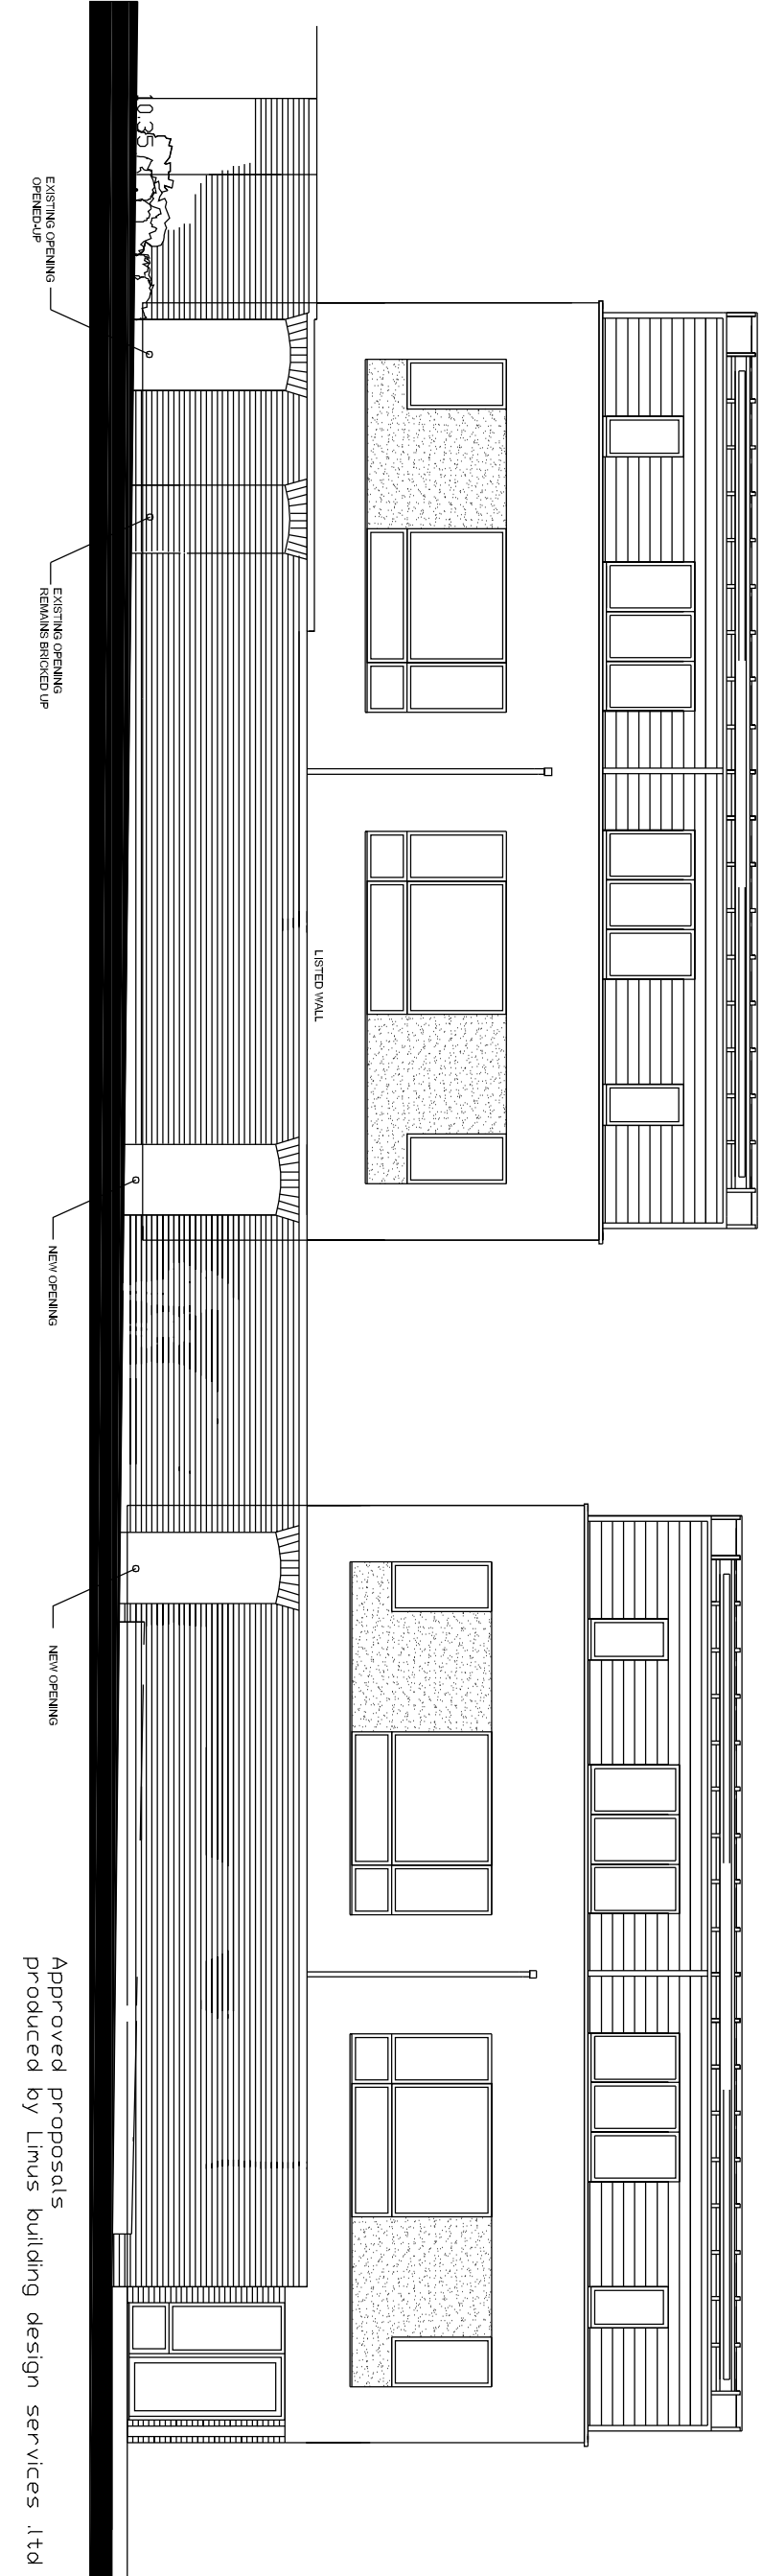

REV.	DESCRIPTION	DRAWN	DATE
REVISIONS			

Submitted for
PROPOSALS

SITE ADDRESS
FORMER WEST DRAYTON
POLICE STATION
STATION ROAD
WEST DRAYTON
LONDON

CLIENT
KEARNS PREMIER HOMES

SCALE	SHEET SIZE	DRAWN	DATE
1:100	A2	-	-

DRAWING TITLE
OLD
STREET SCENE



ALBURY ESTATE
LOWER BARN
WESTON FARM
ALBURY
SURREY
GU24 7BL
T: 01483 205724
www.amasiaarchitects.com
info@amasiaarchitects.com
Company No. 489023
VAT Reg. No. 744319 10

DRAWING NUMBER
AAL-16-047-P04

REVISION