


NOTE

IN DOUBT ASK FOR CONFIRMATION.
 PASSED TO A THIRD PARTY WITHOUT THE WRITTEN
 CONSENT OF AMASIA ARCHITECTS LTD.
 DIMENSIONS SHOULD BE CHECKED AND VERIFIED
 ON SITE AND ANY DISCREPANCIES SHOULD BE
 REPORTED TO THE ARCHITECT. USE FIGURED
 DIMENSIONS ONLY.

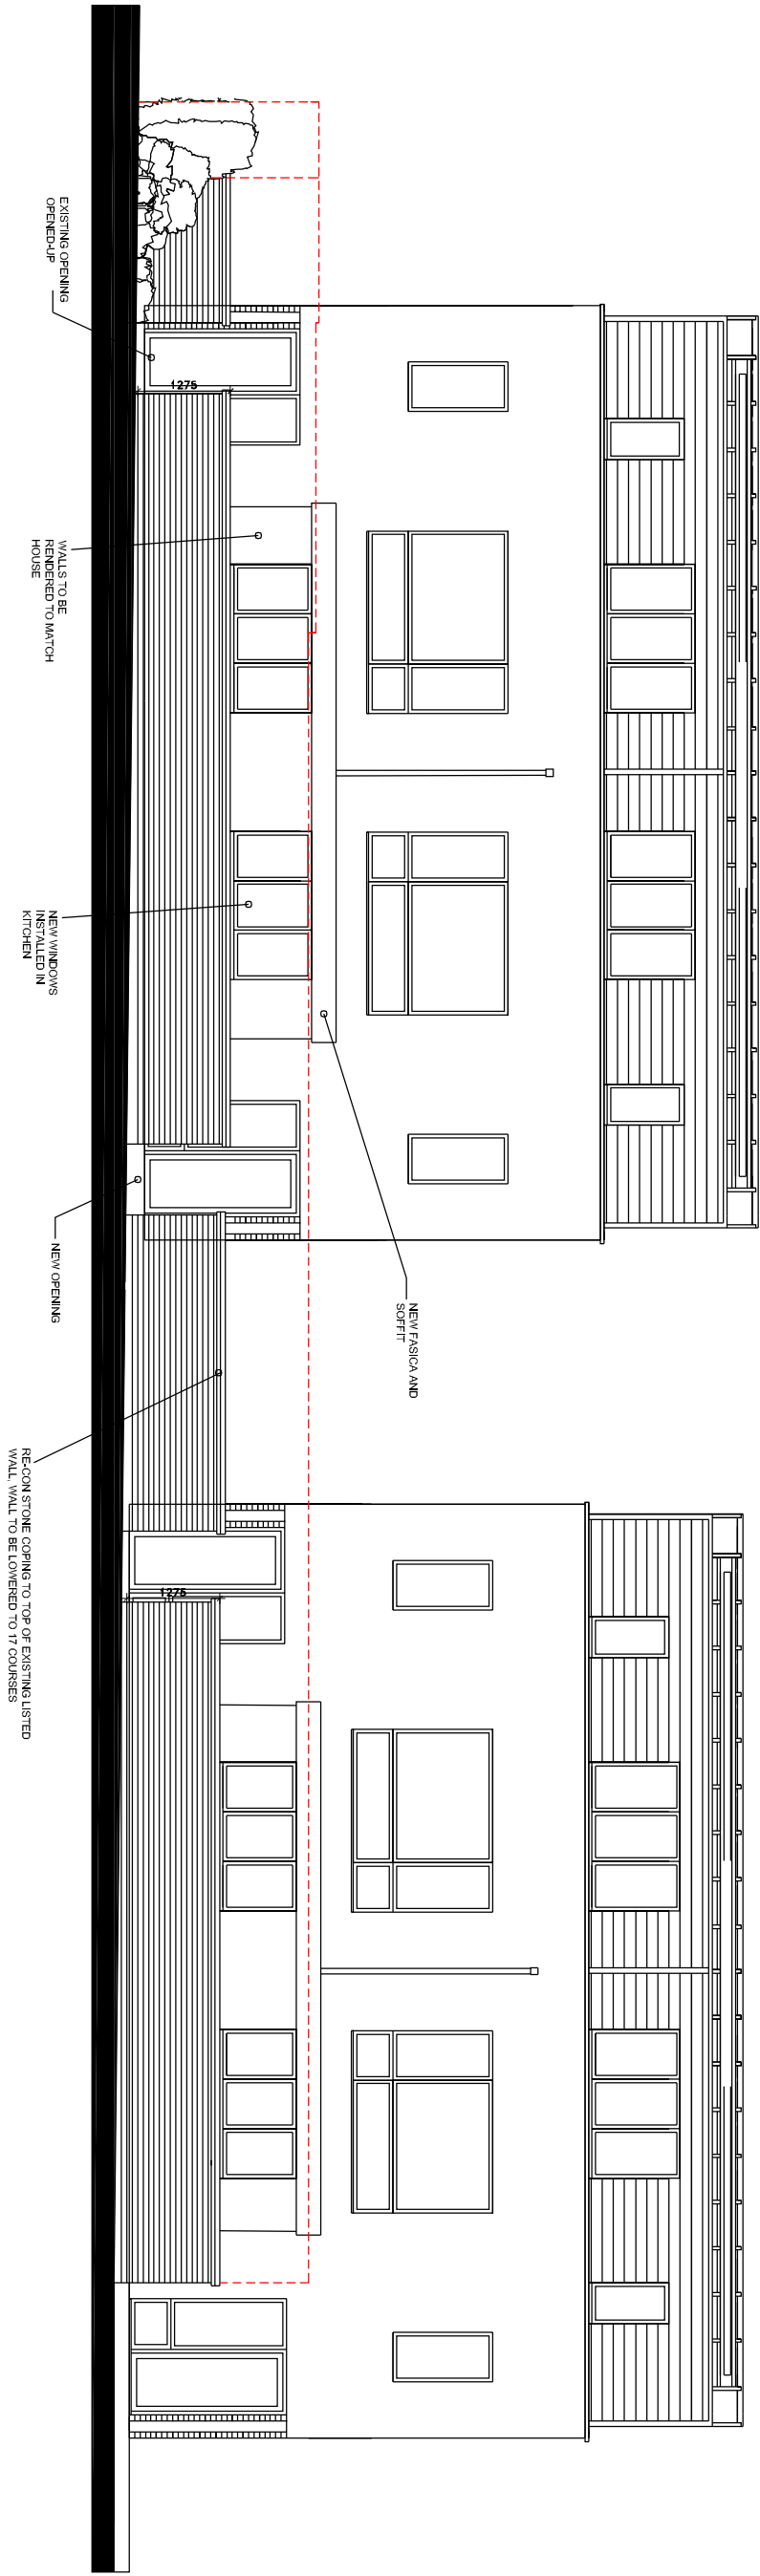

REV.	DESCRIPTION	DRAWN	DATE
------	-------------	-------	------

REVISIONS

issued for

PROPOSALS

SITE ADDRESS
FORMER WEST DRAYTON
POLICE STATION
STATION ROAD
WEST DRAYTON
LONDON

CLIENT
KEARNS PREMIER HOMES

SCALE	SHEET SIZE	DRAWN	DATE
I-100	A2	MC	05/06/18

OLD
STREET SCENE

DRAWING NUMBER	REVISION
----------------	----------

AAL-16-047-P05

AMASIA
ARCHITECTS LTD

ALBURY ESTATE
LOWER BARN
WESTON FARM
ALBURY
SURREY
GU5 9BZ

T: 01483 205724