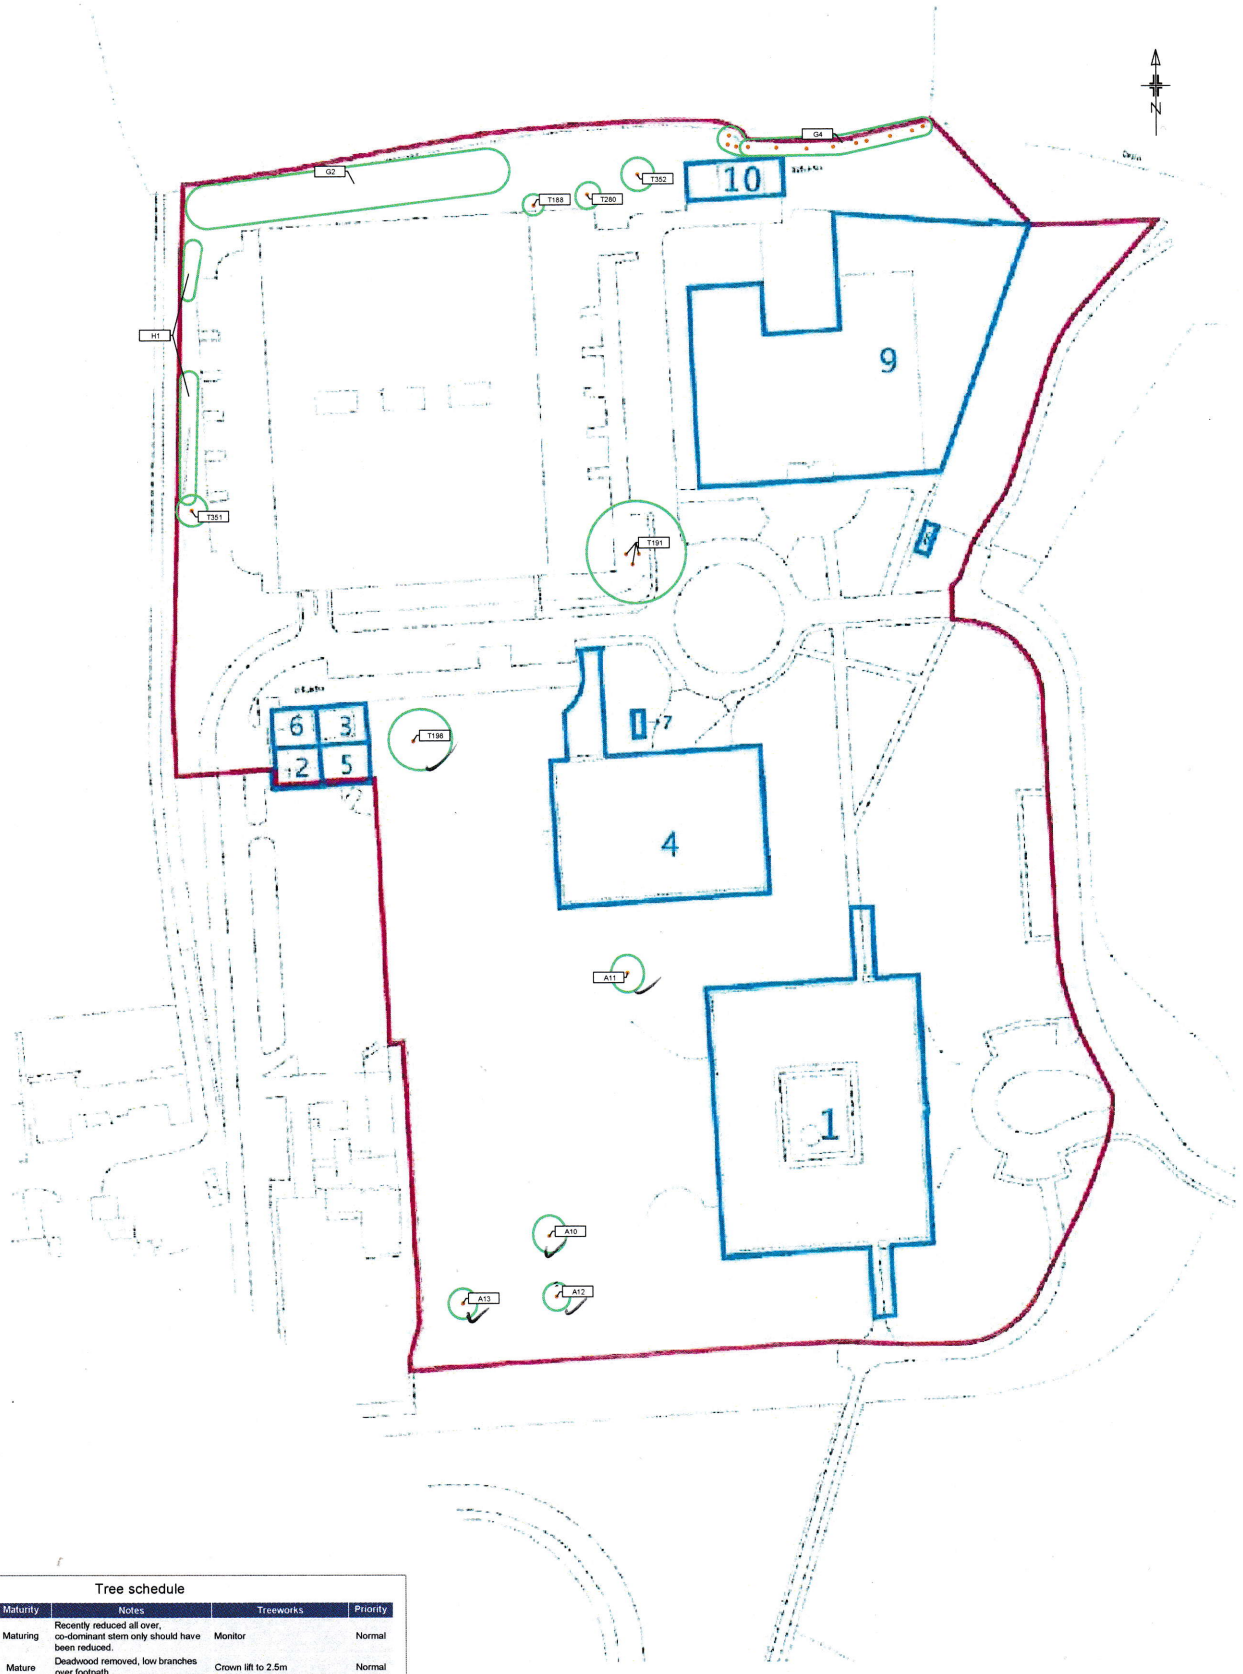

Tree schedule

Tree No	Species	Maturity	Notes	Treeworks	Priority
T188	Ash	Maturing	Recently reduced all over, co-dominant stem only should have been reduced.	Monitor	Normal
G191	Lime	Mature	Deadwood removed, low branches over footpath	Crown lift to 2.5m	Normal
T198	Wild cherry	Mature	Poor form, open crown in centre due to dieback, crack and necrotic bark down main leader	Monitor	
T280	Ash	Maturing	Split branch in upper crown, close to parking area	Remove split branch	Normal
T351	Raywood ash	Maturing	Branch failure at 4m on co-dominant branch	Remove damaged limb back to parent stem at fork	Normal
T352	Ash	Maturing	Twin stemmed at 2m, leaning, poor, no long term retention potential	Fell	Normal
H1	Hornbeam	Maturing	Overgrown hedge forming a dense line of stems on top of retaining wall. Requires management to either reduce height of crowns, or reduce number of stems.	Options - reduce height by 30% all round, or thin stems by 50%	Low
G2	Leyland cypress	Maturing	Poor quality trees, evidence of dieback and deadwood throughout. Requires consideration as to long term aims for this boundary.	Options - selectively remove one/two trees each year, or fell entire line and replant.	Low
G4	Poplar	Mature	Recently reduced	Monitor regrowth	Normal
A10	Giant redwood	Mature	Animal activity at base appears to have stopped, but may return	Monitor	
A11	Oak	Young	Stakes present, no weed control or mulch	Remove stakes, create pit to 1m radius, mulch	
A12	Lime	Young	New tree, high stakes, loose tie, small pit, no mulch	Extend pit to 1m radius, and mulch, only need one stake at 1/3rd height of stem, tie correctly	Normal
A13	Oak	Young	New tree, high stakes, loose tie, no mulch	Extend pit and mulch, only need one stake at 1/3rd height of stem, tie correctly	Normal

TX Tree Number

Estimated tree positions not included on original land survey and/or adjusted crown spreads

Tree condition plan

Location of trees and management proposals at Hayes Park, Hayes End Road, Uxbridge, London

Permission is granted to scale from this drawing for Local Authority Planning Approval purposes relating to tree protection measures only. Where applicable this drawing is to be read in conjunction with the arboricultural report. This drawing is the copyright of Barrell Tree Consultancy 2017. ©

This drawing to be reproduced in colour only.

Barrell Plan Ref: 16117-BT3

Provided Plan Refs: AGL153495

barrell TREE CONSULTANCY

Field House, Fordingbridge Business Park, Ashford Road, Fordingbridge SP6 1BY
Tel: 01425 651470 Fax: 01425 653449
www.barrelltreecare.co.uk