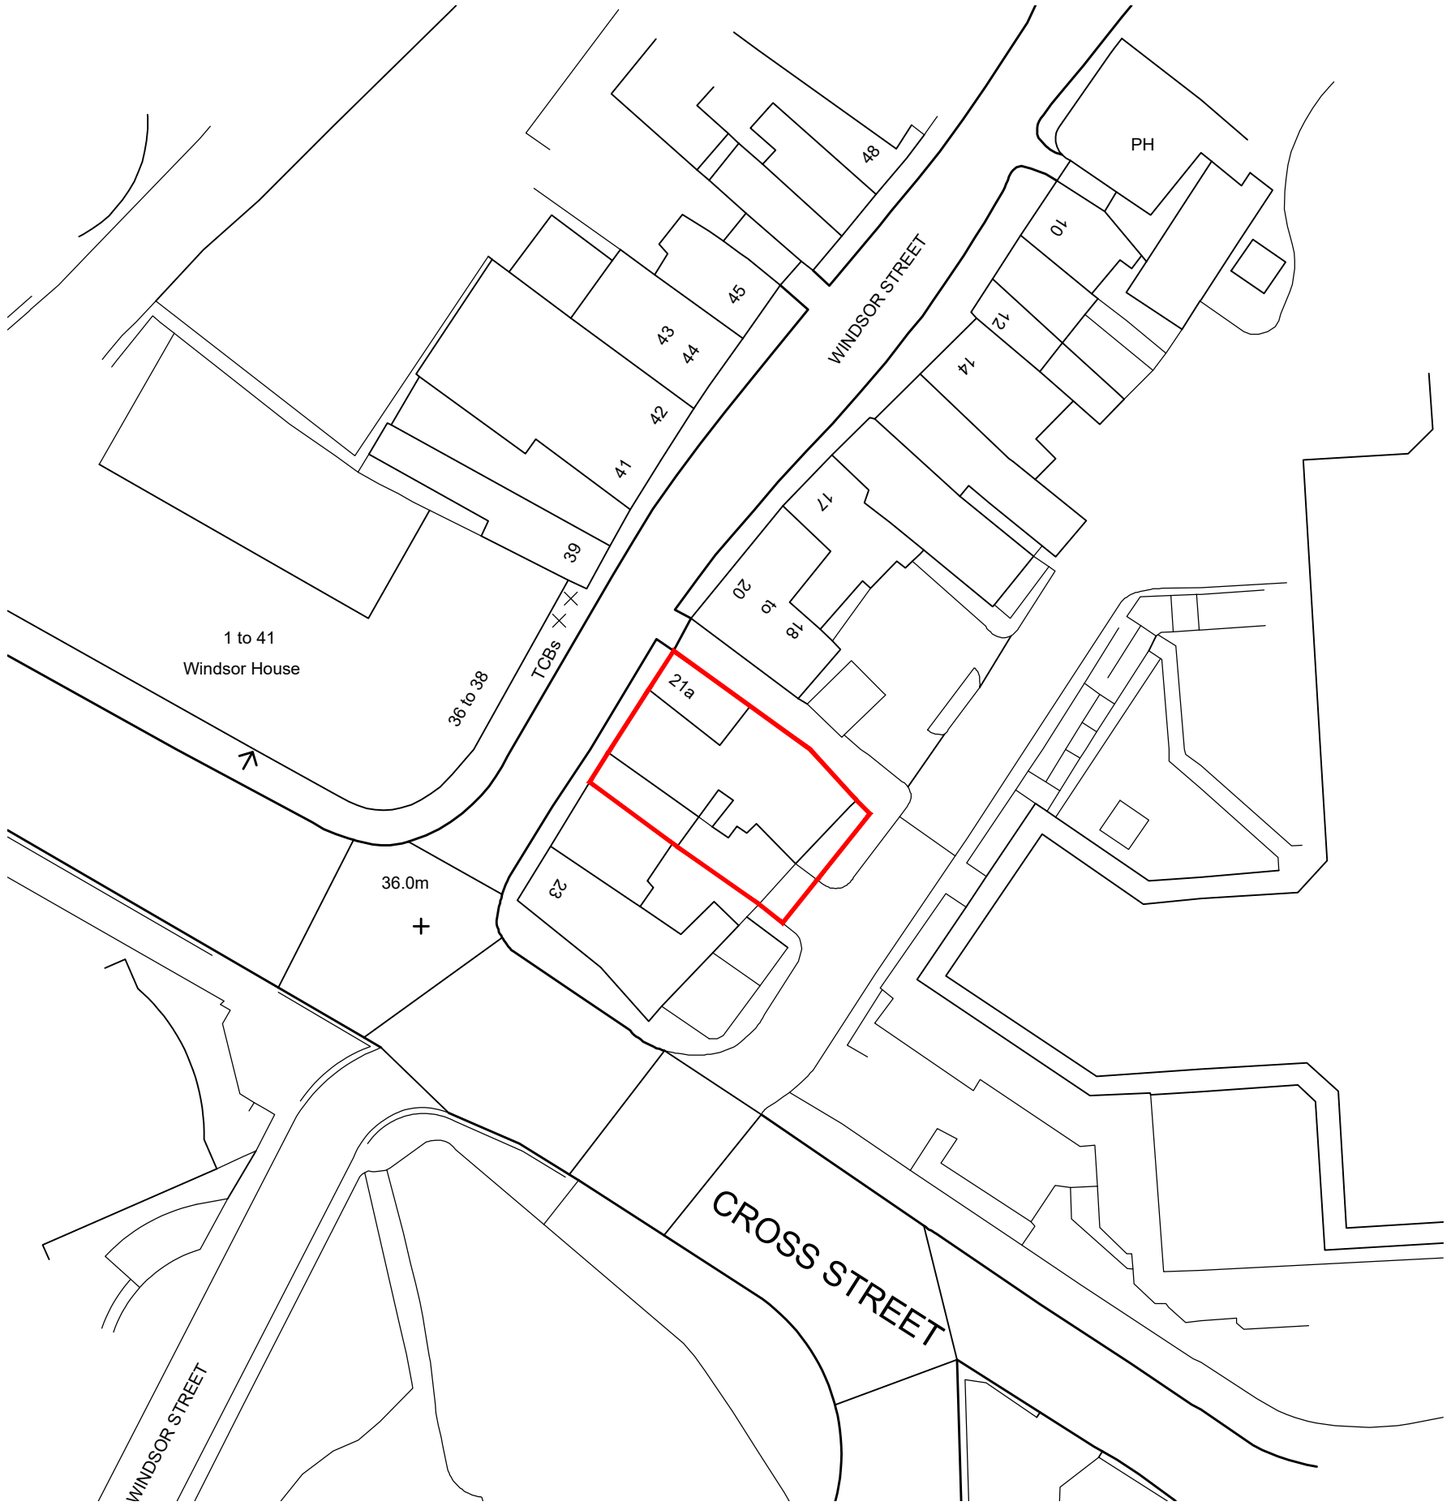

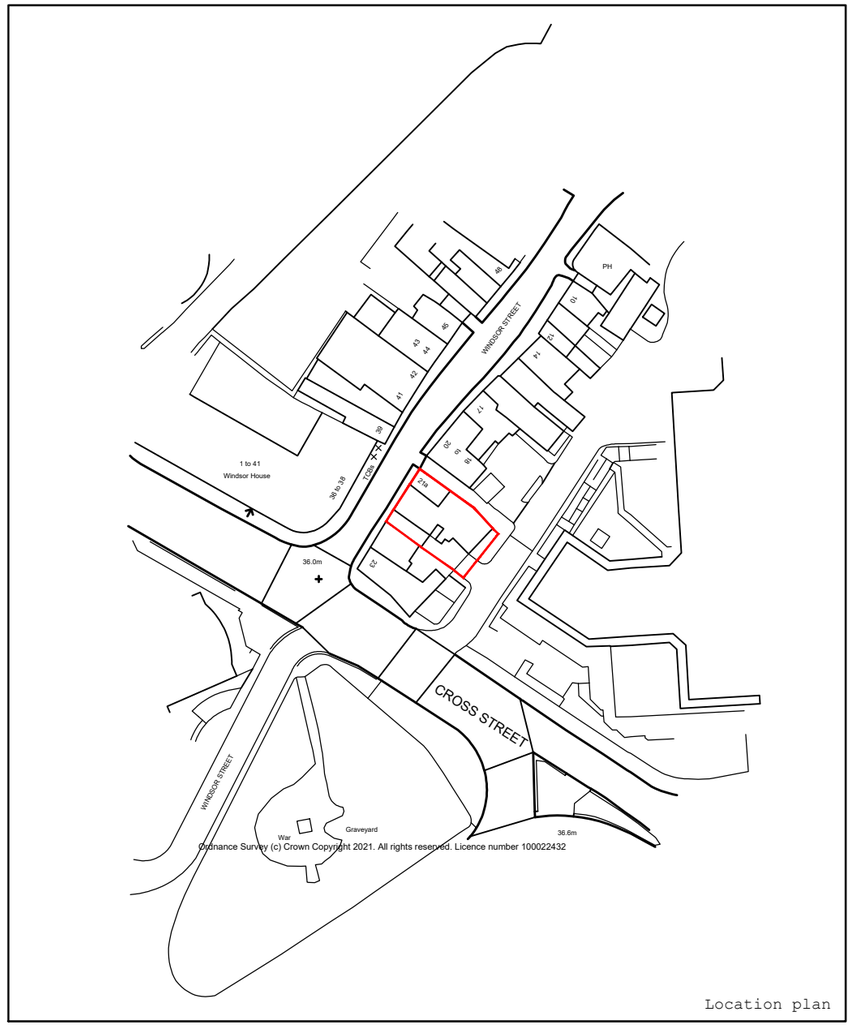

Location plan

1:1250 0 20m 40m 60m 80m

1:500 0 10m 20m 30m 40m 50m

DISCLAIMER

Do not scale from this drawing.
Drawings based on survey information provided by others.
Verify all dimensions on site.
Drawing should be read in conjunction with information from all other design consultants and contractors.
All drawings in digital format are for reference only, paper copies are available on request.
Copyright to these drawings and the designs shown therein are retained by Progress Planning.

Rev	Date	Reason for Issue	Chk
			-

PROGRESS PLANNING
Land & Development

Progress Planning
Waterside House 20 Riverside Way
Uxbridge UB8 2YF

Project Title		Drawing Title		Drawing Status
Windsor Street Uxbridge		site layout & Location Plan		Planning
Project Number	Date	Drawing Number	Revision	Scale/North point
3095	16.12.2021	3095.WSTU.101	—	1:500 @ A3 1:1250 @ A3