


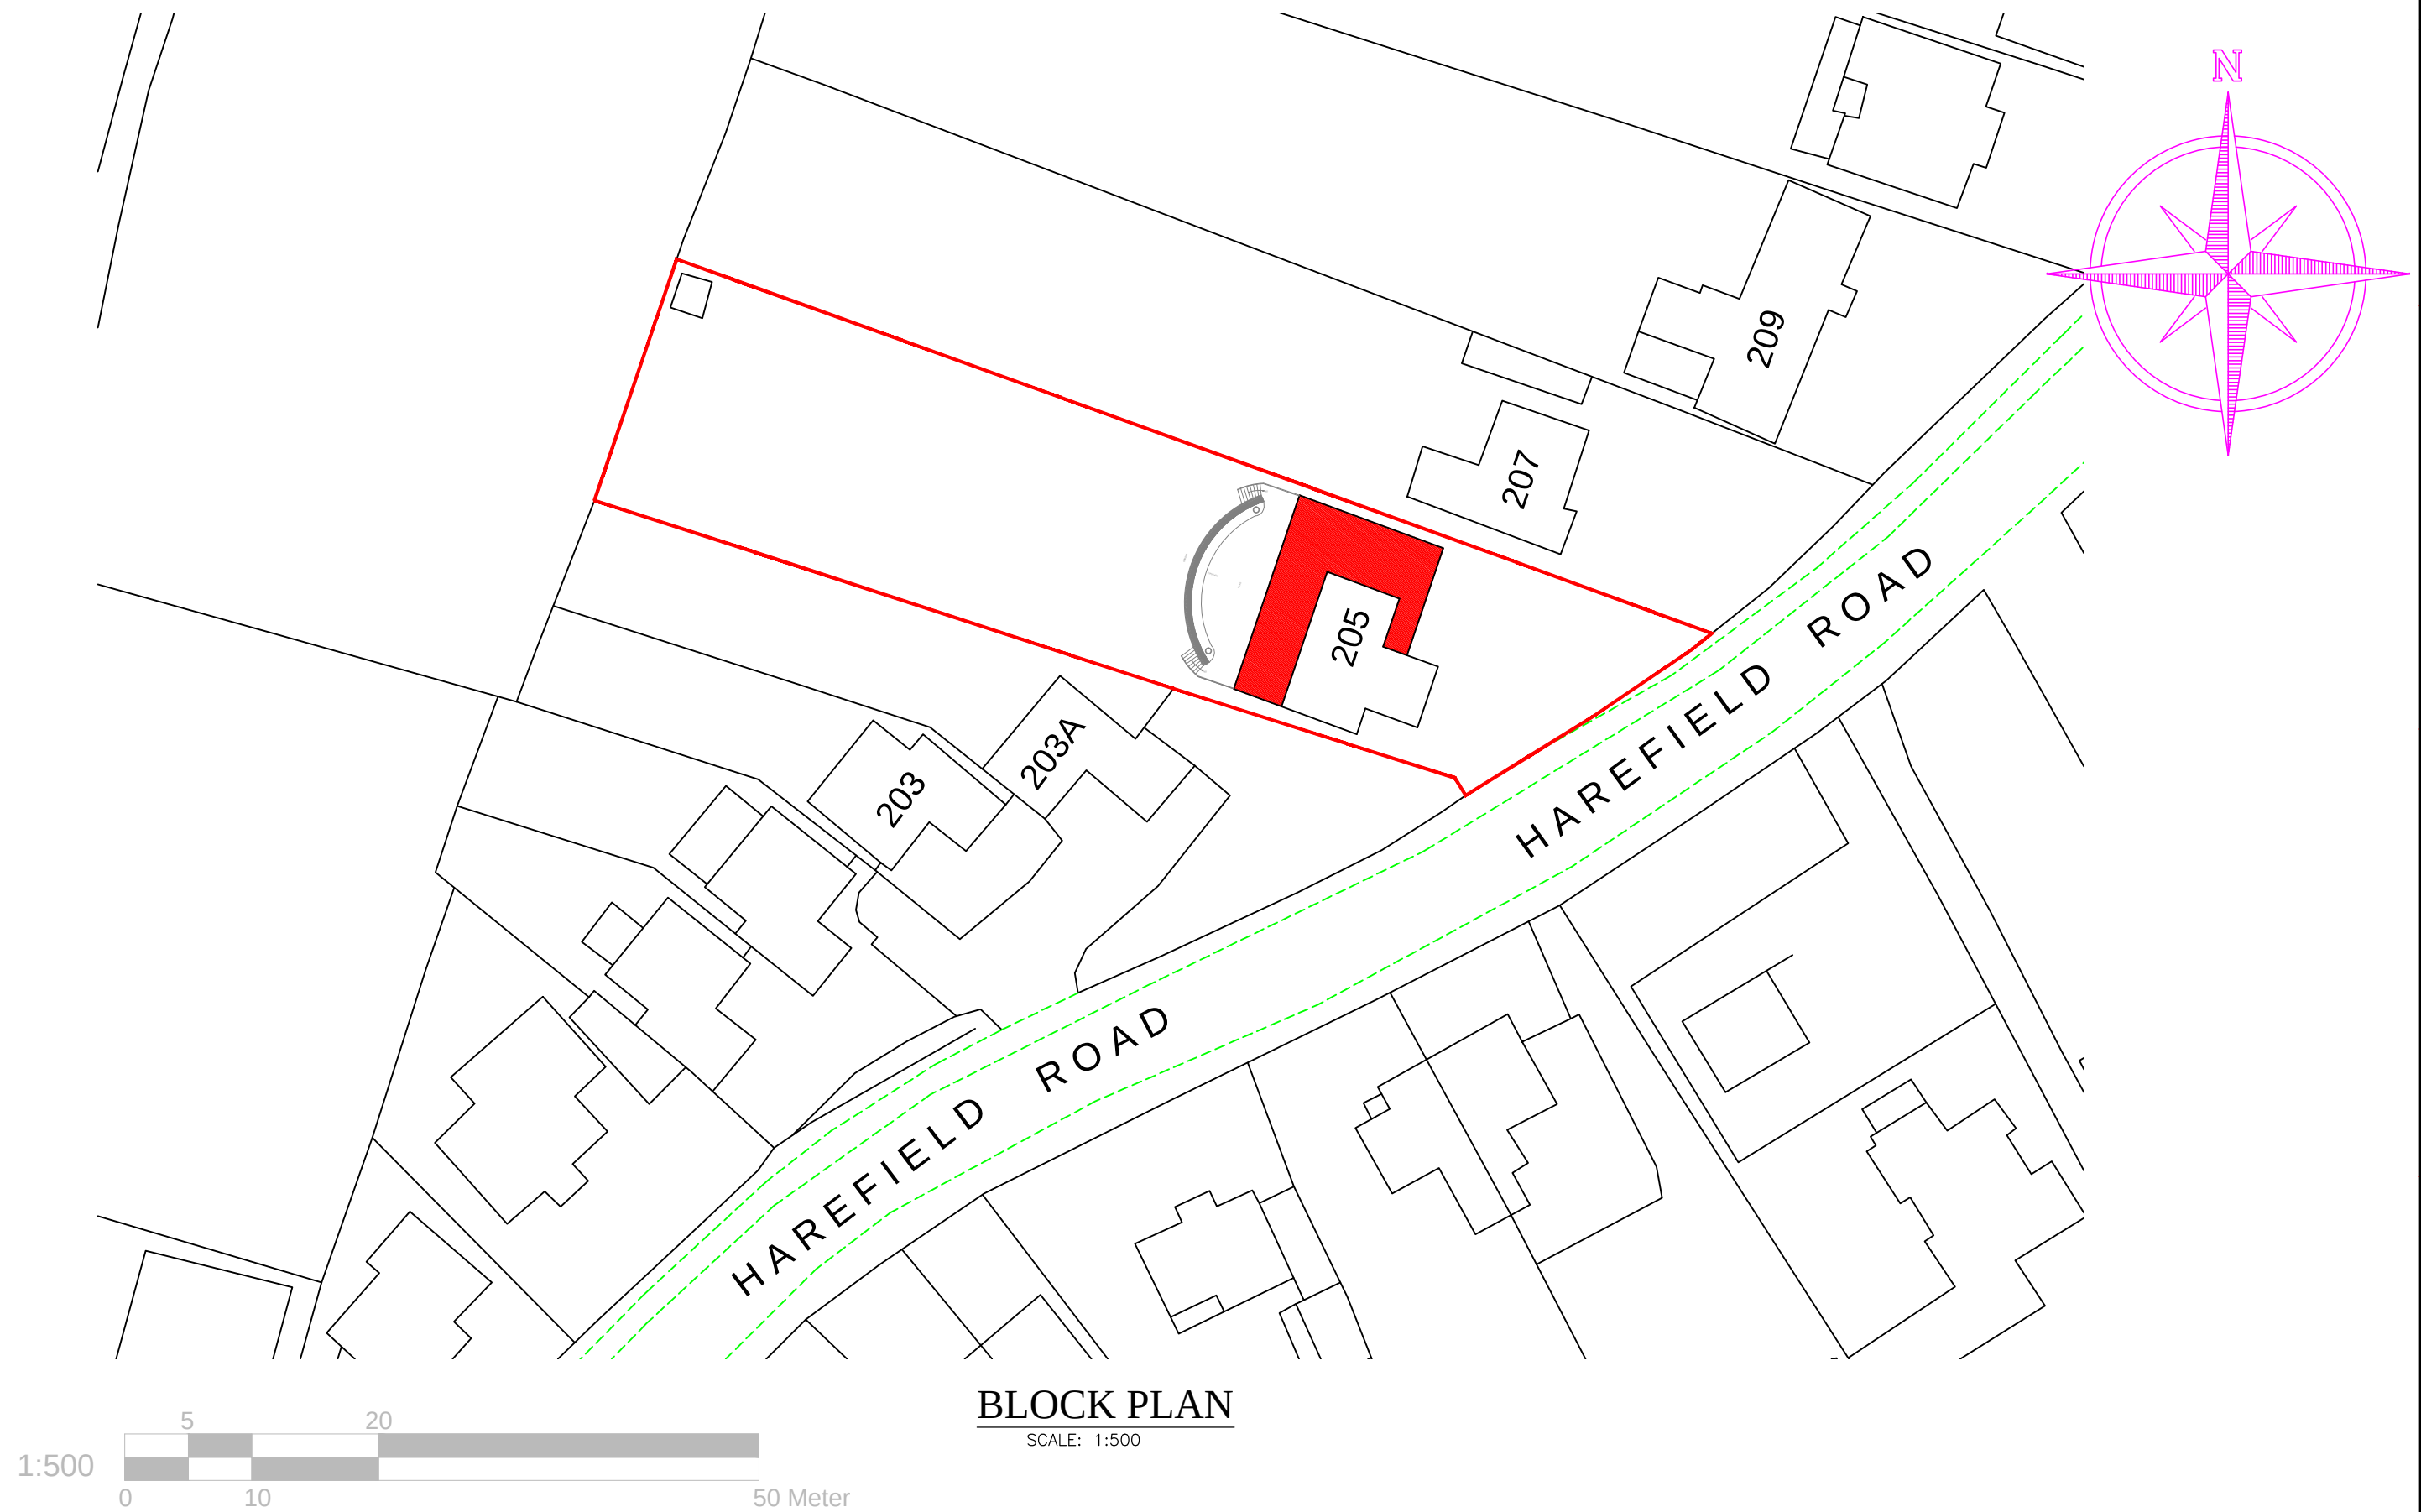

REFERENCE DRAWINGS	GENERAL NOTES	No	DATE	REVISION	BY	CHK	CONSULTANT	DRAWN	CUSTOMER/PROJECT	DRAWING No.
	This drawing is for planning use only do not use this drawing for any purpose other than that for which it was issued.						 CIVIL ENGINEERS STRUCTURAL ENGINEERS ARCHITECTURAL DESIGNERS Contact: 07947249323	SH	205 Harefield Road, Uxbridge UB8 1PP	D12
	Structural Design and Building Control Approval is required before construction commences.					A.R		TITLE		
	This drawing is subject to copyright do not reproduce this drawing without prior permission.							PROJECT NO.	BLOCK PLAN	SCALE: 1:500 DATE: 10-08-2026