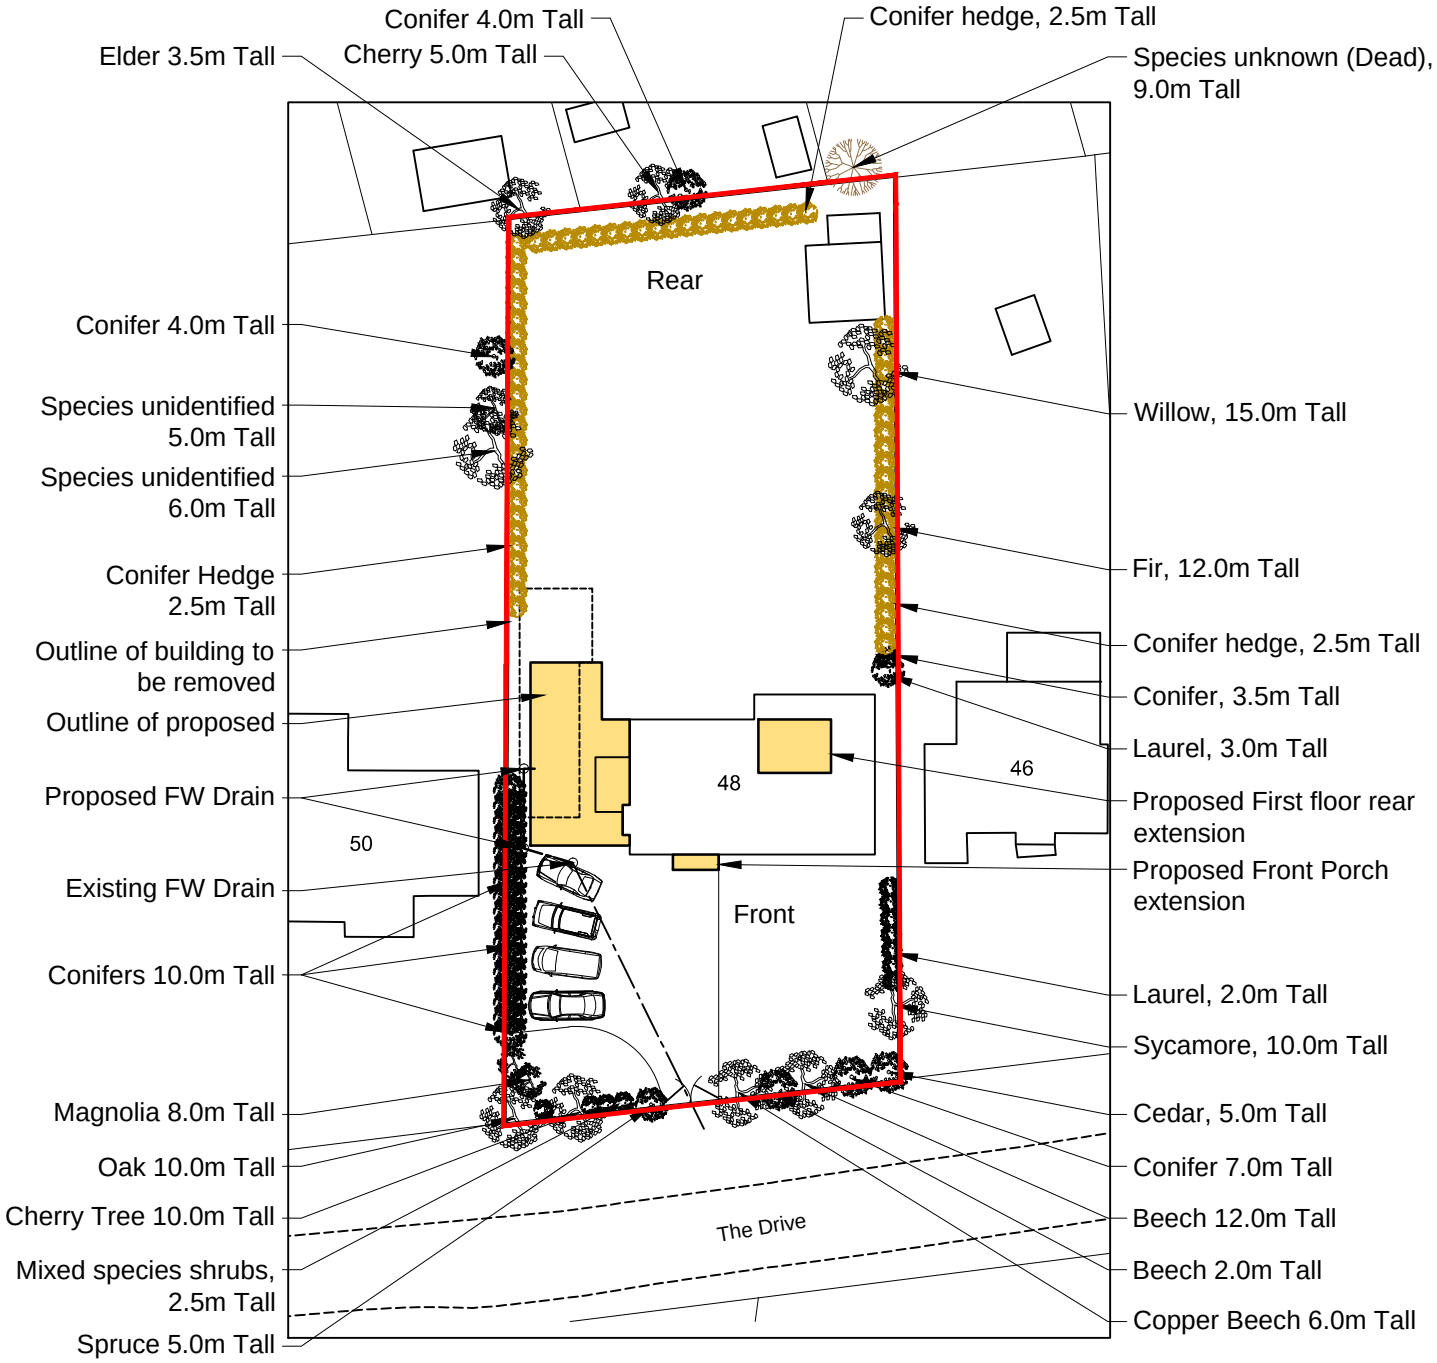

Site Block Plan

Scale 1:500

Rev.	Date	Inits.	Description
P2	13/02/20	GCD	Issued for Planning Permission
P1	15/10/19	GCD	Issued for Planning Permission

Project Title:
Mrs. H. Walsh
48 The Drive,
Ickenham,
Uxbridge,
Middlesex. UB10 8AG

Drawing Title:
Site Block Plan

Drawing Number:
19/015-02

Scales:
1:500

Date Drawn:
August 2019

Revision: P2

Drawn: GCD

Checked: _

Approved: _

0m 10 20 30 40 50

Original Drawing Size - A4

G&S DESIGN SERVICES
STRUCTURAL ENGINEERING DOMESTIC & COMMERCIAL
17 Holmer Green Road, Hazlemere,
High Wycombe, Bucks. HP15 7BL
email: glen@gsdesignservices.co.uk
Web: www.gsdesignservices.co.uk
Tel: (01494) 716450 Mobile: (07980) 984775
The copyright in this document and design is confidential to and the property of G&S DESIGN SERVICES Ltd