
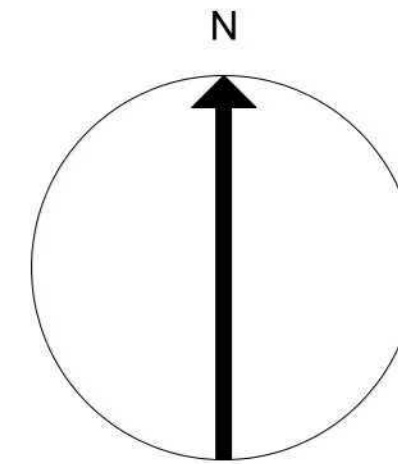


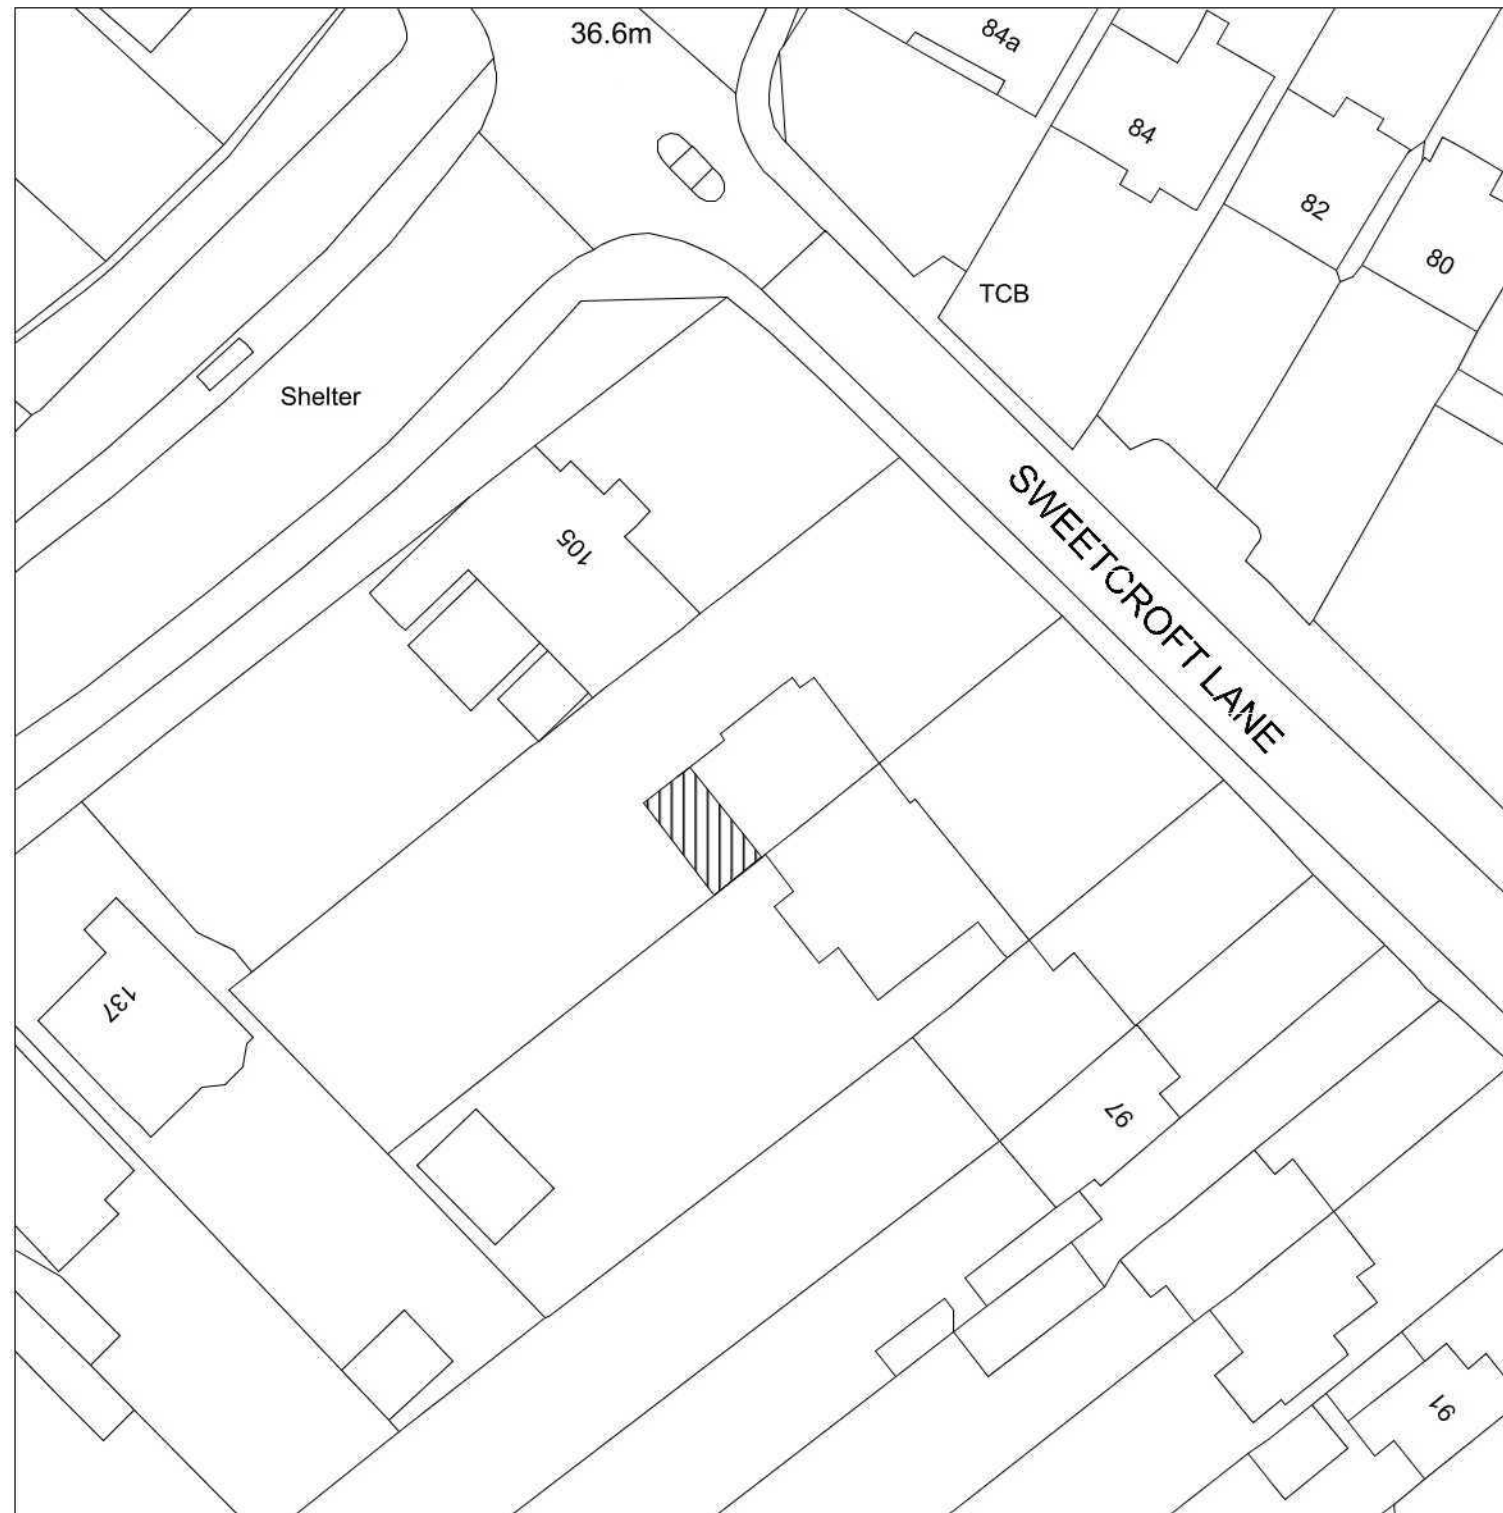

BLOCK PLAN
SCALE 1:500

Application: LHE – GF Rear Extension			
Client:	Mr Royet Kumar Chopra	Date:	26 th June 2020
Site:	103 Sweetcroft Lane, Uxbridge, UB10 9LG	Drawn By:	Gurps Benning
Scale:	Refer to Drawing @ A3	Dwg No:	ASB719 – 05LHE

ASB PROPERTY CONSULTANTS LTD	
<i>Planning consultants and Surveyors</i>	
Exchange House 494 Midsummer Boulevard Central Milton Keynes Tel : 0121 502 3339 / 07854 351 934 MK9 2EA Email : asb@gtdesignzLtd.com	

Copyright © 2020 ASB PROPERTY CONSULTANTS LTD
(All rights reserved)