



01 - EXISTING BLOCK PLAN SCALE 1:250

0 1 2m 3 4 5m Scale

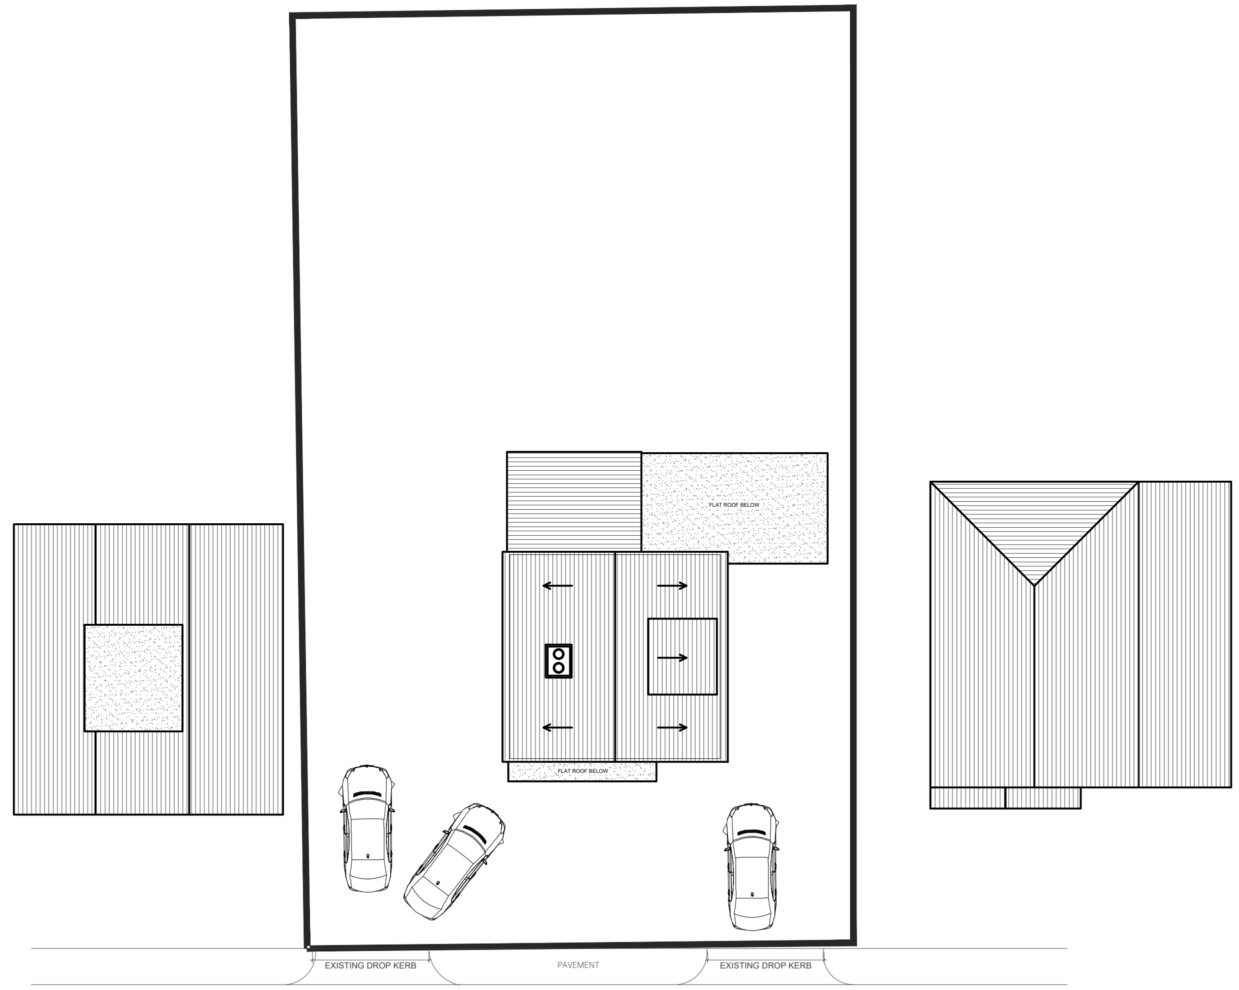

03 - OS MAP SCALE 1:1250

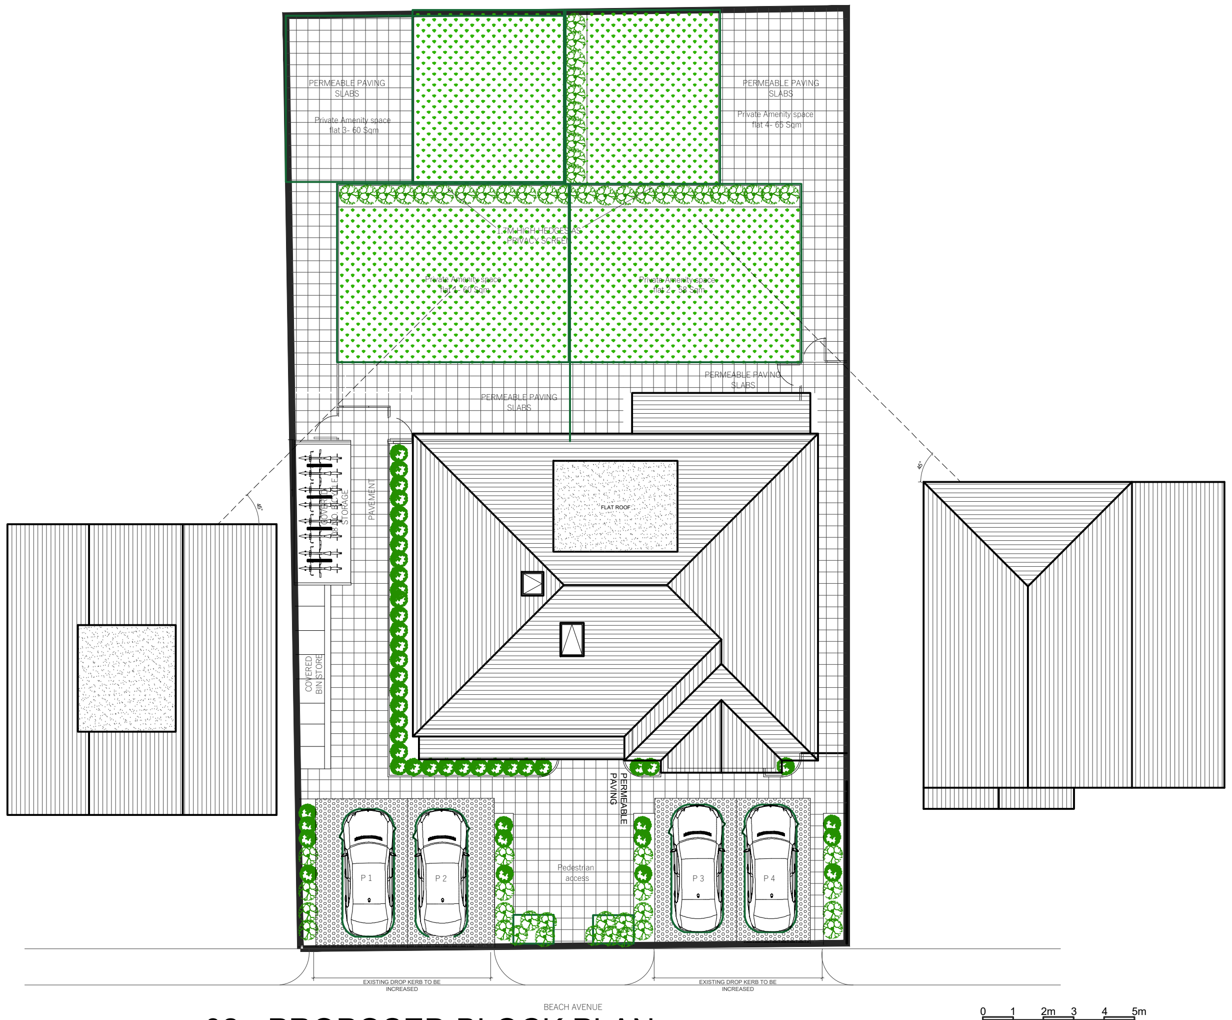

02 - PROPOSED BLOCK PLAN SCALE 1:250

0 1 2m 3 4 5m Scale

NOTES

Dimensions are not to be scaled from this drawing.

REVISIONS

NO	DESCRIPTION	DATE	BY

DESIGN ENDEAVOURS LTD
M: 07869580774, 07883602259
E: design.endeavour@gmail.com

Project: 49 BEACH AVENUE RUISLIP
LONDON, HA4 8UG

Title: OS MAP & BLOCK PLANS

Scale	Drawn	Approved	Date
as shown@A3	NK/TA		AUG 21

Job No.	Drawing No.	Rev.
DE-658	P-49 BA-01	