

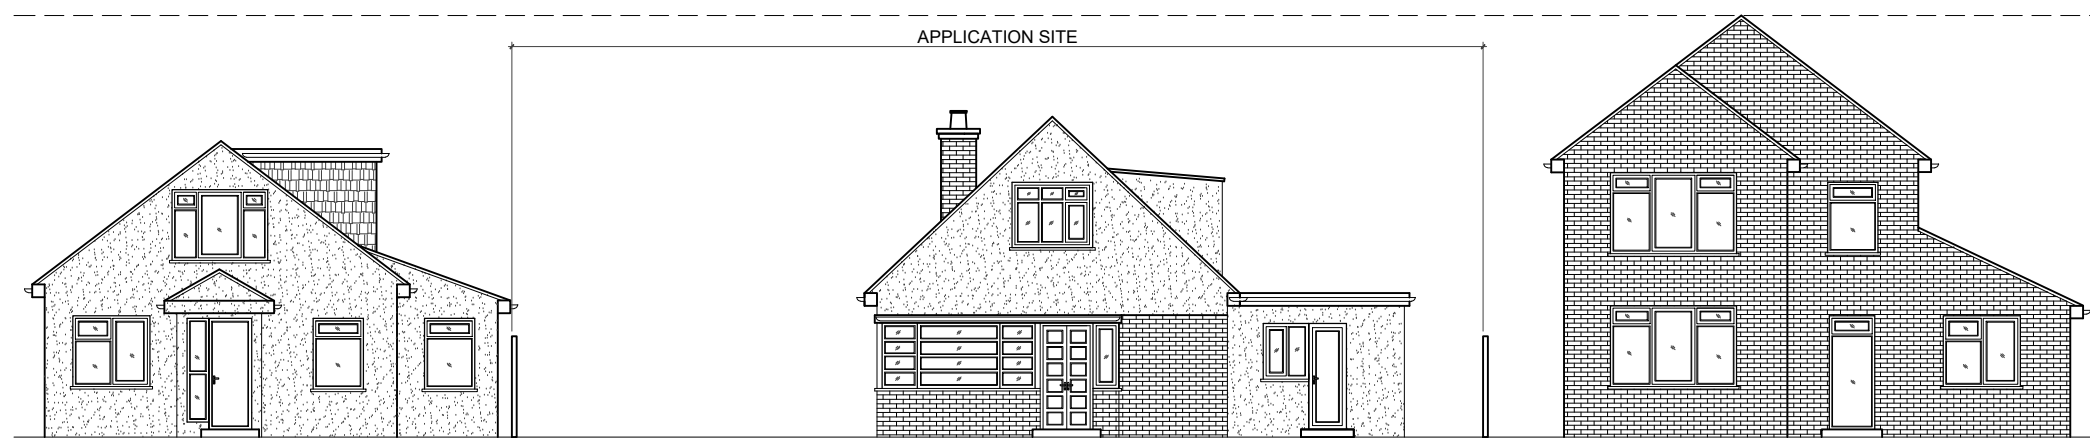


NOTES


Dimensions are not to be scaled from this drawing.

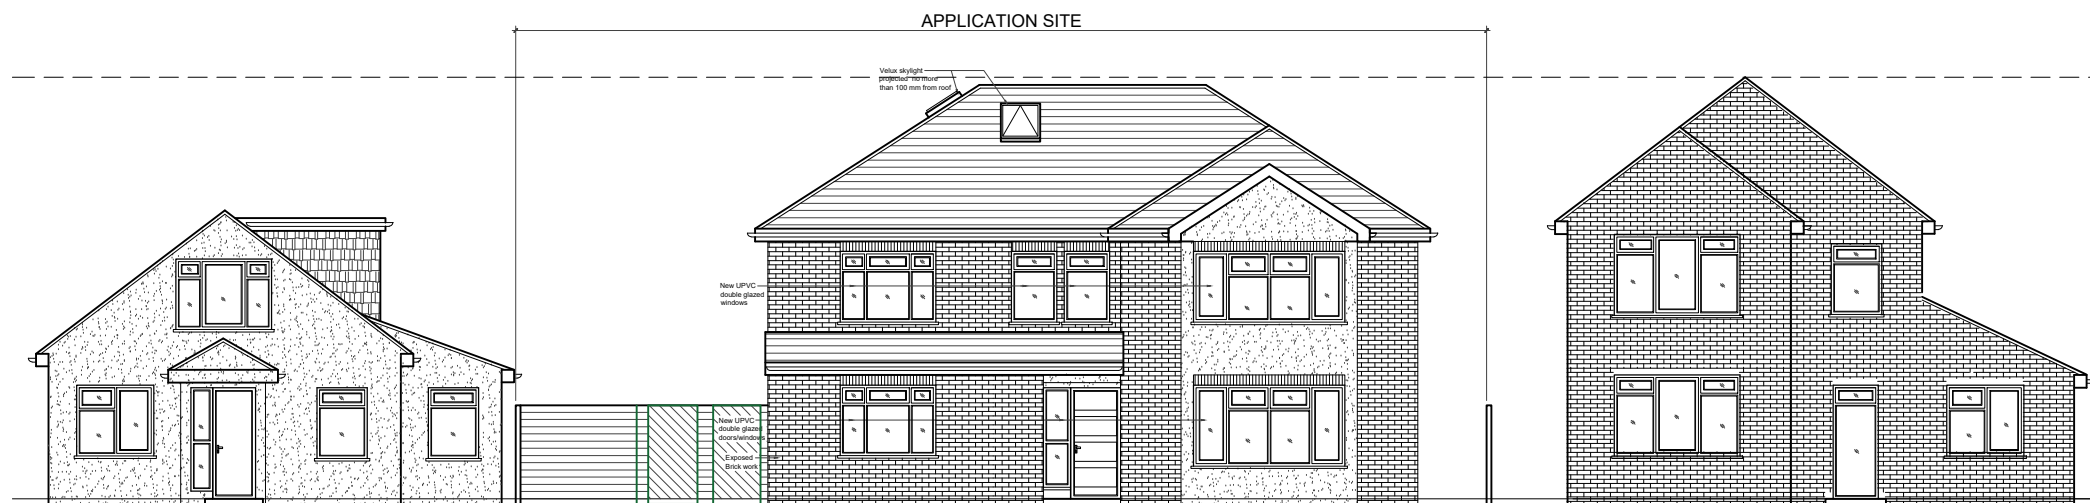

01 - EXISTING STREET ELEVATION

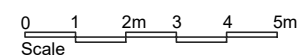

02 - PROPOSED STREET ELEVATION

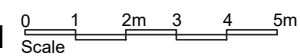[illegible]

DESIGN ENDEAVOURS LTD

M: 07869580774, 07883602259
E: design.endeavour@gmail.com

Project				49 BEACH AVENUE RUISLIP LONDON, HA4 8UG			
Title							
STREET ELEVATIONS							
Scale		Drawn		Approved		Date	
as shown @A3		UA/FA				AUG 21	
Job No.		Drawing No.				Rev.	
DE-658		P-49 BA-06					