



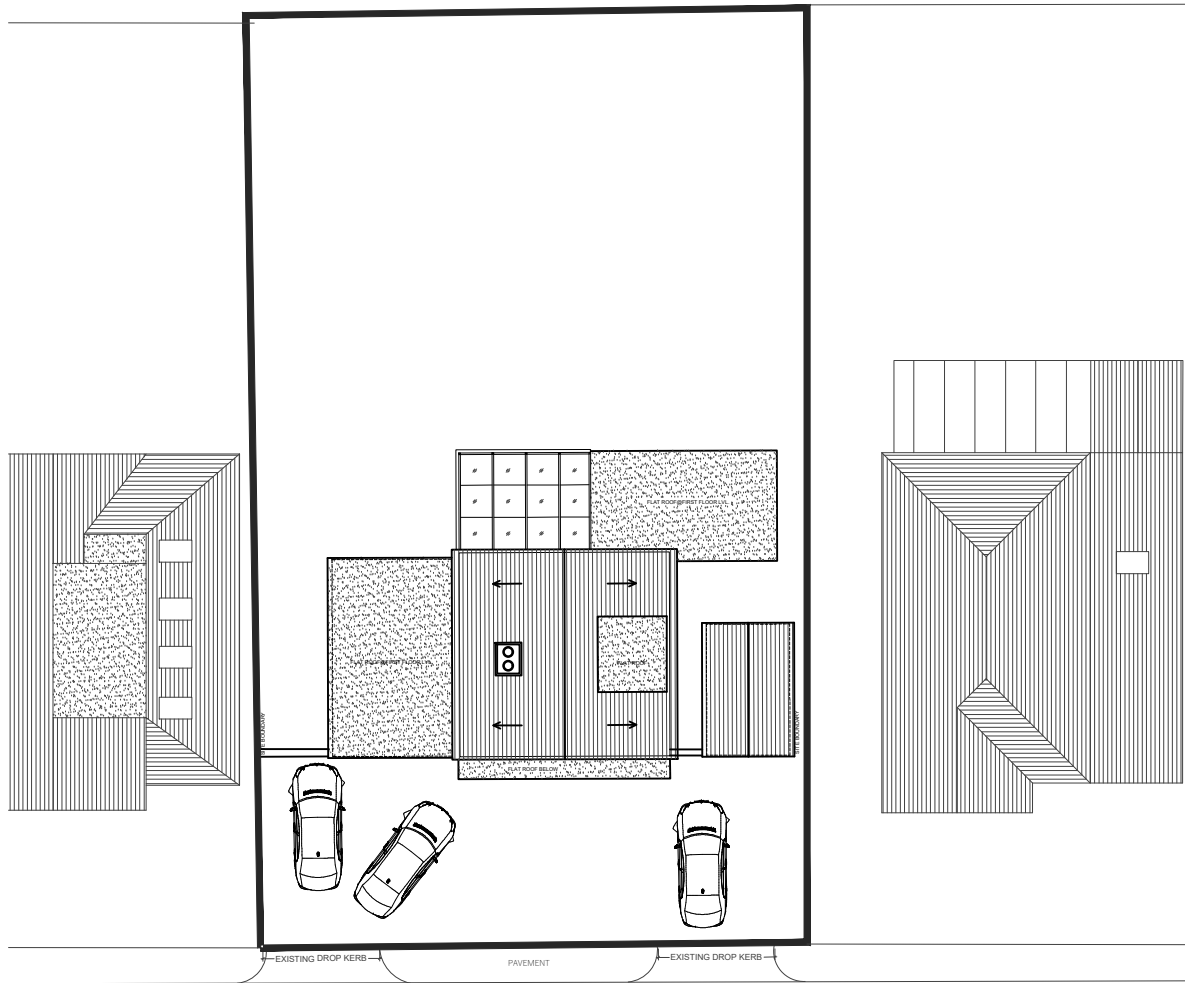

01 - EXISTING BLOCK PLAN SCALE 1:250



03 - OS MAP SCALE 1:1250

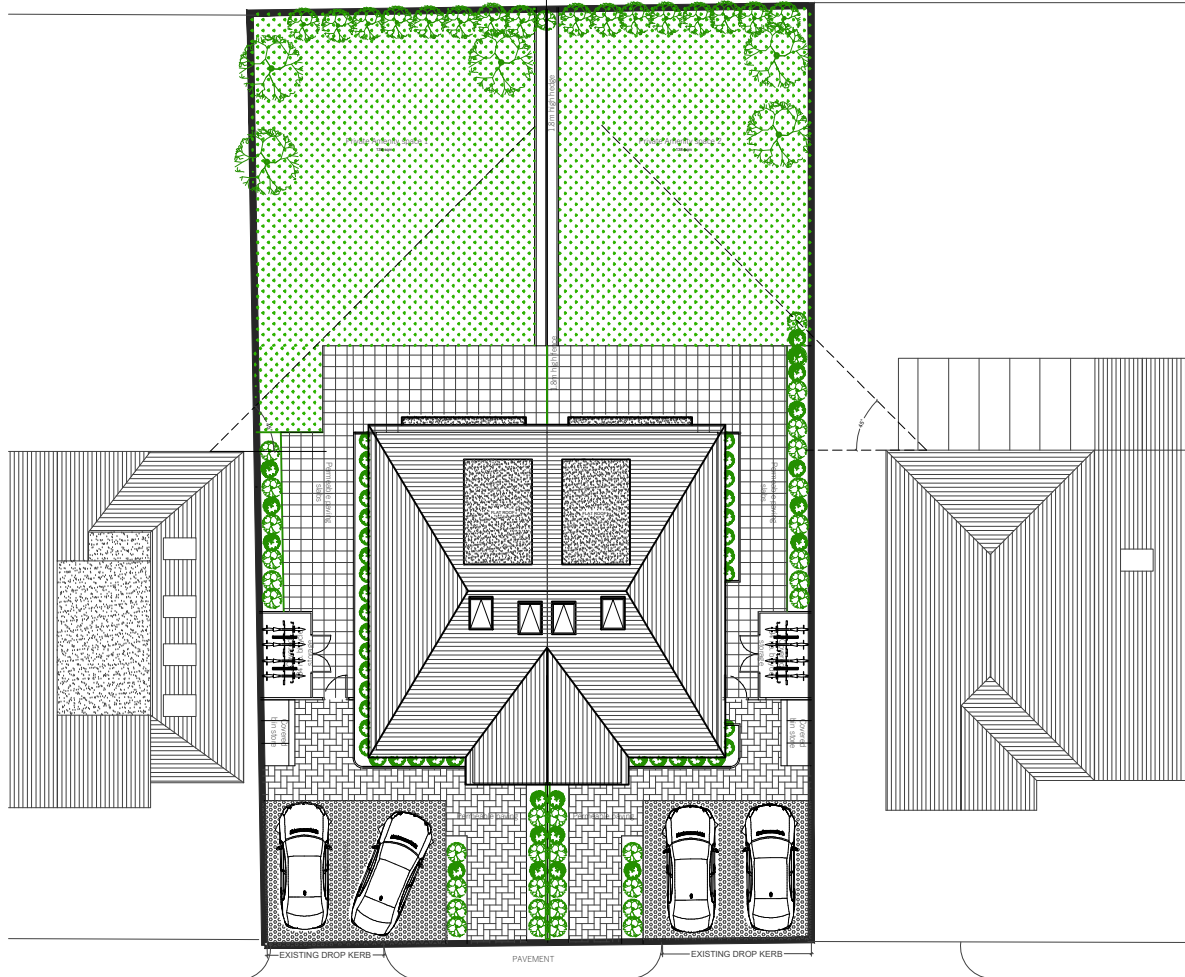

02 - PROPOSED BLOCK PLAN SCALE 1:250

NOTES
Dimensions are not to be scaled from this drawing.

REVISIONS			
NO	DESCRIPTION	DATE	BY

**FULL PLANNING
APPLICATION**

DE ARCHITECTURAL CONSULT.LTD
M: 07869580774, 07883602259
E: design.endeavour@gmail.com

Project
49 BEACH AVENUE RUISLIP
LONDON, HA4 8UG

Title
OS MAP & BLOCK PLANS

Scale as shown@A3	Drawn MZ	Approved	Date APR-22
Job No. DAC-065/22	Drawing No. PF-49BA-01	Rev.	-