




NOTES
Dimensions are not to be scaled from this drawing.

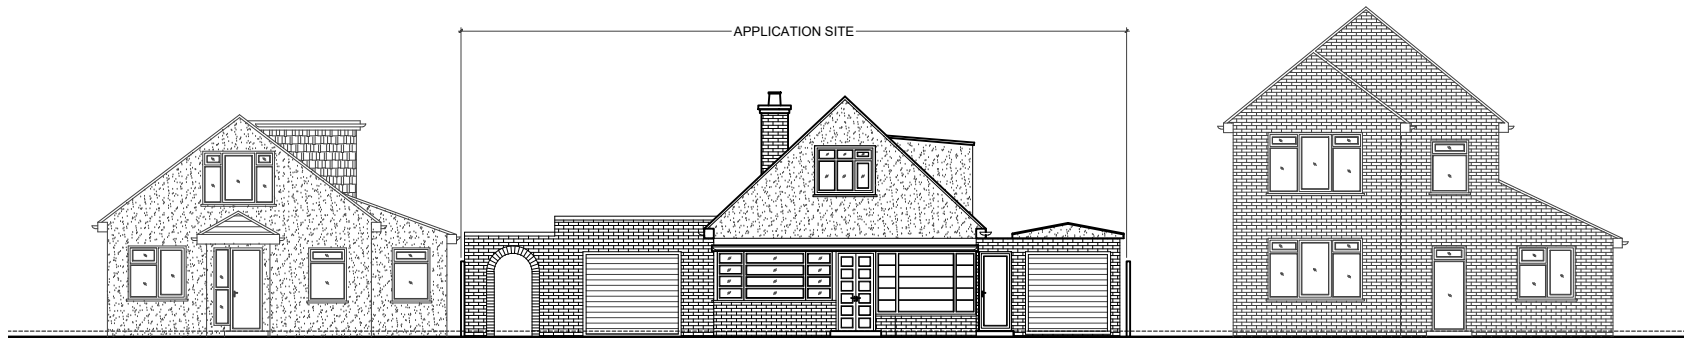

01 - EXISTING STREET ELEVATION

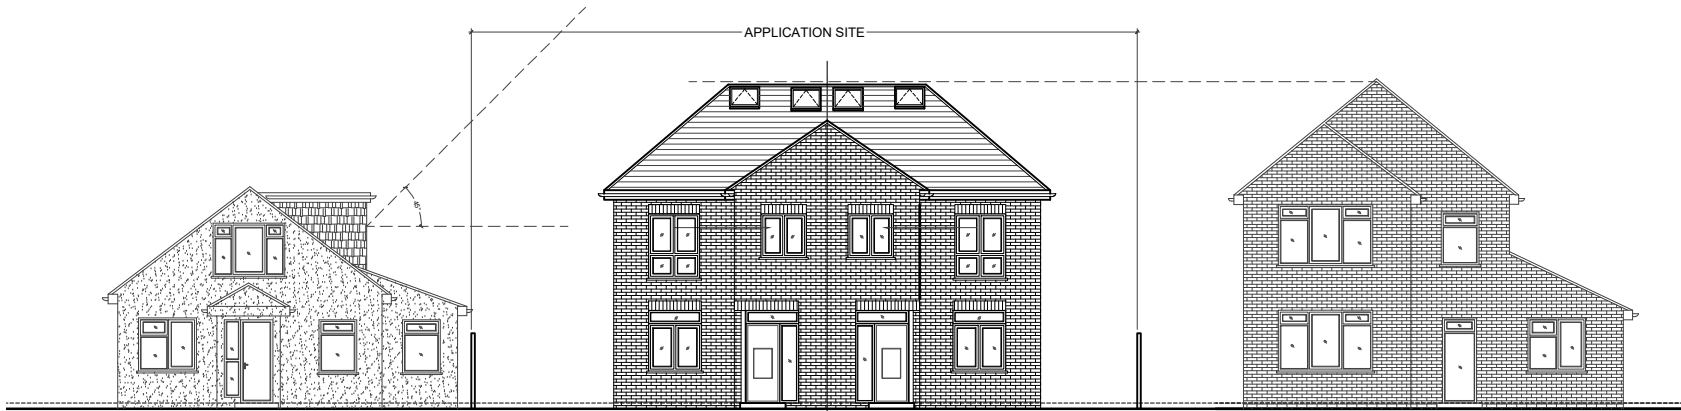

02 - PROPOSED STREET ELEVATION

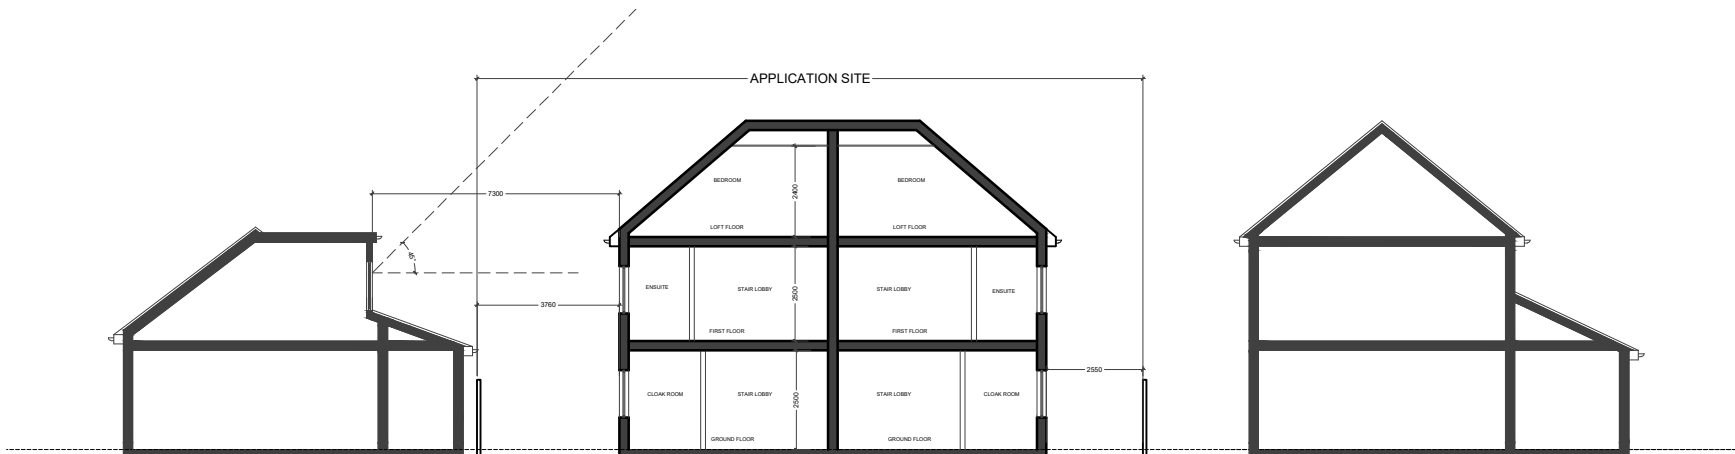

03 - PROPOSED SITE SECTION

REVISIONS			
NO	DESCRIPTION	DATE	BY

**FULL PLANNING
APPLICATION**

DE ARCHITECTURAL CONSULT.LTD
M: 07869580774, 07883602259
E: design.endeavour@gmail.com

Project 49 BEACH AVENUE RUISLIP
LONDON, HA4 8UG

Title STREET ELEVATIONS & SECTION

Scale 1:200@A3	Drawn JTS	Approved	Date APR-22
Job No. DAC-065/22	Drawing No. PF-49BA-07	Rev.	-