NOTES

- Dimensions are not to be scaled from this drawing by contractors. The contractor is requested to check all dimensions before the work started.
- Report any discrepancies to the client or architect before undertaking the work described in the drawings.
- Dimensions are approximate site dimensions and are to be verified by the contractor on site before any fabrication/site works i.e foundations etc occur
- Contractor is responsible for all temporary propping to existing structure

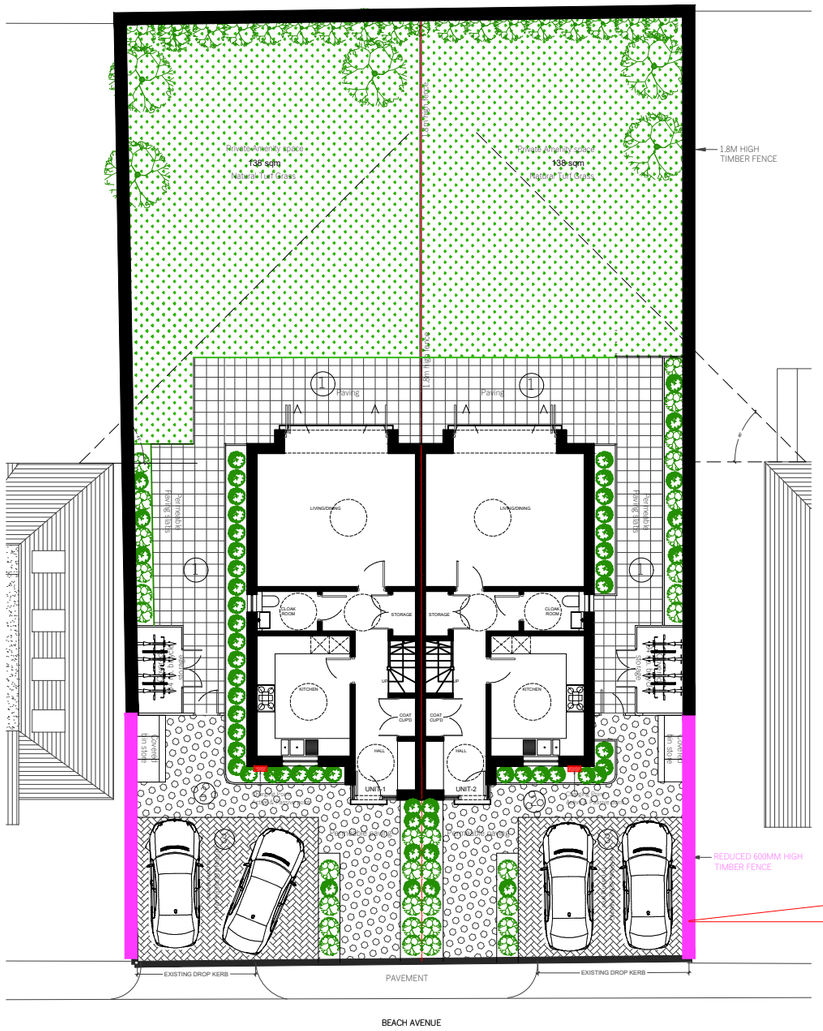


01 - SITE PLAN SCALE 1:200 Scale 0 1 2m 3 4 5m

CYCLE STORAGE

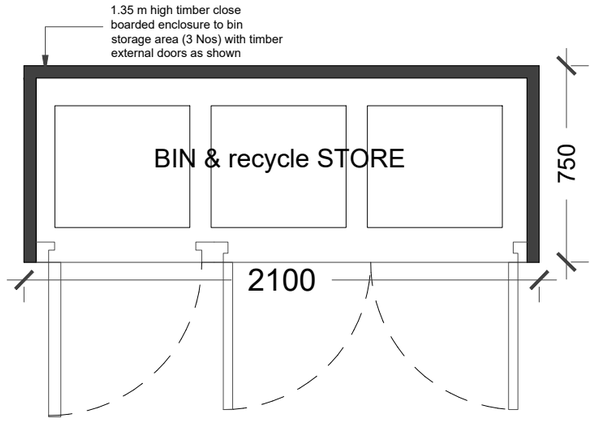

BIN STORAGE

02 - EXISTING FRONT TIMBER FENCE & BRICK POST TO BE REDUCED TO 600MM HT.

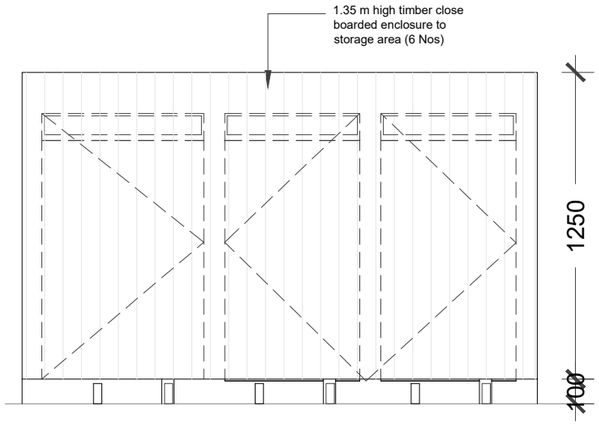


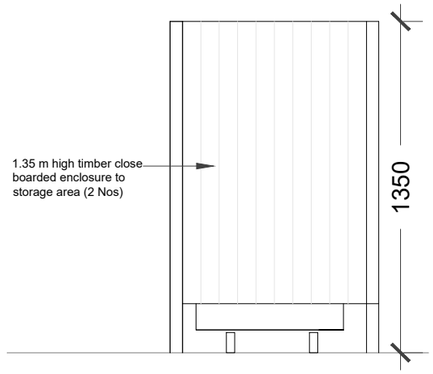


03 - TYPICAL BIN STORAGE PLAN & ELEVATION 1:25

UNIVERSAL SOCKET- POD POINT SOLO 3 - 7KW ELECTRIC CAR HOME CHARGER
SIZE: 330mm high, 290mm wide, and 112mm (167mm socketed) deep

PERMEABLE PAVING (1)

GRASS-CRETE PAVING (2)

HERRING BONE GREY PAVING (3)

1.8M HIGH TIMBER FENCE

| REVISIONS | | | |
|---|---|---|---|
| NO | DESCRIPTION | DATE | BY |
| | | | |
| | | | |
| | | | |

**FULL PLANNING APPLICATION**


DE ARCHITECTURAL CONSULT.LTD
M: 07869580774, 07883602259
E: design.endeavour@gmail.com


Project: 49 BEACH AVENUE RUISLIP
LONDON, HA4 8UG

Title: SITE PLAN & DISCHARGE OF CONDITIONS

| Scale | Drawn | Approved | Date |
|---|---|---|---|
| 1:200@A3 | JTS | | SEP-22 |
| Job No. DAC-065/22 | Drawing No. BC-49BA-19 | | Rev. B |