


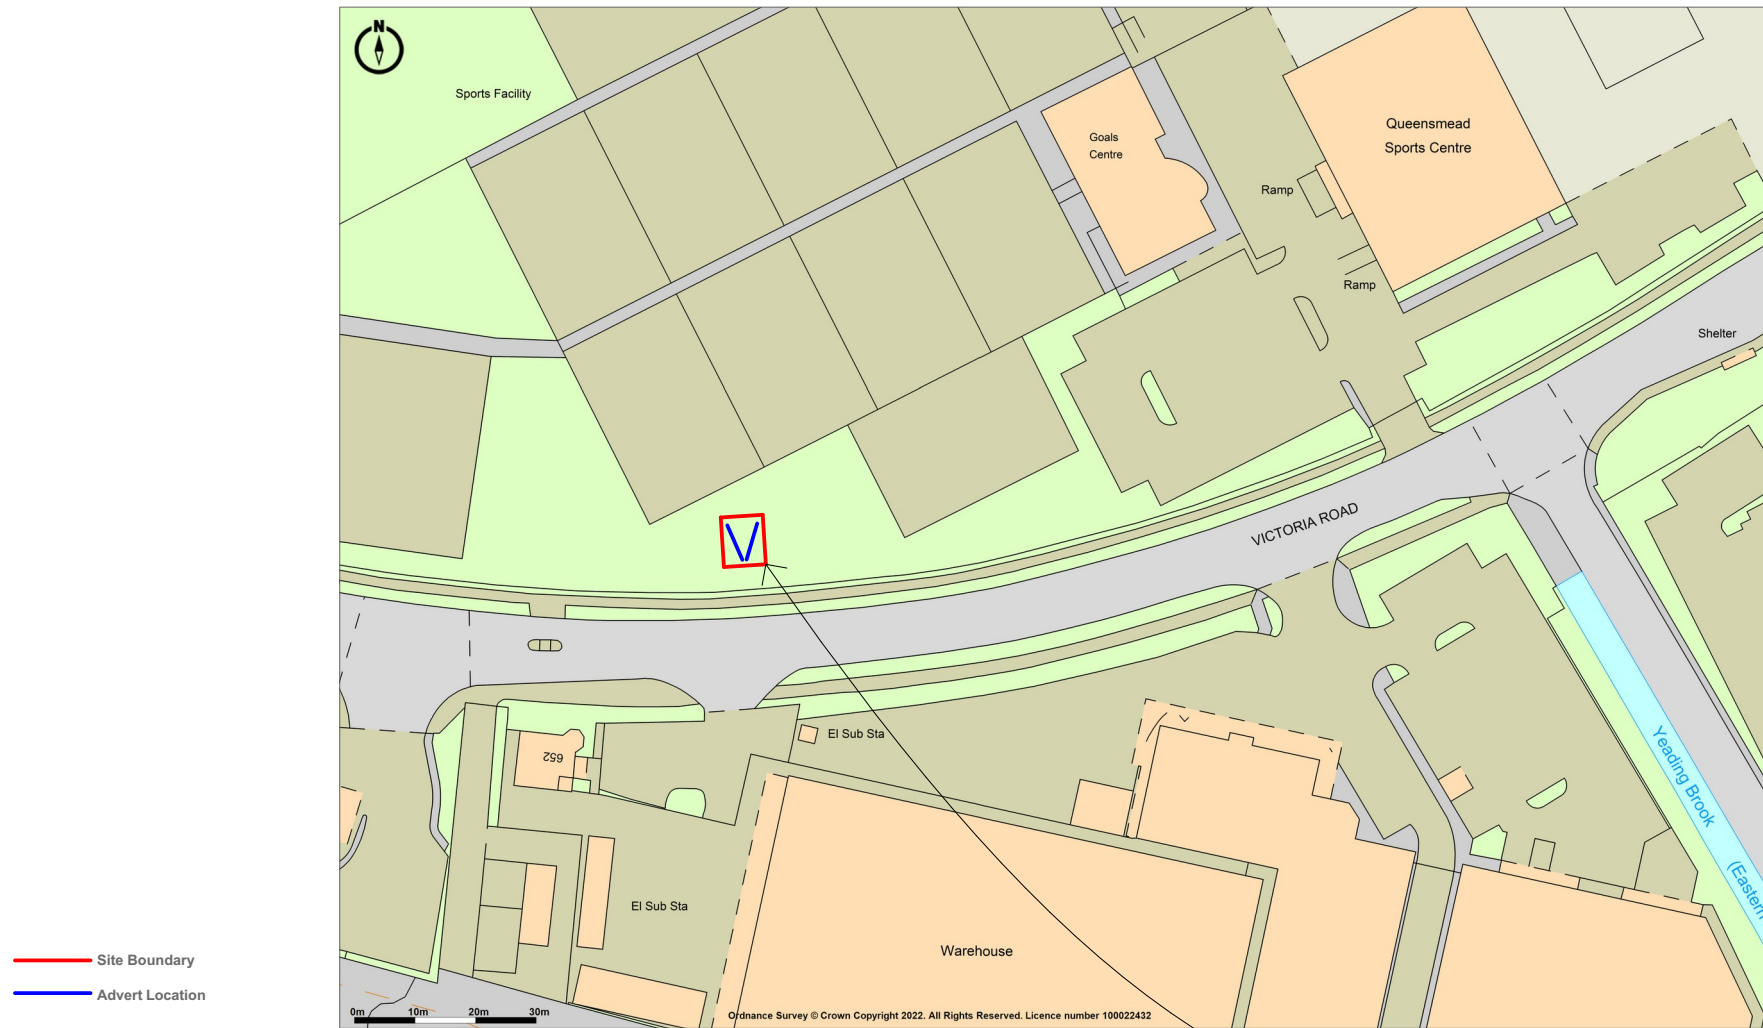

Promap
LANDMARK INFORMATION

Ordnance Survey Crown Copyright 2022. All rights reserved.
Licence number 100022432.

Plotted Scale - 1:1250. Paper Size – A4

Application Site

Project Goals Ruislip, Victoria Road, Ruislip, London, HA4 0JE	Drawing Name Location Plan - Proposed	Date 16.02.2022	Drawing No. T4682 A4 050 Revision	Drawing Scale 1:1250 @ A4 