


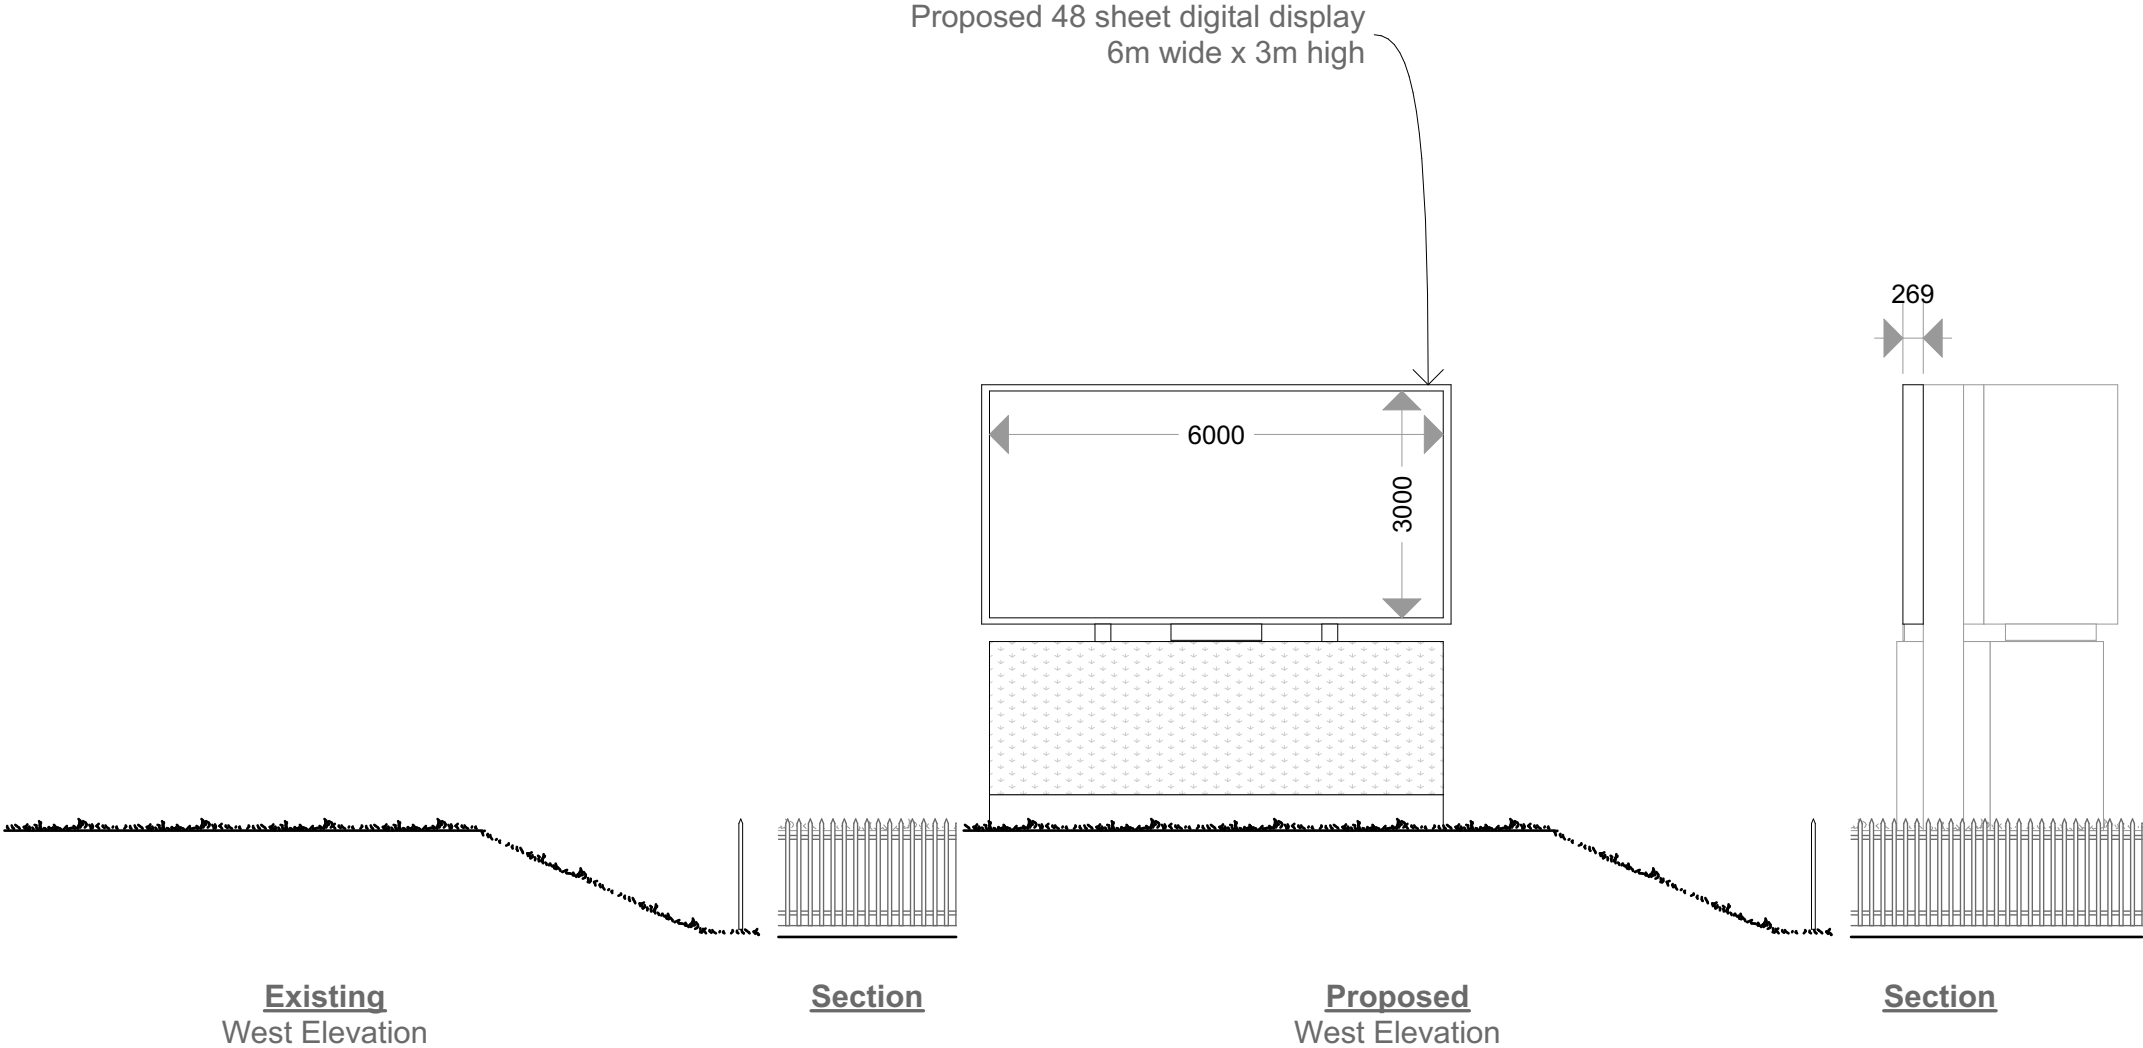

Project Goals Ruislip, Victoria Road, Ruislip, London, HA4 0JE	Drawing Name Elevations - Existing and Proposed	Date 16.02.2022	Drawing No. Revision T4682 A4 060	Drawing Scale 1:100 @ A4 	Turnkey A4
---	---	---------------------------	--	--	--------------------------