



APPLICATION SITE
EDGED IN RED

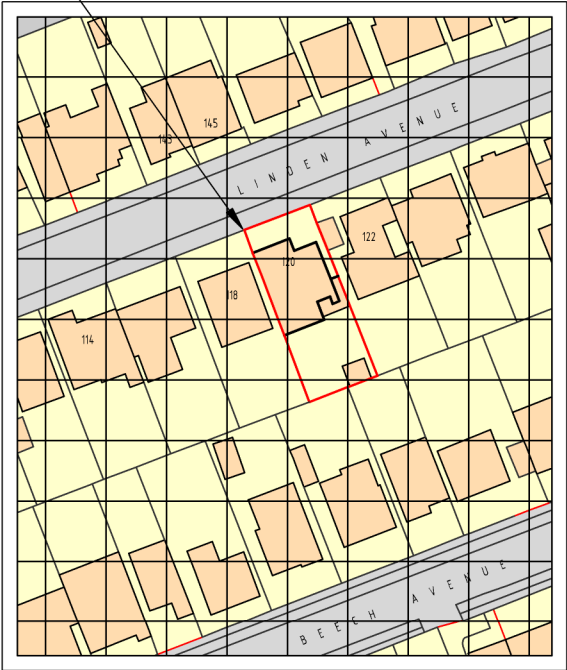

Ordnance Survey (c) Crown Copyright 2017. All rights reserved. Licence number 100022432

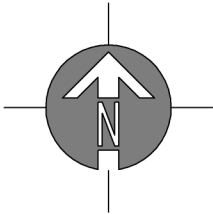

SITE LOCATION PLAN

SCALE 1 : 1250

© Copyright Dusek Ltd

drawing:	SITE LOCATION PLAN	scale:1 : 1250	A4	date:06 / 01 / 20	JACK DUŠEK BOULIQUE ARCHITECTURAL DESIGN	
		drawing no:	315 / P2 / 2	drawn: SC		
project:	120 LINDEN AVENUE, RUISLIP, HA4 8UB	client:	JOAN THOMAS			