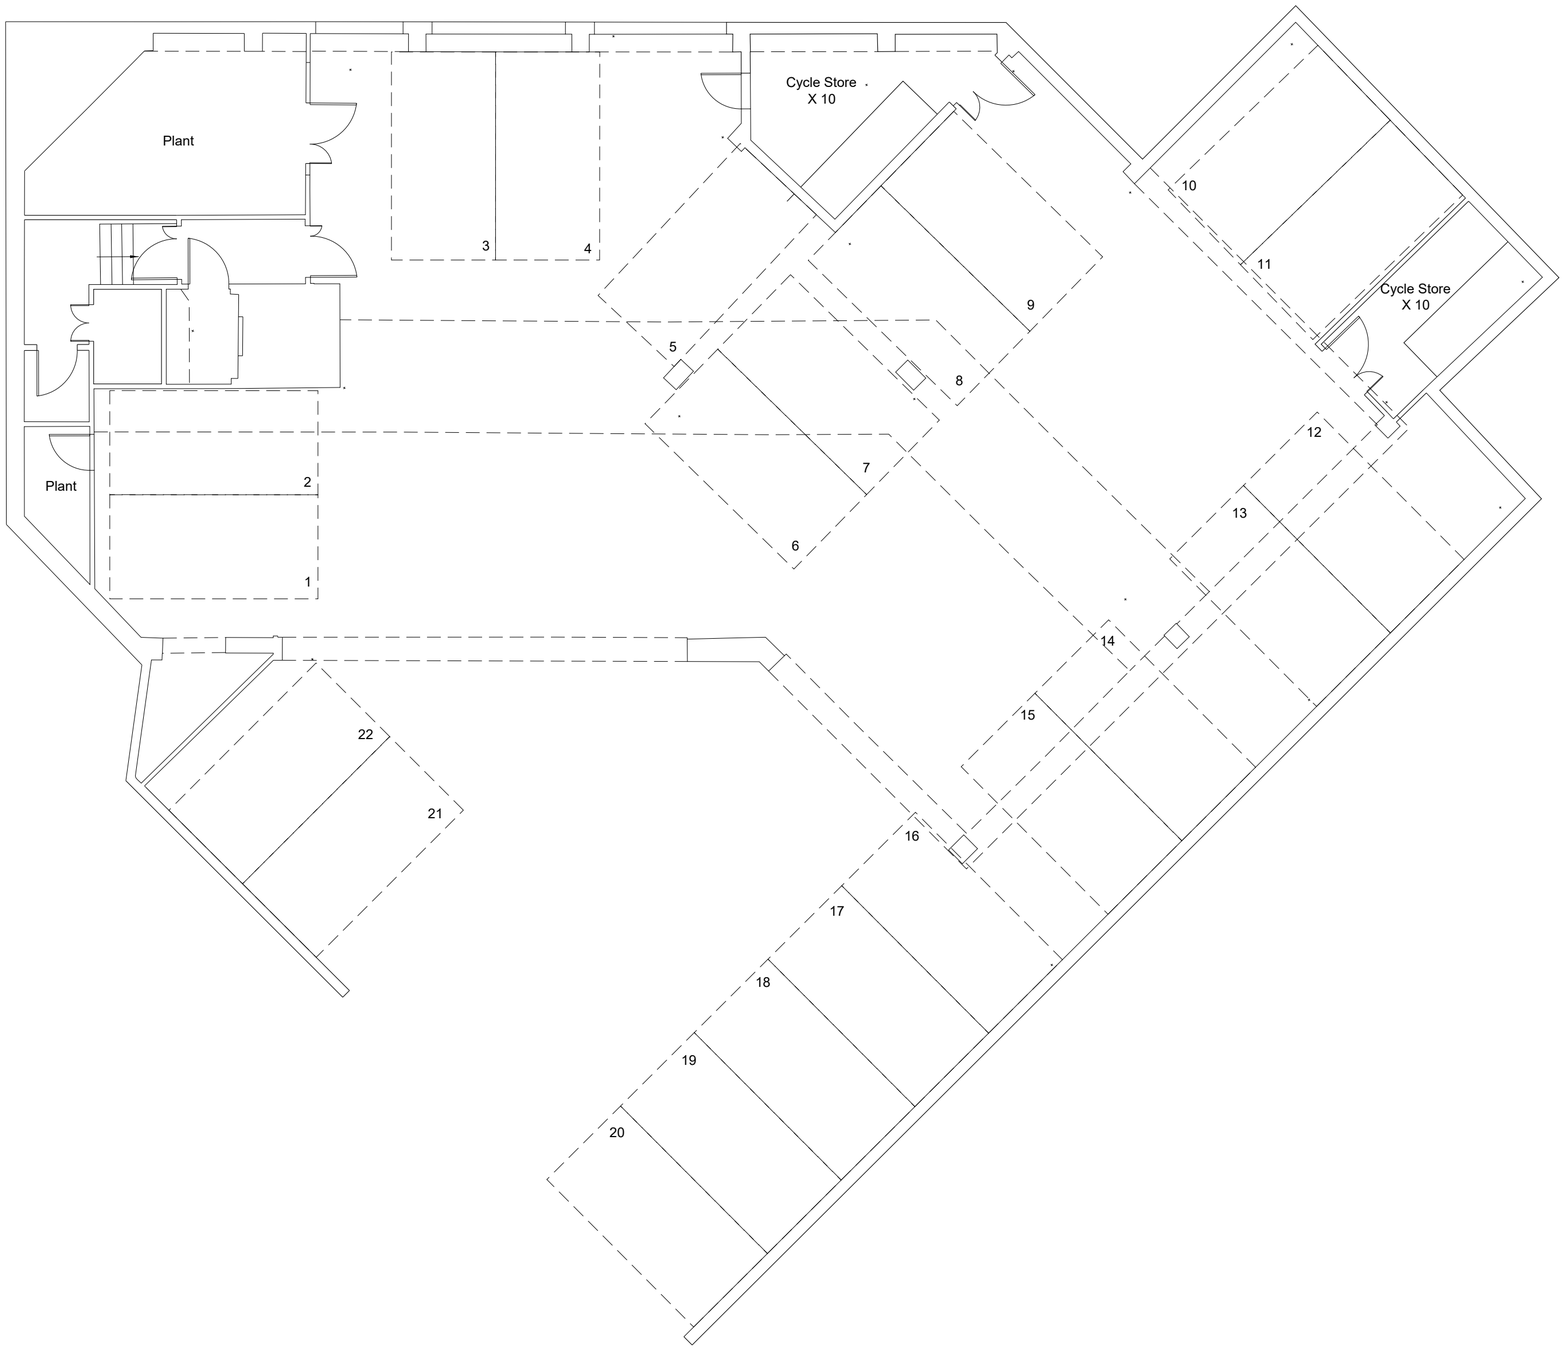



| | | |
|---|---|---|
| | | |
| | | |
| | | |
| Rev | Date | Description |

Fluent®
ARCHITECTURAL DESIGN SERVICES

FLUENT
ARCHITECTURAL DESIGN SERVICES
69-71 Windmill Road, Sunbury,
Middlesex, TW16 7DT
Tel: 0800 0438838
E-mail: info@fluent-ads.co.uk
Web: fluent-ads.co.uk

# Frays Court, 71 Cowley Road Uxbridge

## Existing Lower Ground Floor

0 1 2 3 4 5

| | |
|---|---|
| Scale<br>1:100 @ A2 | Dwg No.<br>FLU.1192.02 |
| Date<br>21.05.20 | Rev |
| Drawn<br>N.Millin | |