

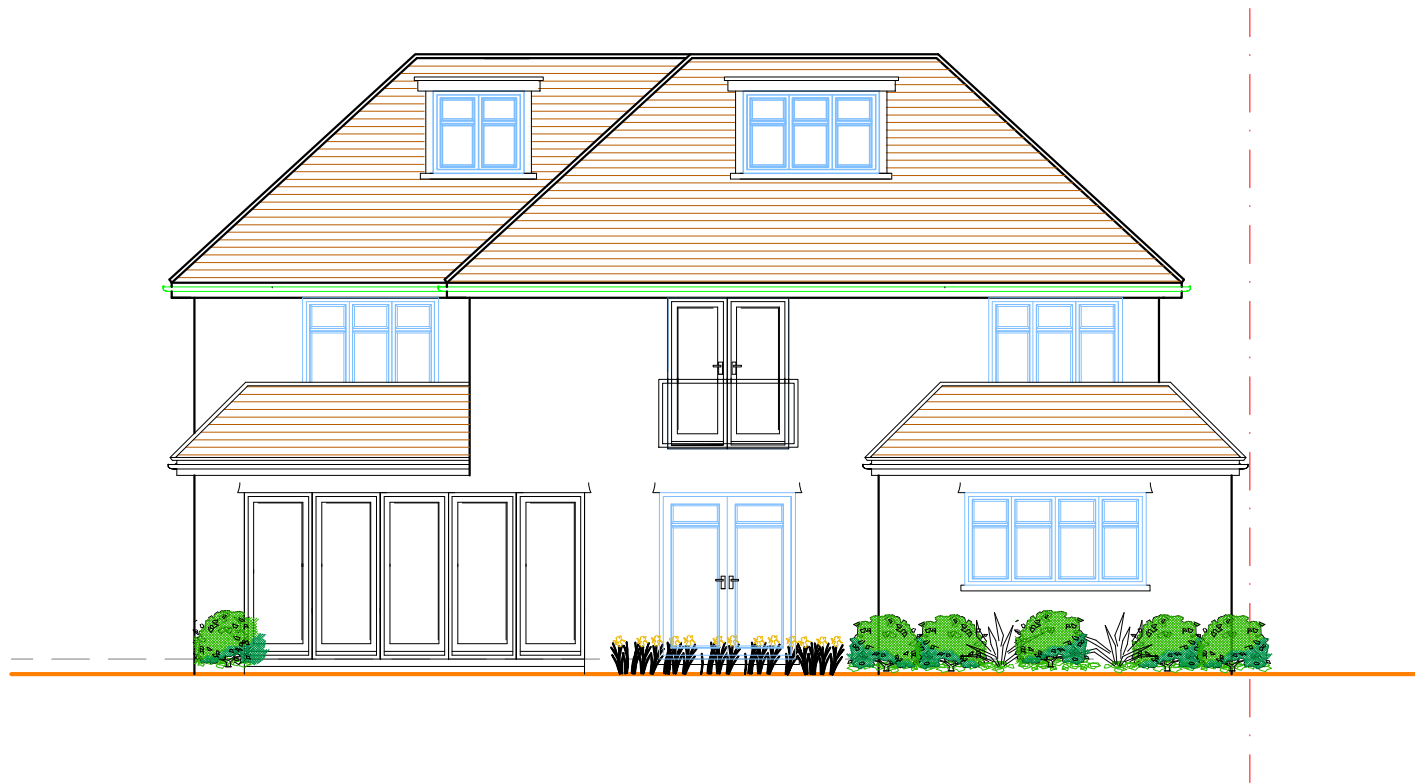


AMENDMENTS	
A	Bay window amended 17/03/20

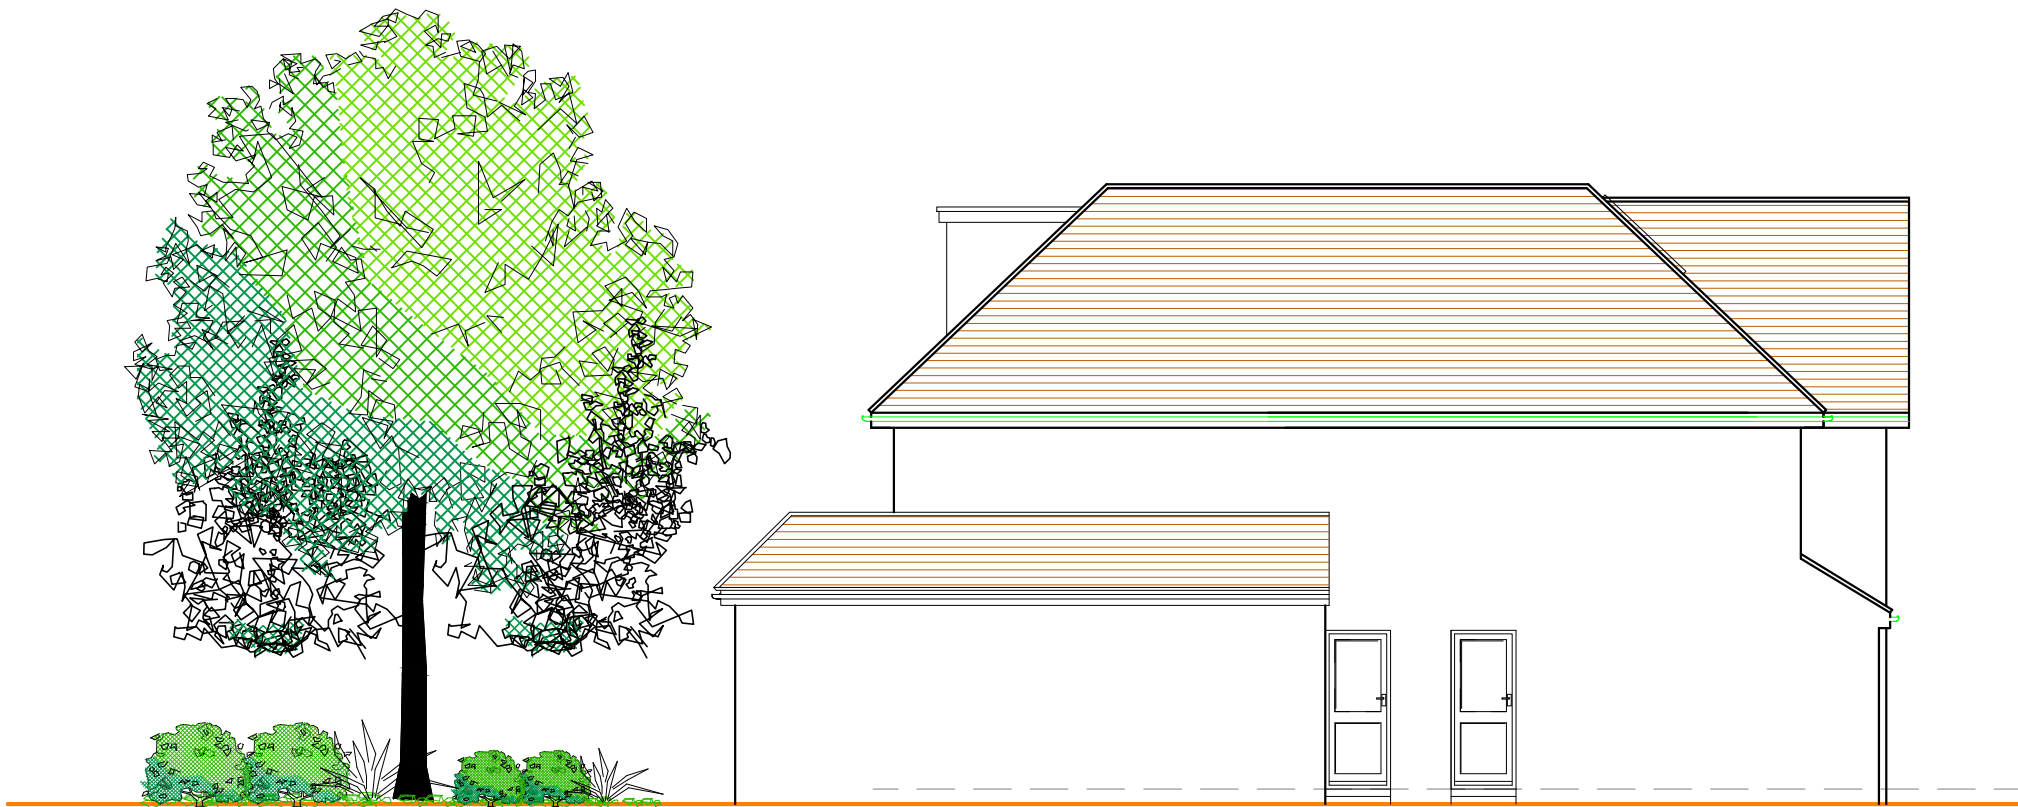

PROPOSED ELEVATIONS

269 Swakeleys Rd, Ickenham, UB10 8DR

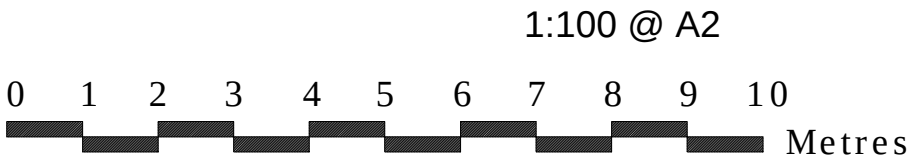

THE GILLETT MACLEOD PARTNERSHIP
Chartered Architects & Town Planning Consultants
1 High Road Old Eastcote Pinner Middlesex HA5 2EW tel. 0208 868 1333

Drg. No. 19/3272/307A
Scale 1:100
Date 08/07/19
Drawn by SB

REVISION	
A	
C	drawer