



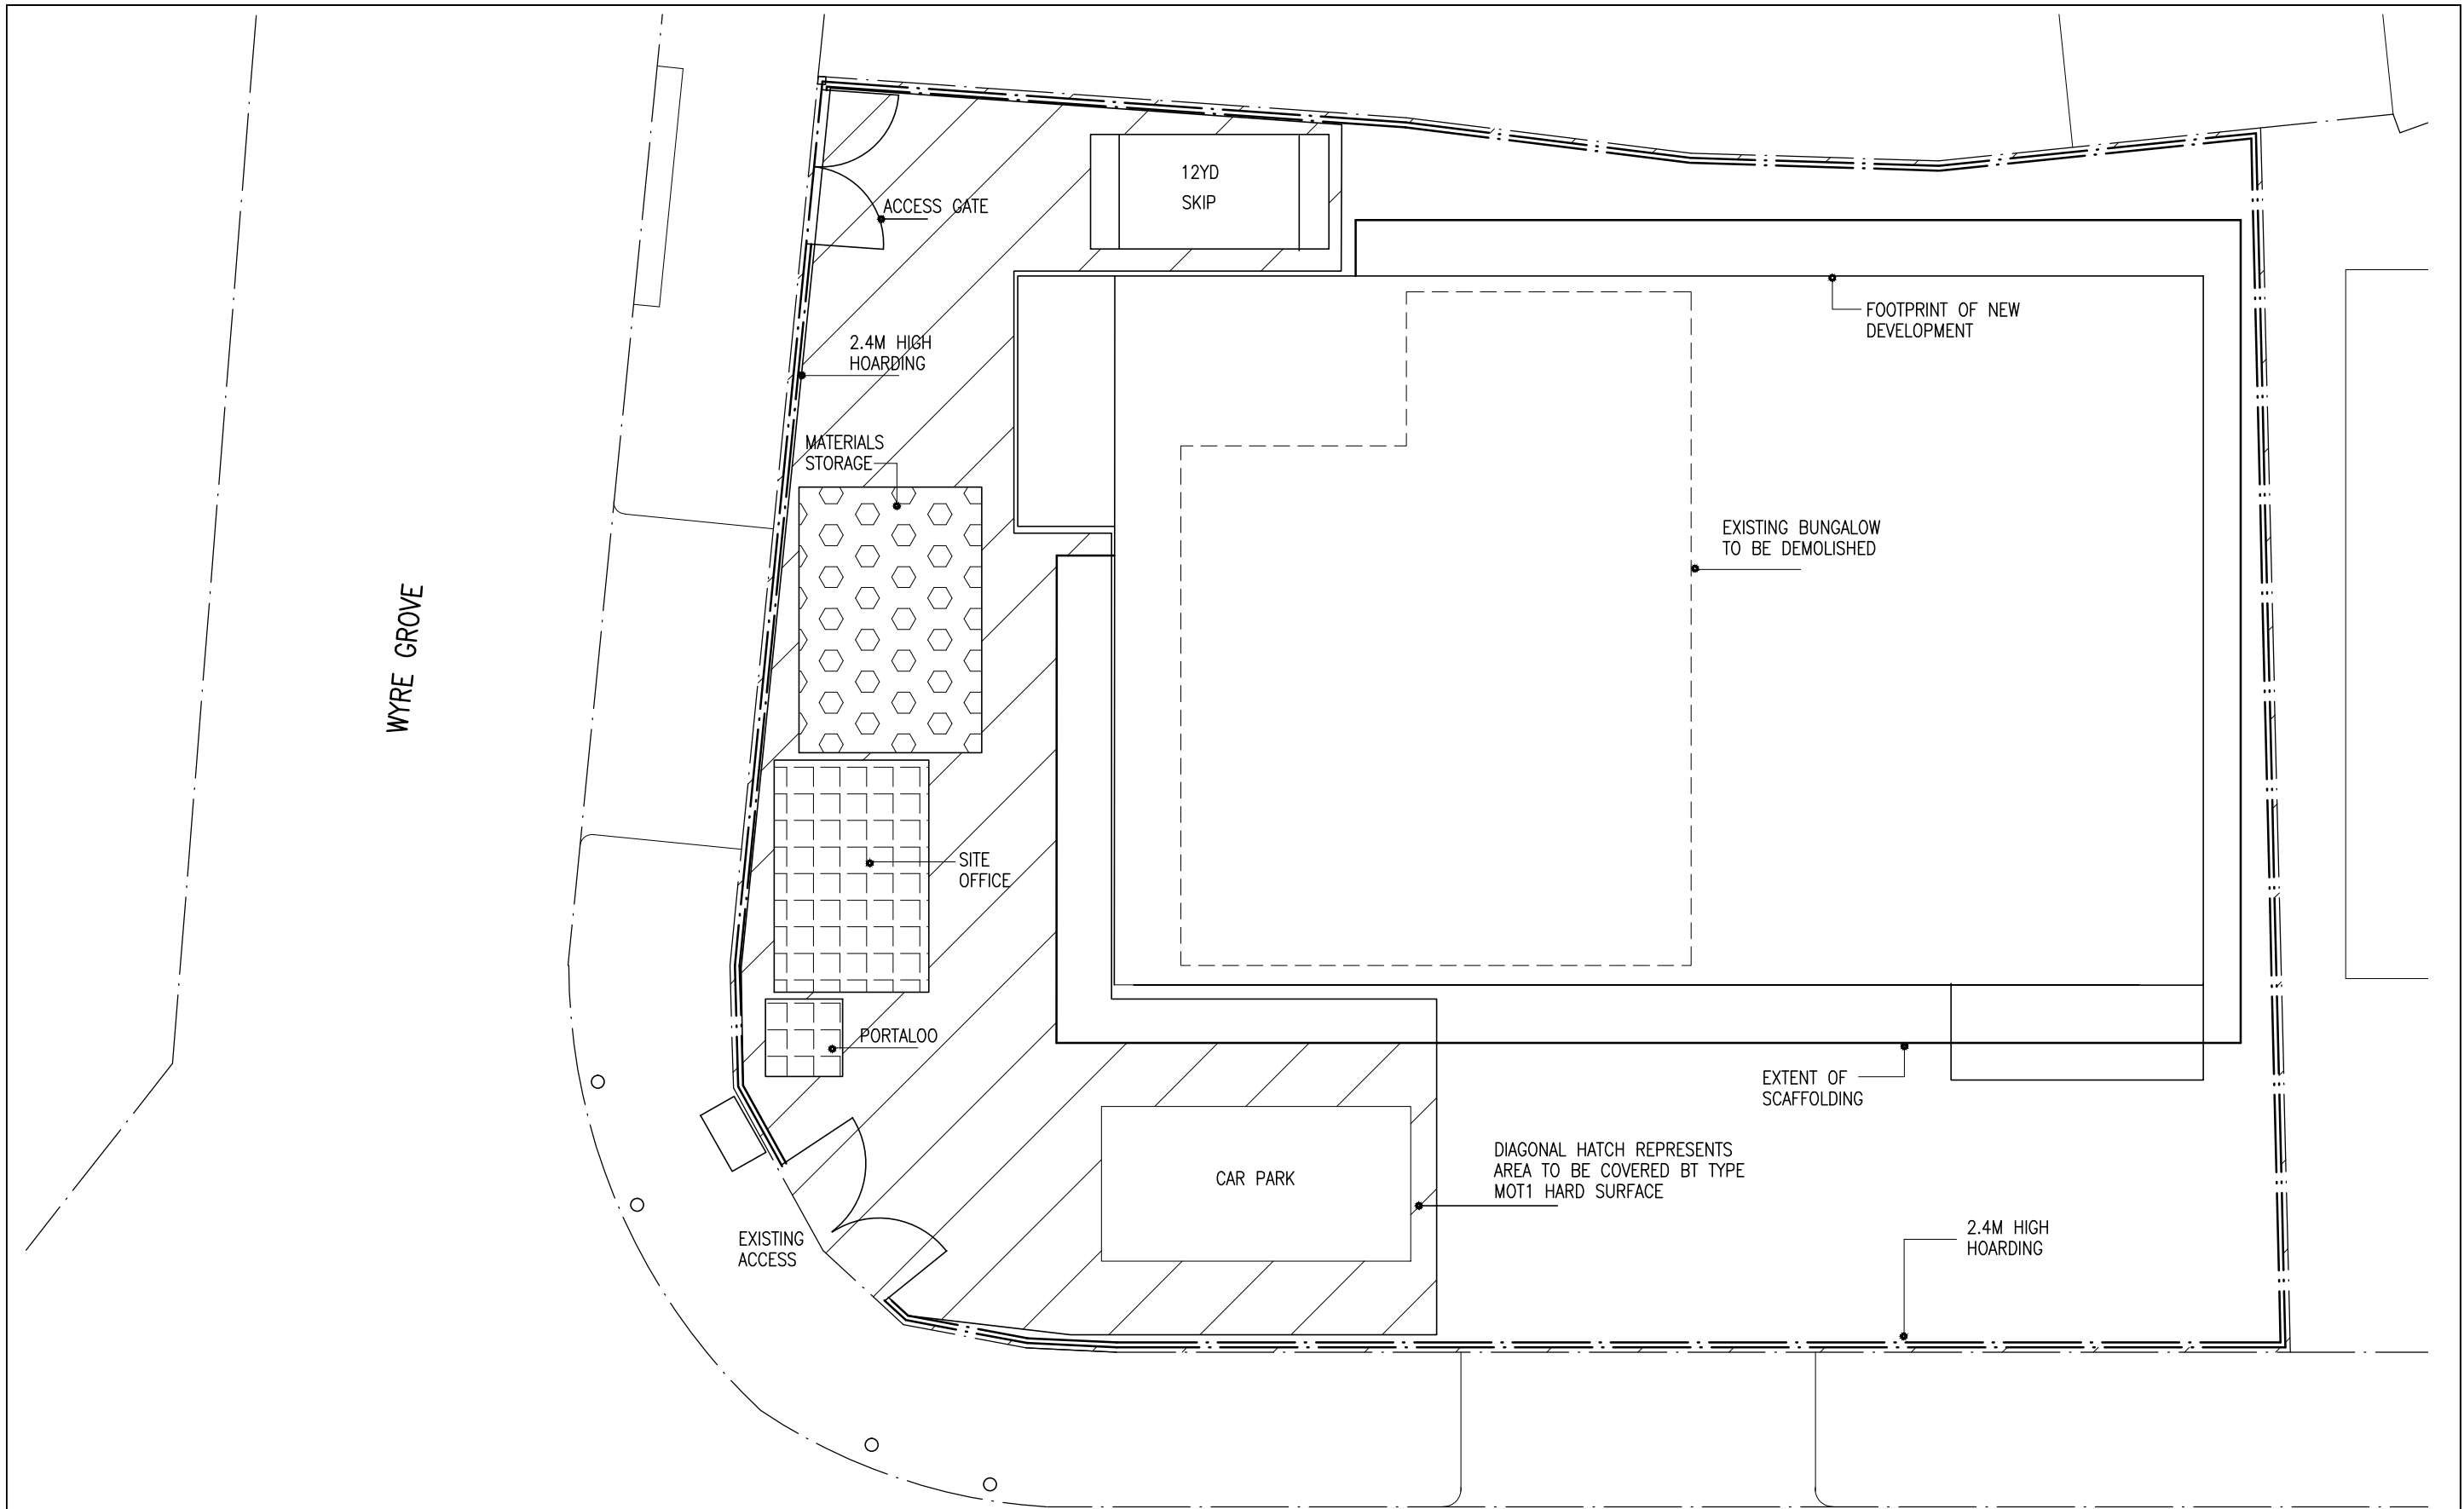

WYRE GROVE

NORTH HYDE ROAD

SCALE BAR

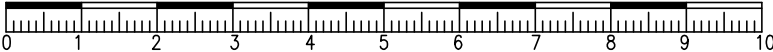

Project		Drawing		
PROPOSED 2NOS. TWO BEDROOM FLATS & 1NO. ONE BEDROOM FLAT & ONE COMMERCIAL UNIT WITH BASEMENT AND DEMOLITION OF EXISTING BUNGALOW AT 139 NORTH HYDE ROAD HAYES UB3 4NR		PROPOSED SITE SET UP PLAN		
Scale		Date	Drawing No.	
1/100@A3		MARCH.2021	J/602/09	
Drawn				