



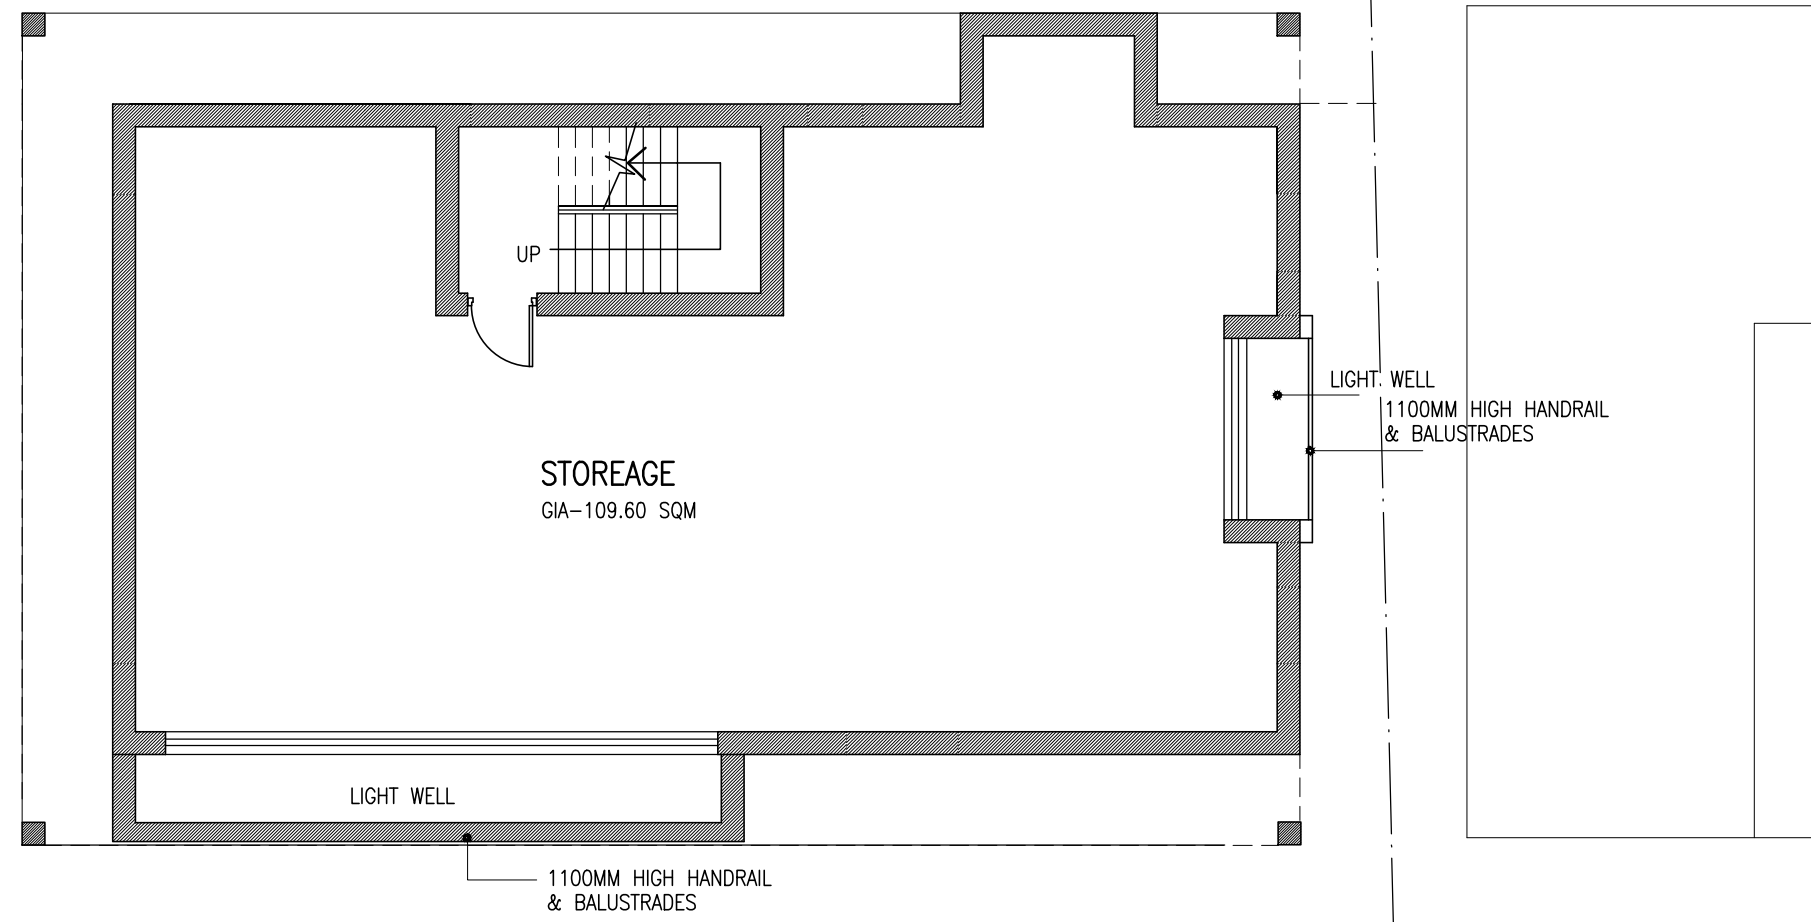

BASEMENT PLAN

SCALE BAR

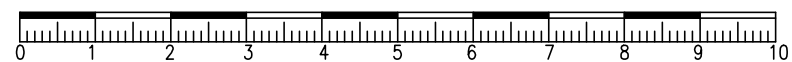

Project		Drawing		
PROPOSED 2NOS. TWO BEDROOM FLATS & 1NO. ONE BEDROOM FLAT & ONE COMMERCIAL UNIT WITH BASEMENT AND DEMOLITION OF EXISTING BUNGALOW AT 139 NORTH HYDE ROAD HAYES UB3 4NR		PLAN		
Scale	Date	Drawing No.		
1/100@A3	MARCH 2021	J/602/01		
	Drawn			