

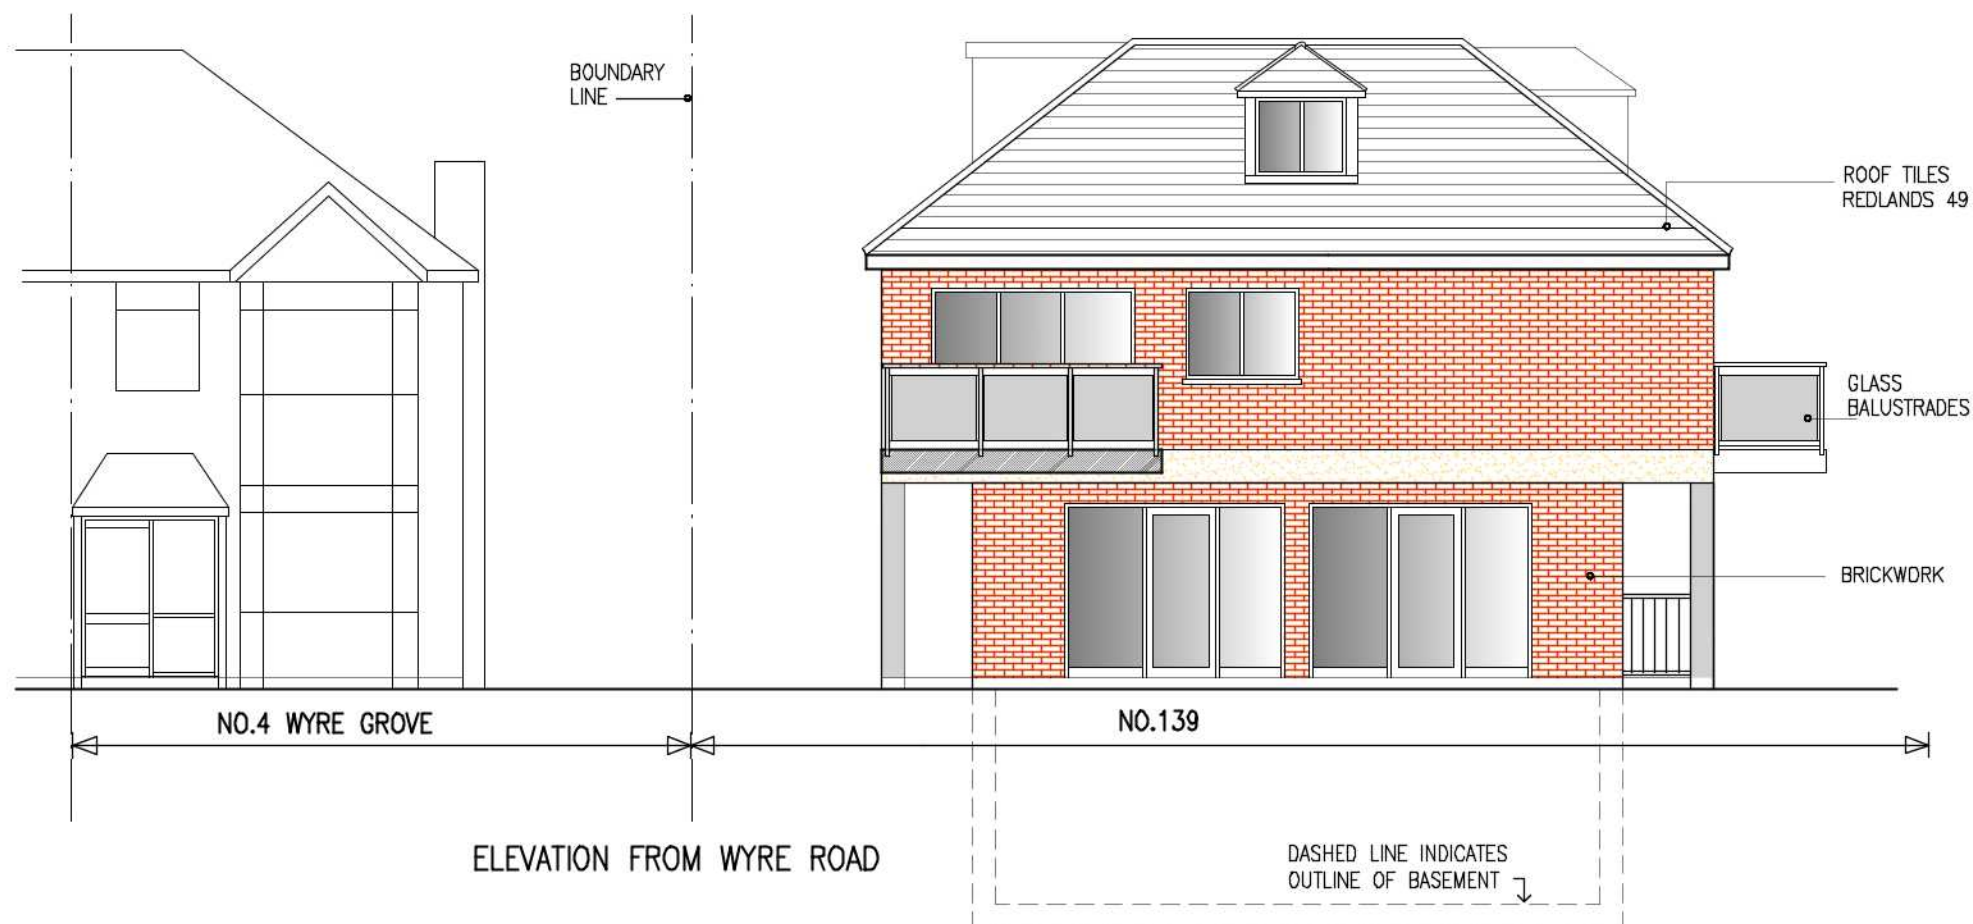


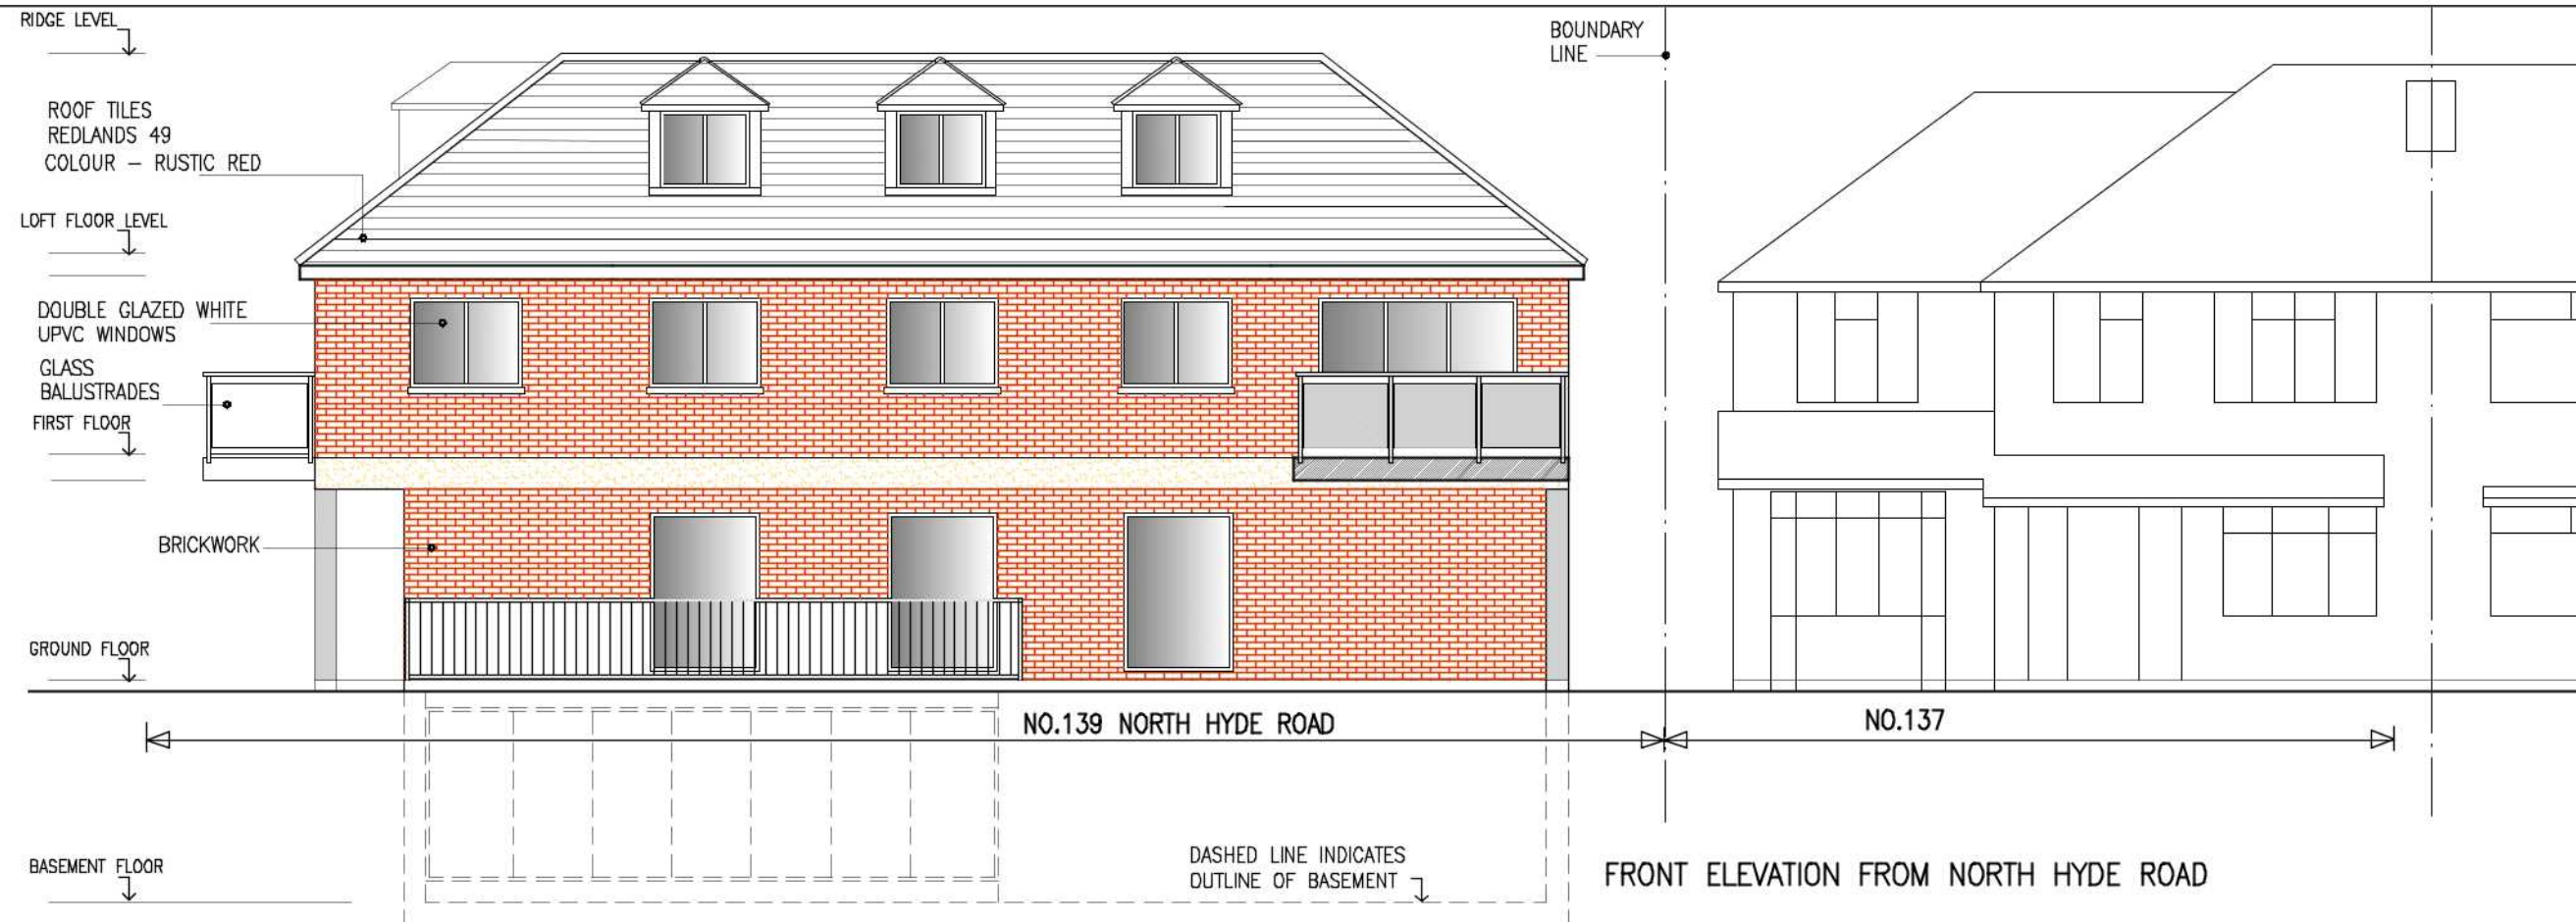

SCALE BAR

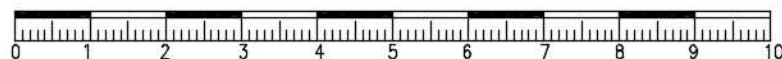

Project
PROPOSED 2NOS. TWO BEDROOM FLATS & 1NO.
ONE BEDROOM FLAT & ONE COMMERCIAL UNIT
WITH BASEMENT AND DEMOLITION OF EXISTING
BUNGALOW AT 139 NORTH HYDE ROAD HAYES
UB3 4NR

Drawing
ELEVATIONS

Scale
1/100@A3

Date
MARCH.2021
Drawn

Drawing No.
J/602/05