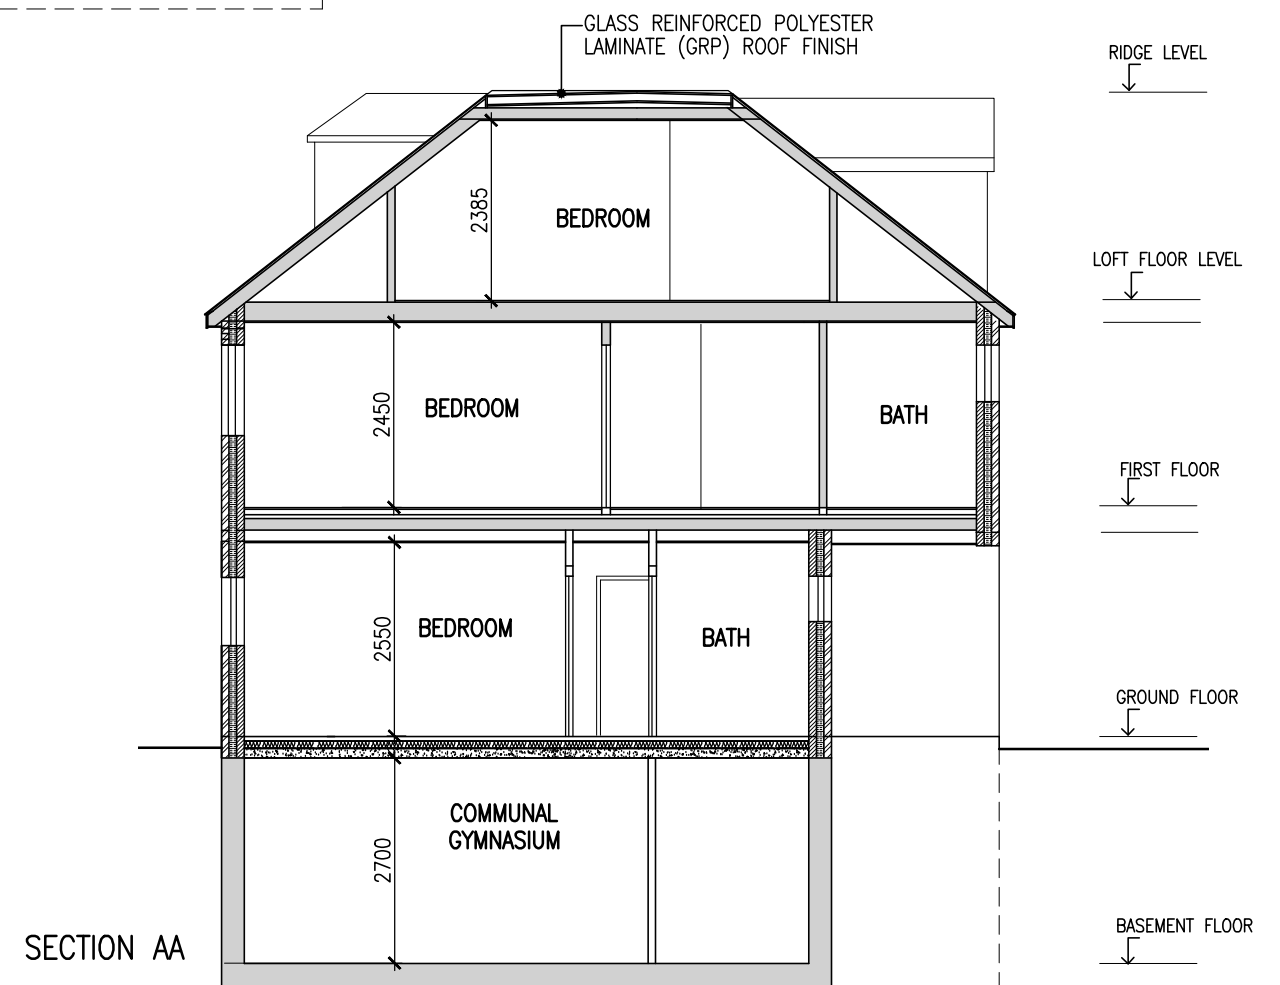
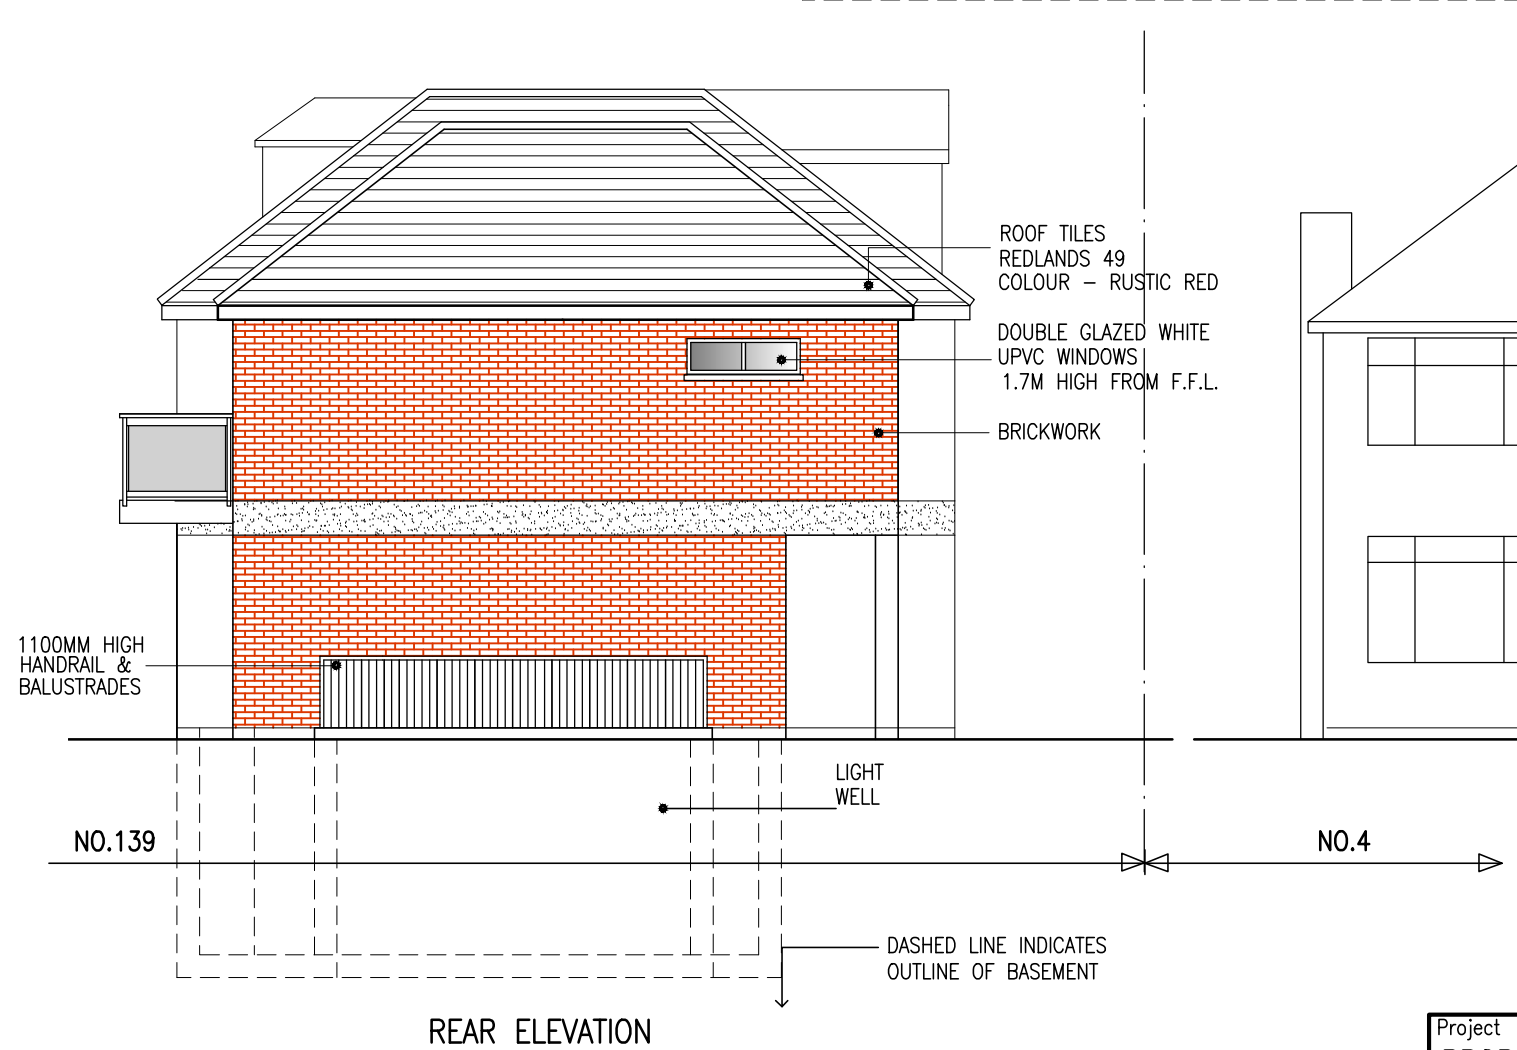
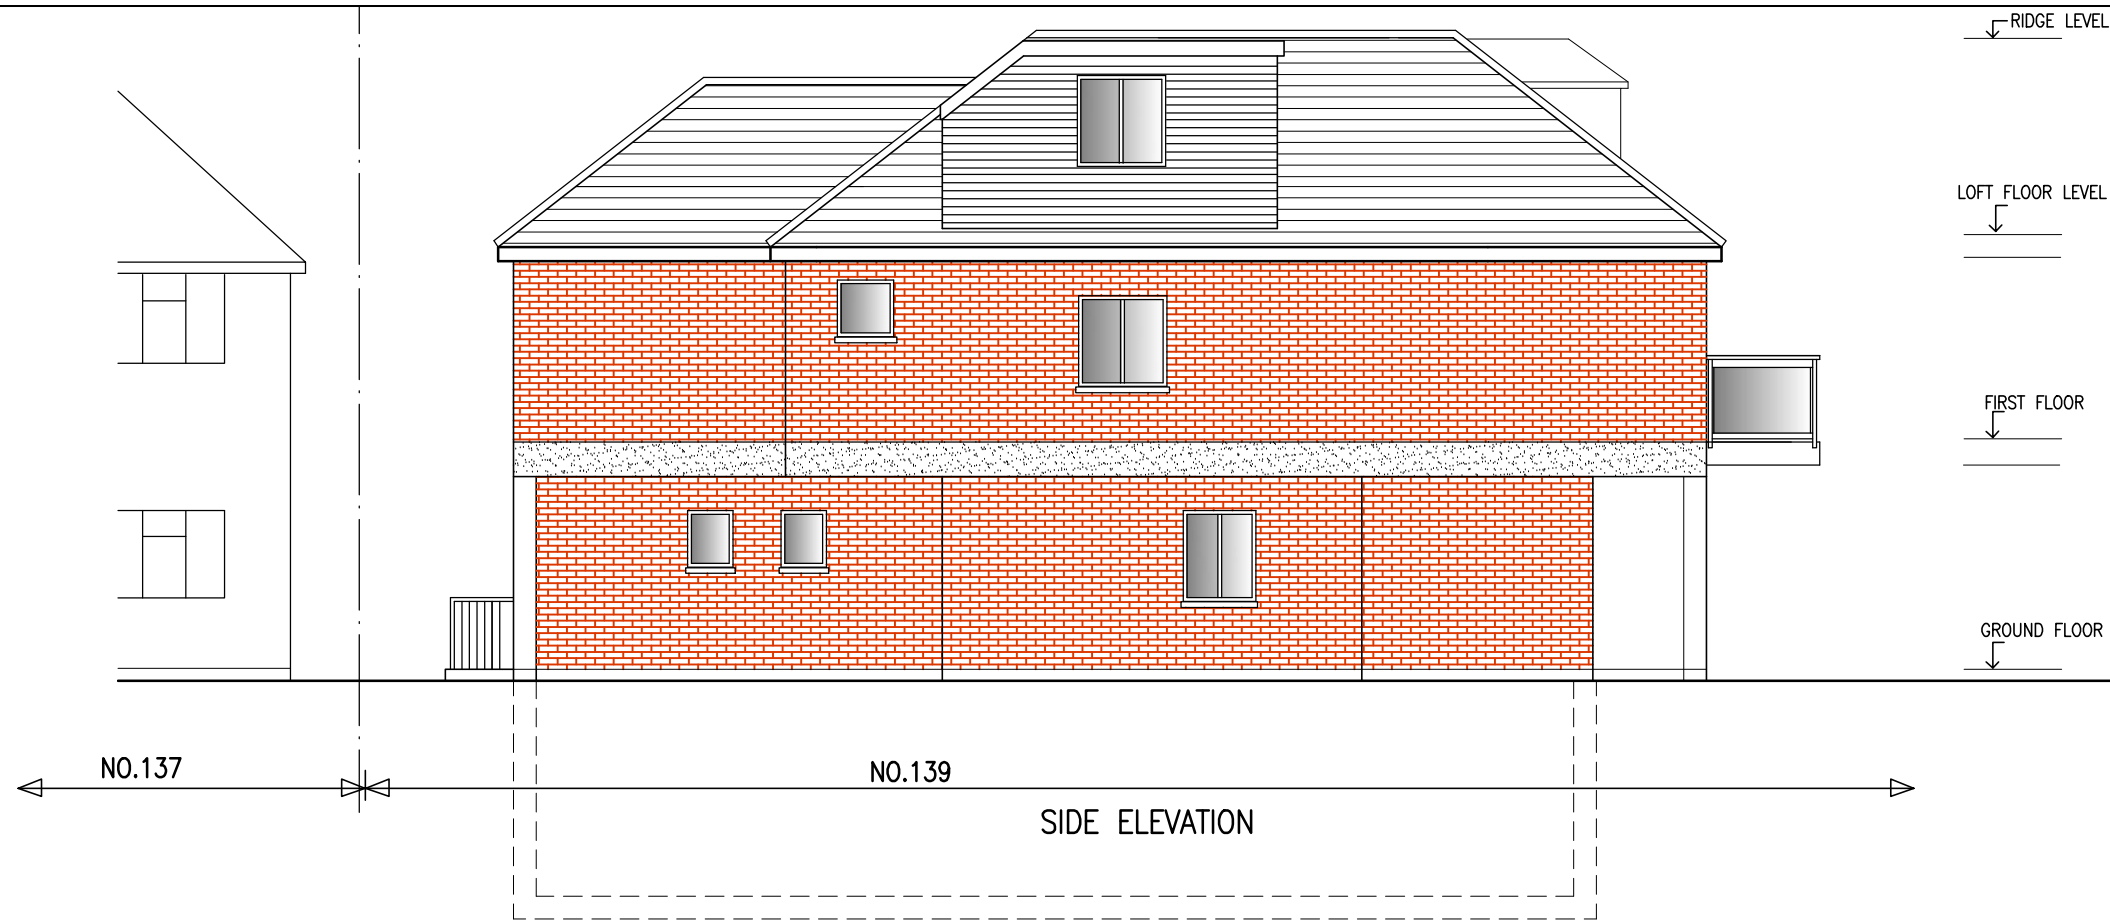


Project
PROPOSED 2NOS. TWO BEDROOM & 2NOS.
ONE BEDROOM FLATS WITH BASEMENT AS
COMMUNAL GYMNASIUM AND DEMOLITION OF EXISTING
BUNGALOW AT 139 NORTH HYDE ROAD HAYES
UB3 4NR

Drawing
ELEVATIONS, SECTION

Scale
1/100@A3

Date
SEPT.2021
Drawn

Drawing No.
J/602/06