



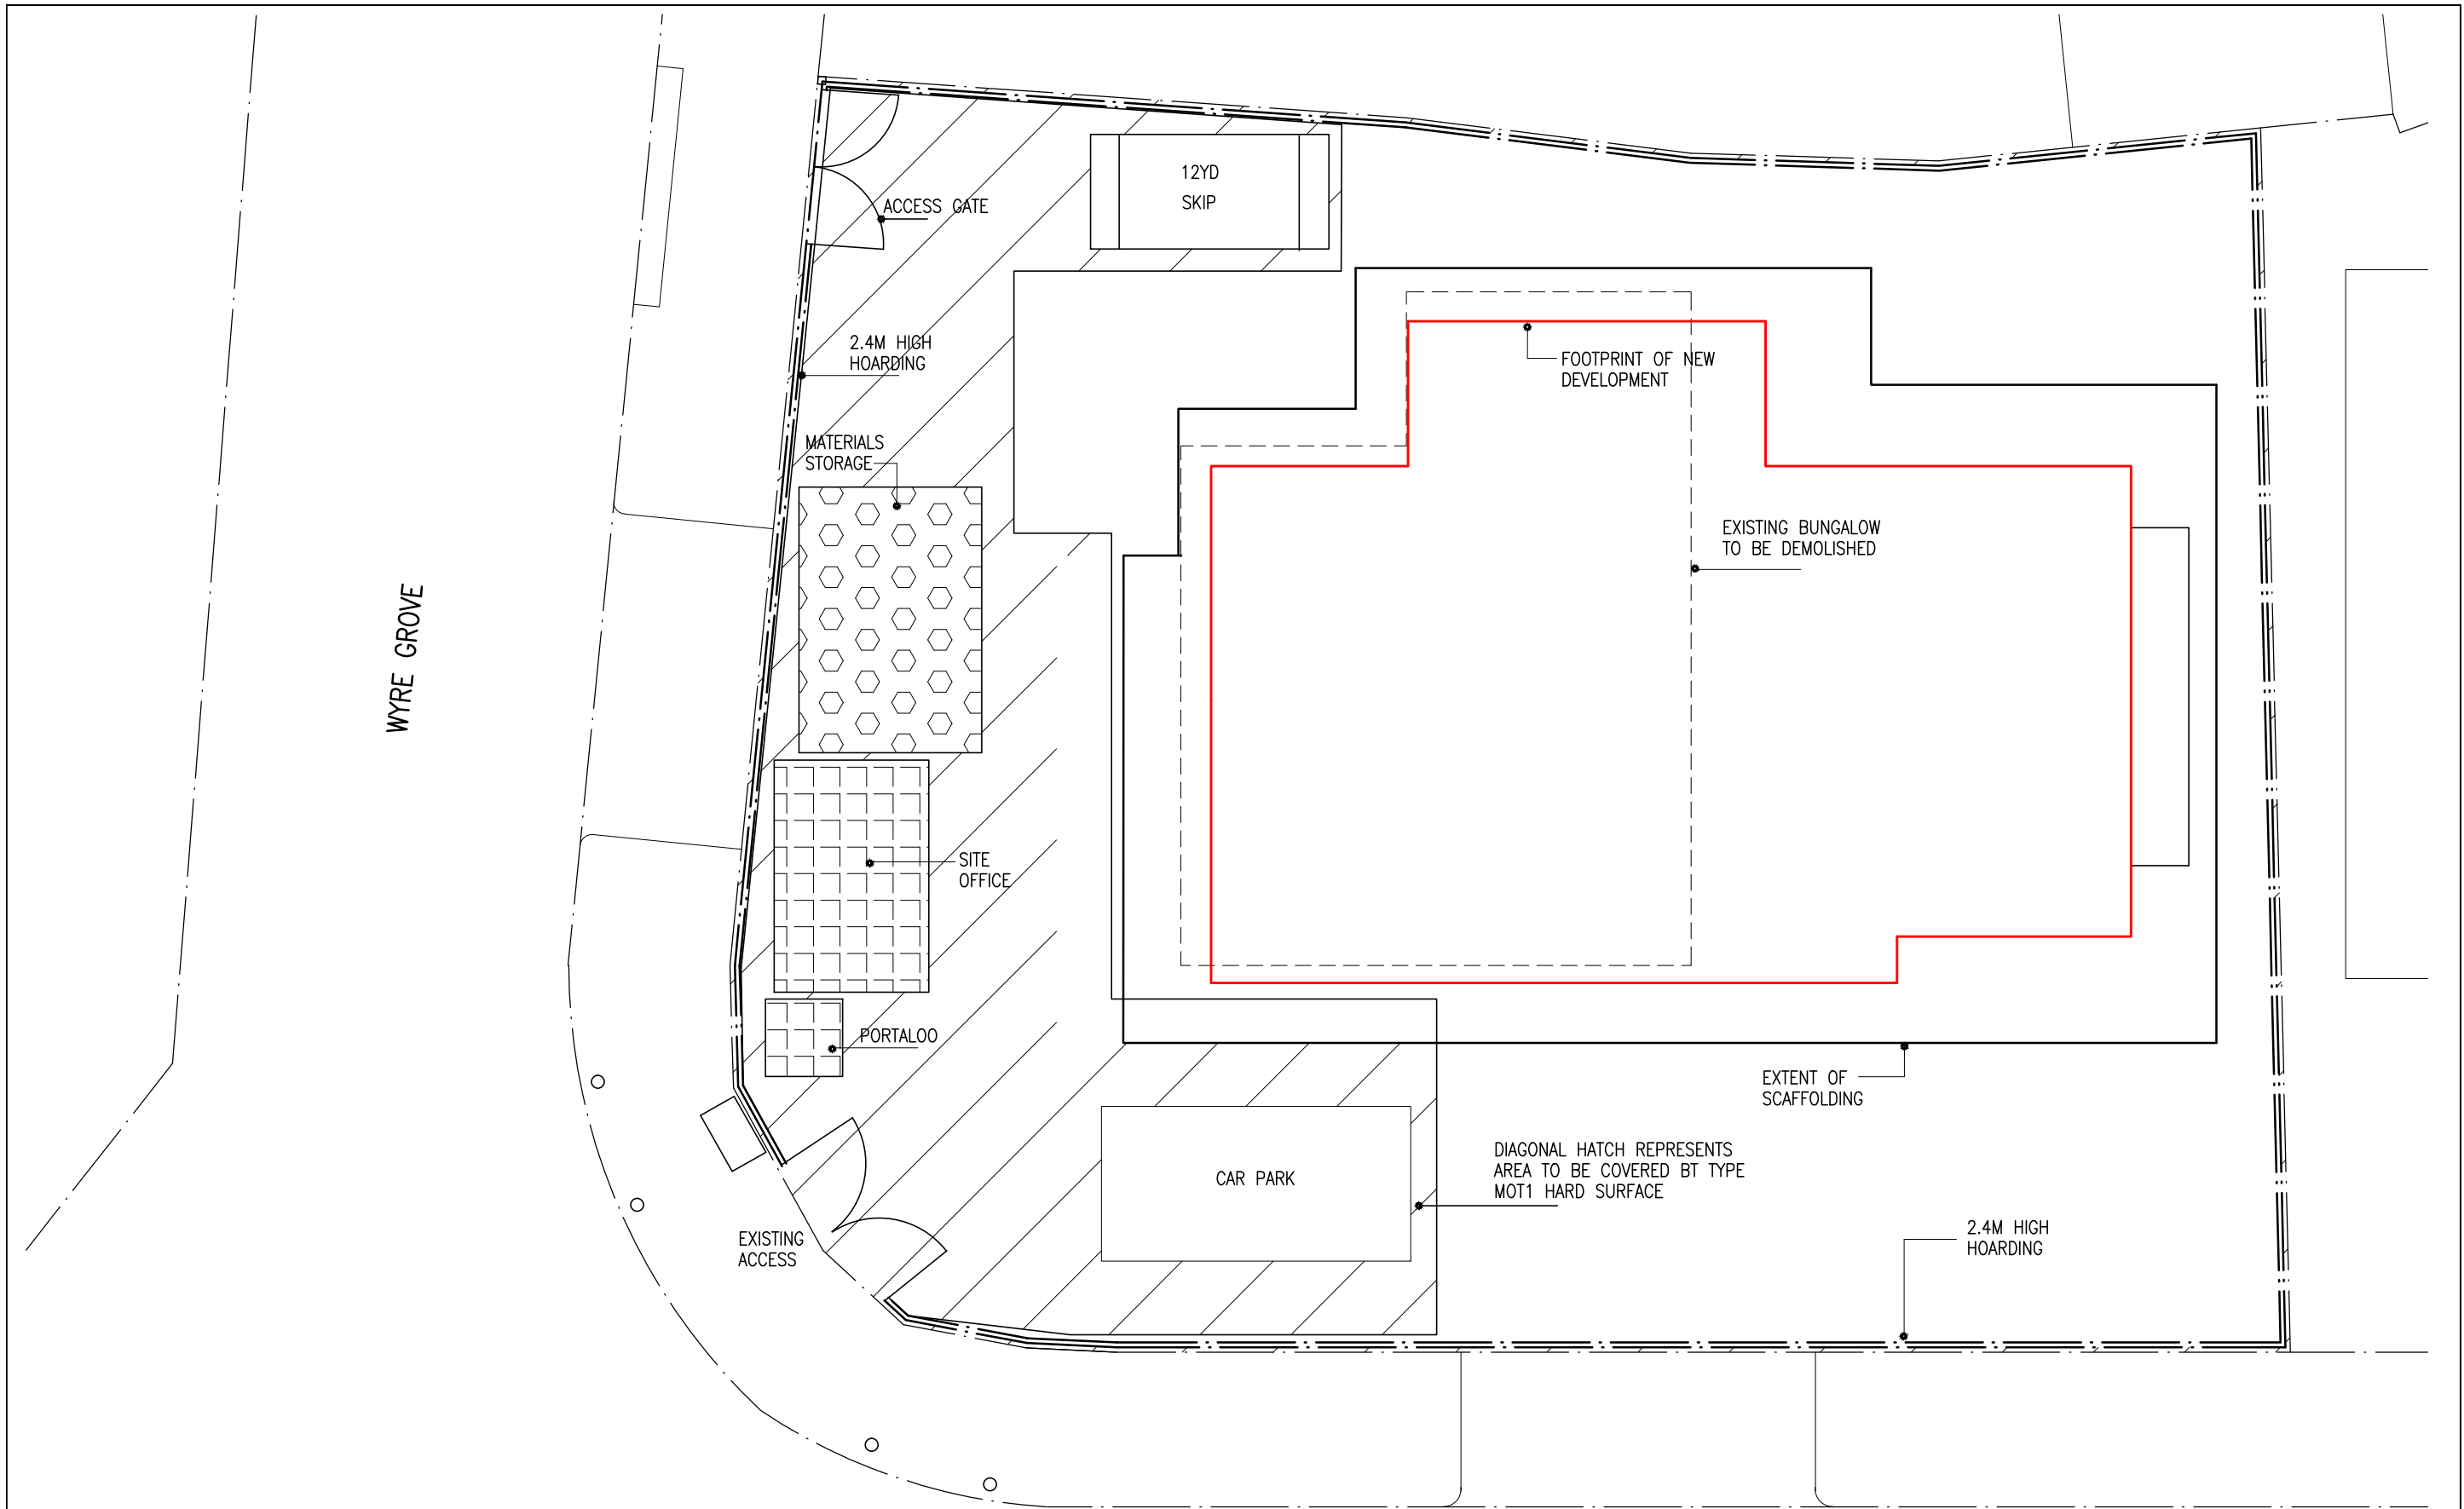

WYRE GROVE

NORTH HYDE ROAD

SCALE BAR

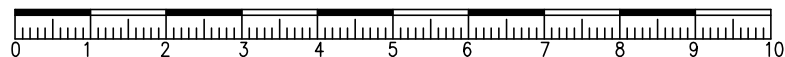

Project PROPOSED 2NOS. TWO BEDROOM & 2NOS. ONE BEDROOM FLATS WITH BASEMENT AS COMMUNAL GYMNASIUM AND DEMOLITION OF EXISTING BUNGALOW AT 139 NORTH HYDE ROAD HAYES UB3 4NR		Drawing PROPOSED SITE SET UP PLAN	
Scale 1/100@A3	Date SEPT.2021	Drawn	Drawing No. J/602/08