



Appendix E Proposed Surface Runoff Improvement Measures (SuDS)

Appendix E Proposed Surface Runoff Improvement Measures (SuDS)

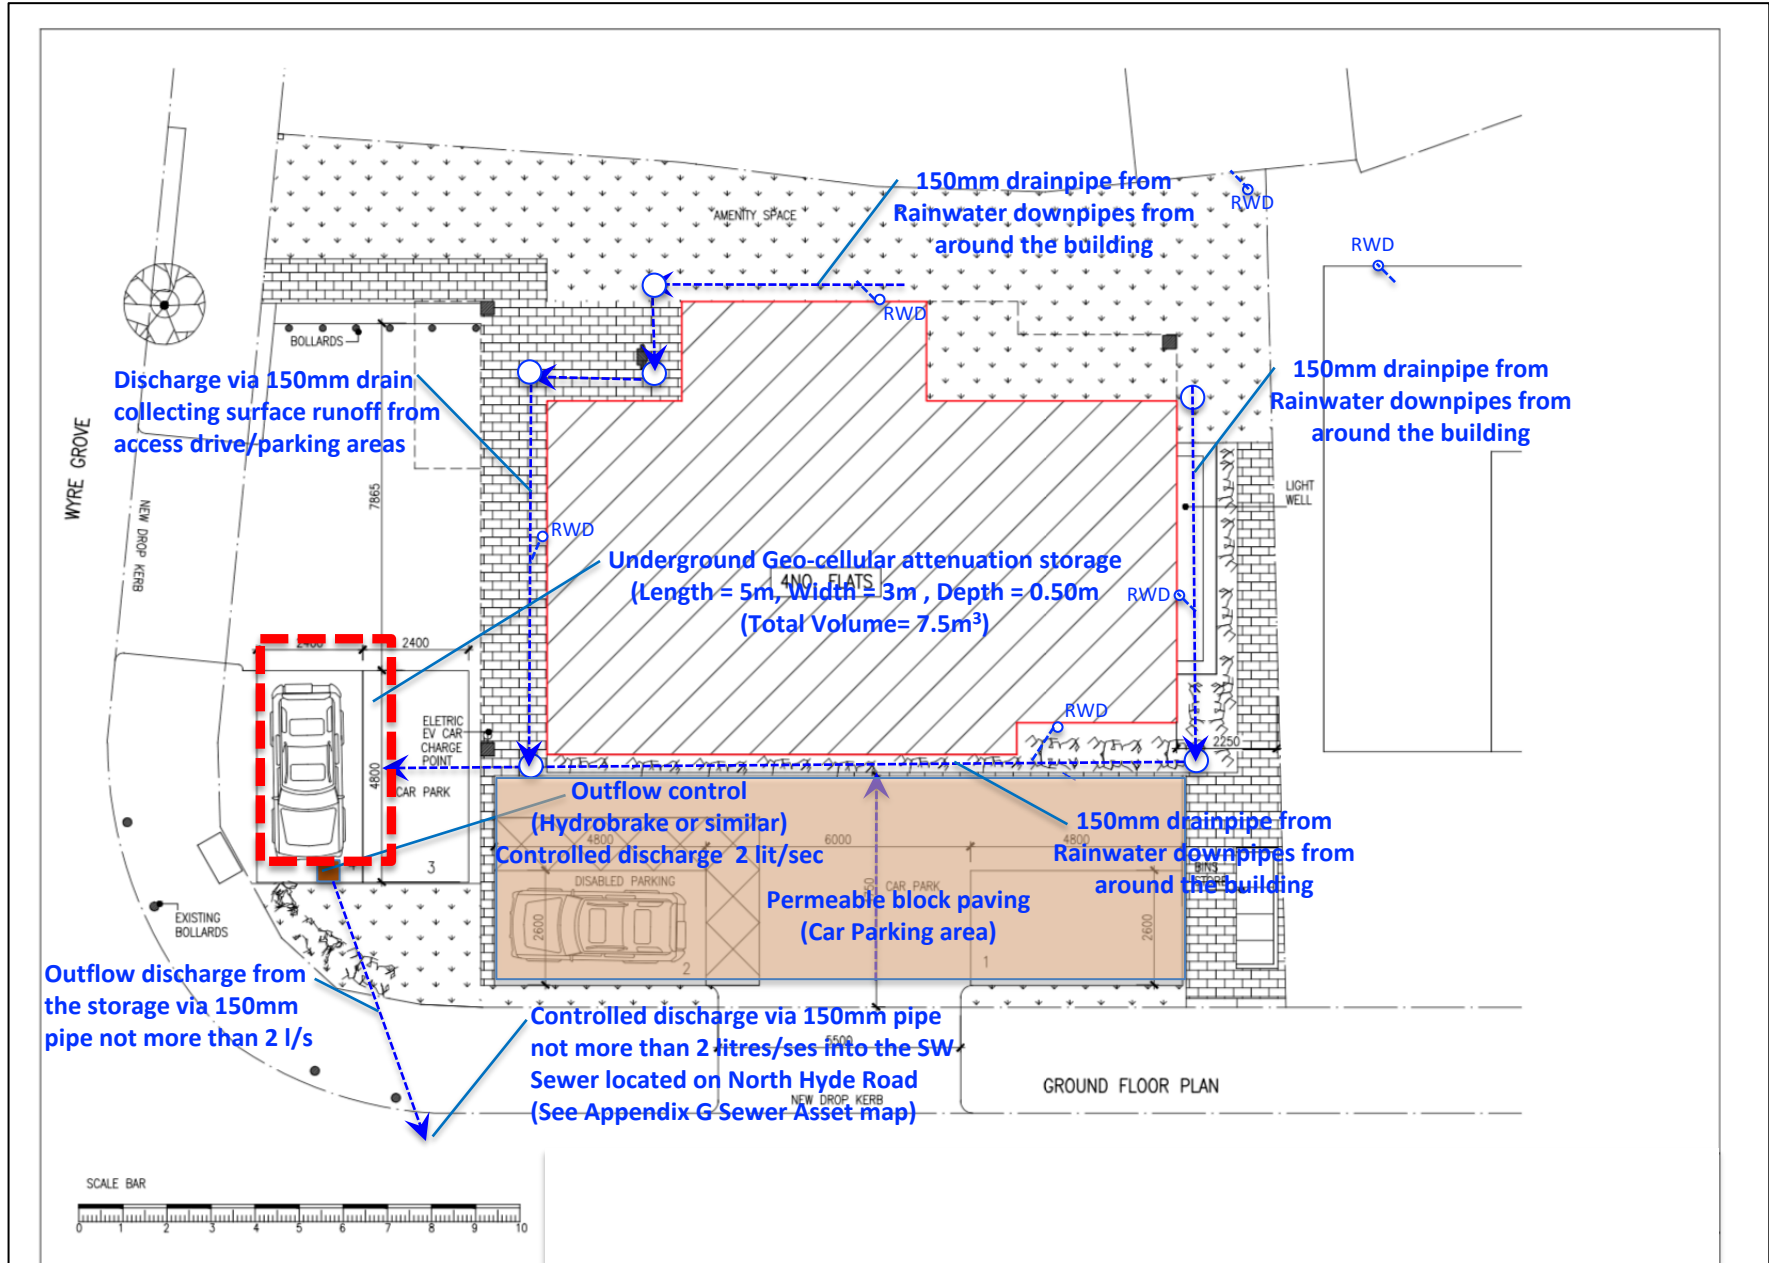

Appendix E Proposed Surface Runoff Improvement Measures (SuDS) (Permeable Block Paving Details)

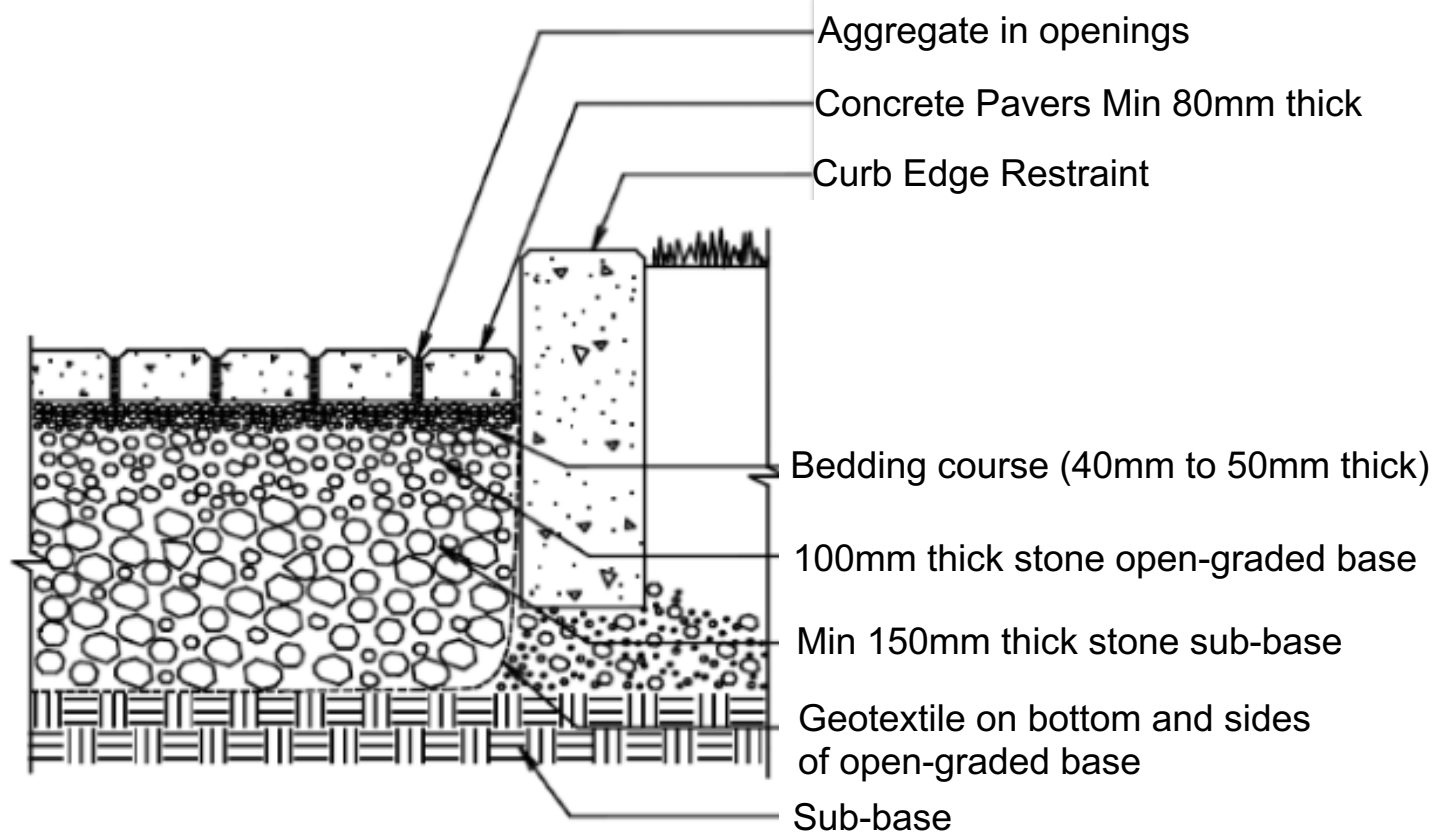

Typical Permeable Block Paving Sectional Details