


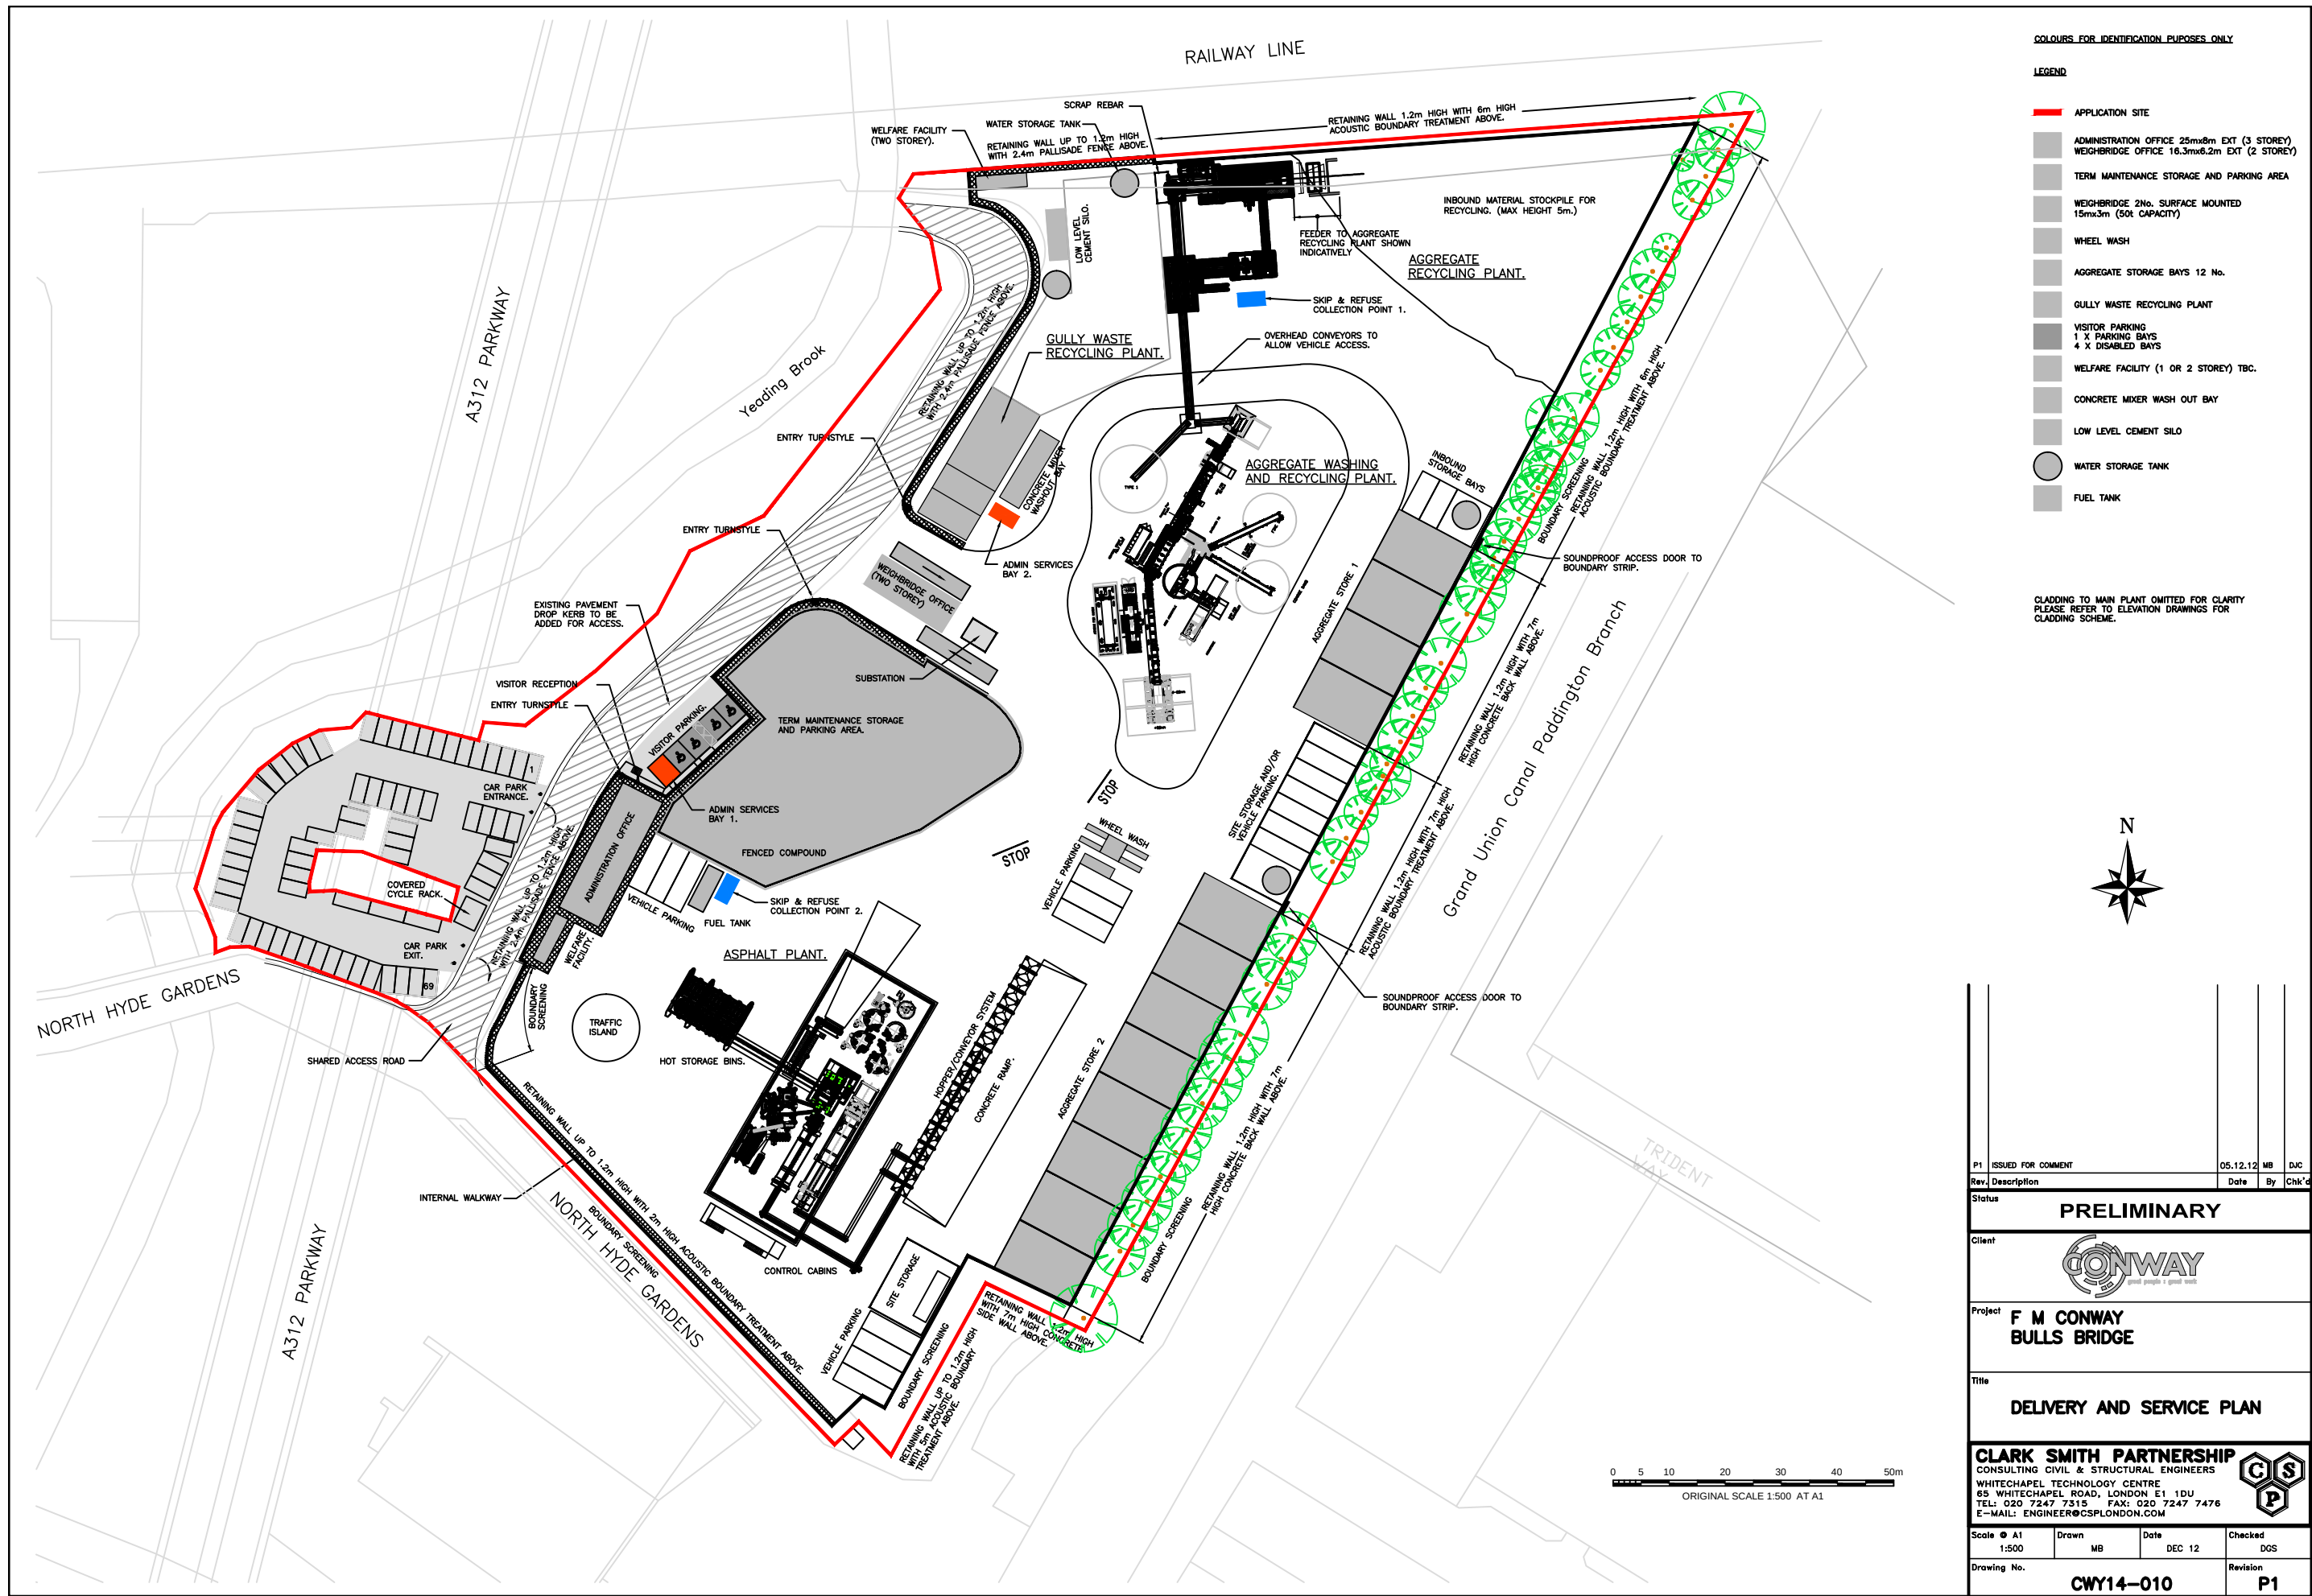

COLOURS FOR IDENTIFICATION PURPOSES ONLY

LEGEND

- APPLICATION SITE
- ADMINISTRATION OFFICE 25mx8m EXT (3 STOREY)
- WEIGHBRIDGE OFFICE 16.3mx6.2m EXT (2 STOREY)
- TERM MAINTENANCE STORAGE AND PARKING AREA
- WEIGHBRIDGE 2No. SURFACE MOUNTED 15mx3m (50t CAPACITY)
- WHEEL WASH
- AGGREGATE STORAGE BAYS 12 No.
- GULLY WASTE RECYCLING PLANT
- VISITOR PARKING 1 X PARKING BAYS 4 X DISABLED BAYS
- WELFARE FACILITY (1 OR 2 STOREY) TBC.
- CONCRETE MIXER WASH OUT BAY
- LOW LEVEL CEMENT SILO
- WATER STORAGE TANK
- FUEL TANK

GLADDING TO MAIN PLANT OMITTED FOR CLARITY PLEASE REFER TO ELEVATION DRAWINGS FOR GLADDING SCHEME.



P1	ISSUED FOR COMMENT	05.12.12	MB	DJC
Rev.	Description	Date	By	Chk'd
Status				
PRELIMINARY				
Client				
				
Project				
F M CONWAY BULLS BRIDGE				
Title				
DELIVERY AND SERVICE PLAN				
CLARK SMITH PARTNERSHIP CONSULTING CIVIL & STRUCTURAL ENGINEERS WHITECHAPEL TECHNOLOGY CENTRE 65 WHITECHAPEL ROAD, LONDON E1 1DU TEL: 020 7247 7315 FAX: 020 7247 7476 E-MAIL: ENGINEER@CSPLONDON.COM				
				
Scale	● A1	Drawn	MB	Checked
1:500			DEC 12	DGS
Drawing No.	CWY14-010			Revision
				P1