
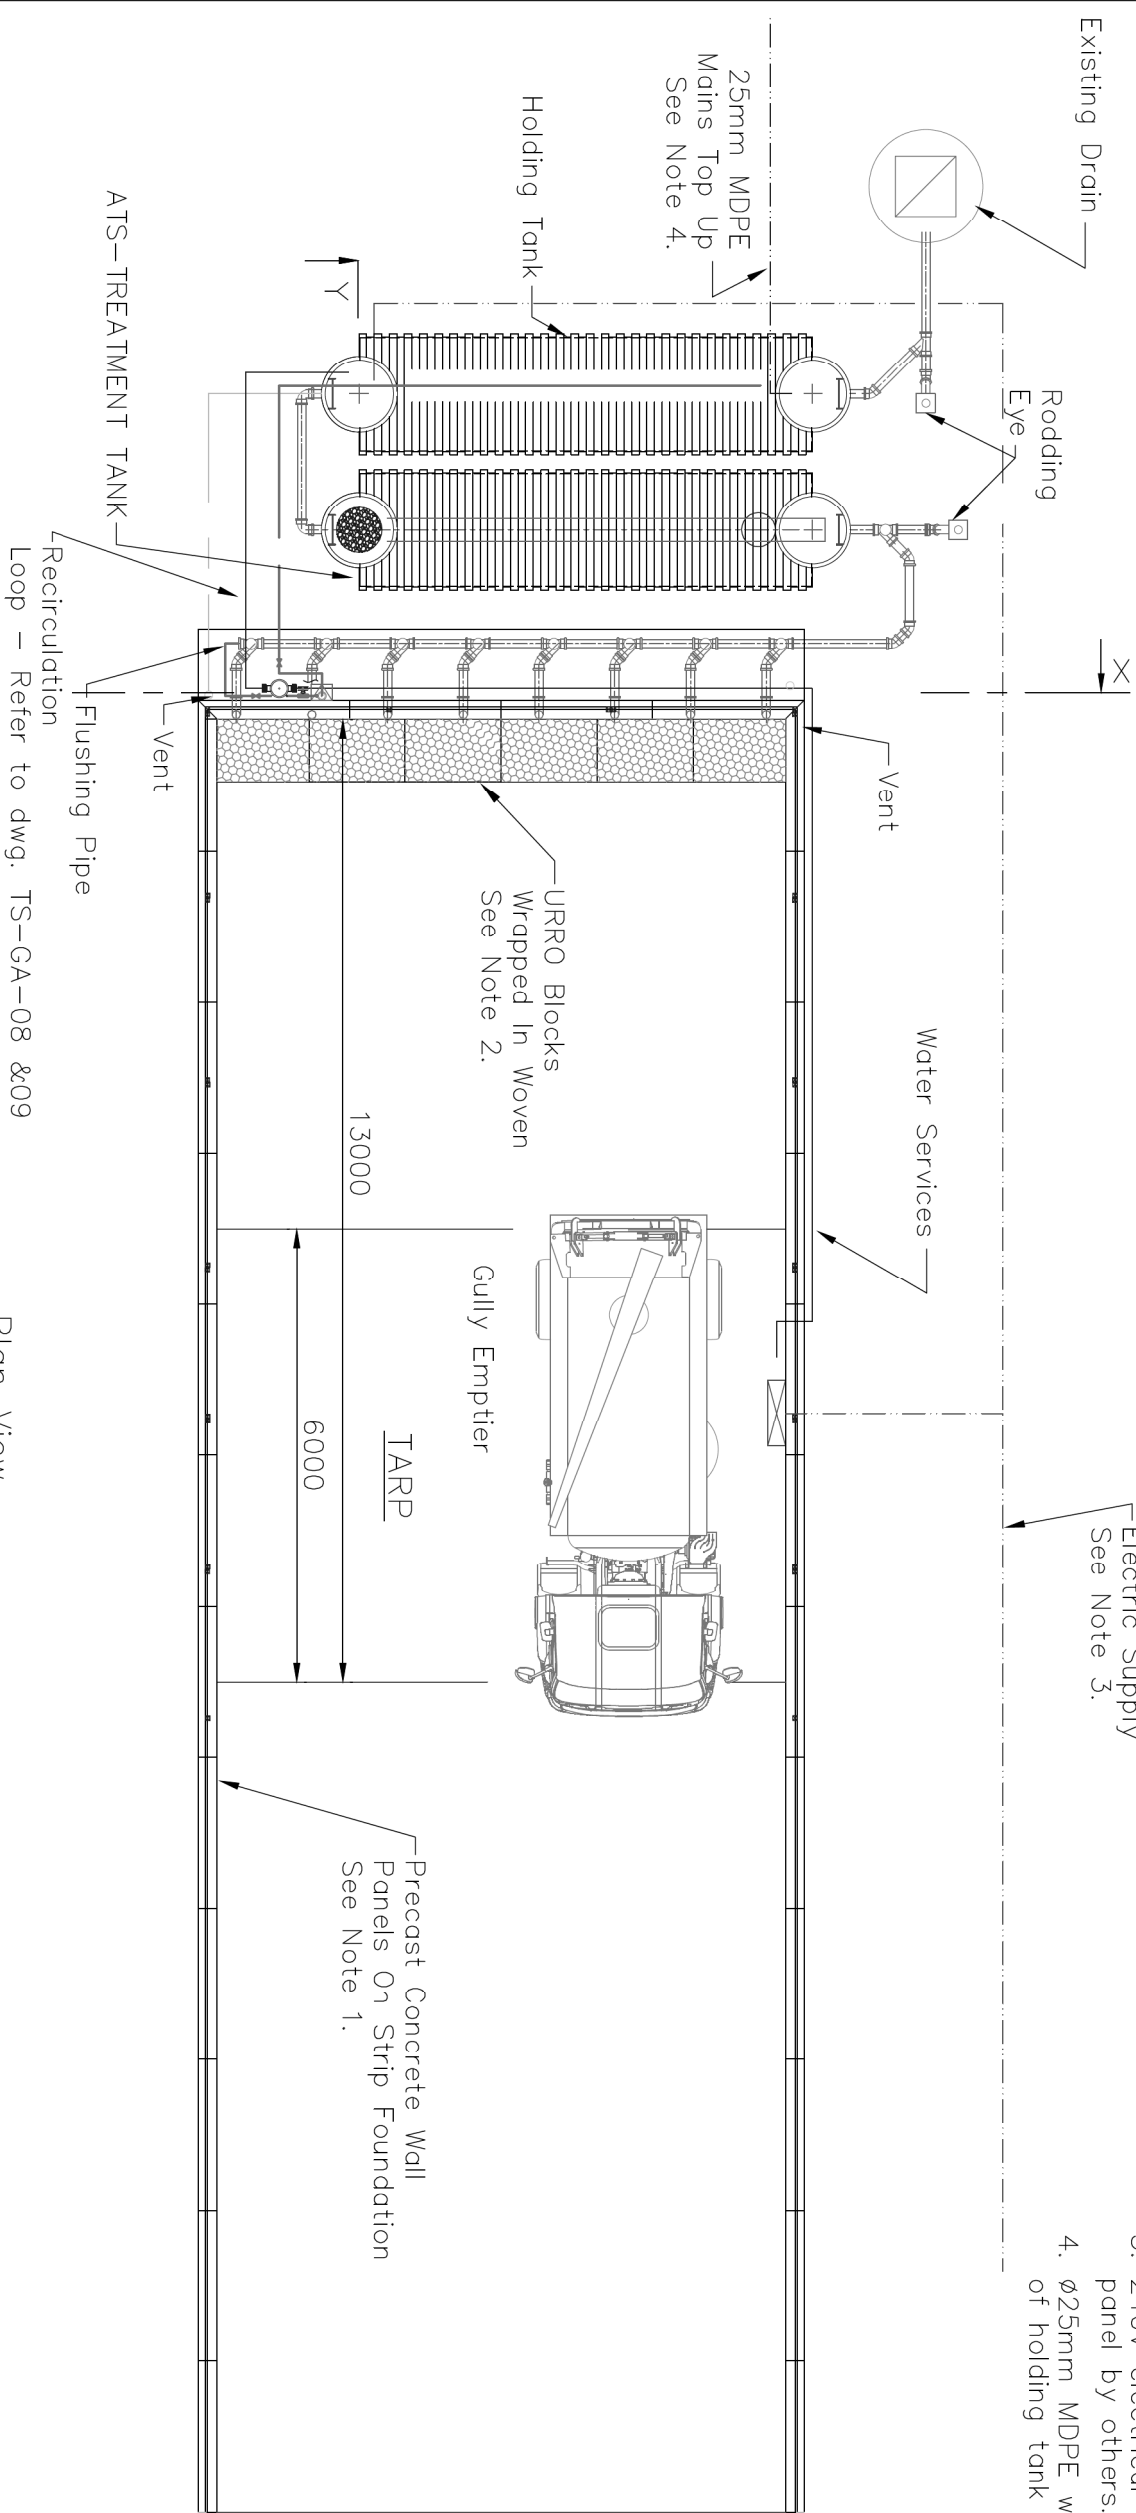


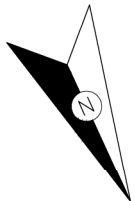

- Notes:
1. Precast concrete wall panels manufactured from C40/50 CEMII B-V+SR concrete which provides DC4 resistance, to BS 5400-4 for severe exposure.
 2. URRO (Used Rubber Recycling Operations) blocks engineered to satisfy PAS108, in conjunction with BSI standards.
 3. 240V electrical supply & connection to control panel by others.
 4. ø25mm MDPE water top up supply to position of holding tank by others.

Plan View
Underground Equipment Shown For Clarity

--	--	