



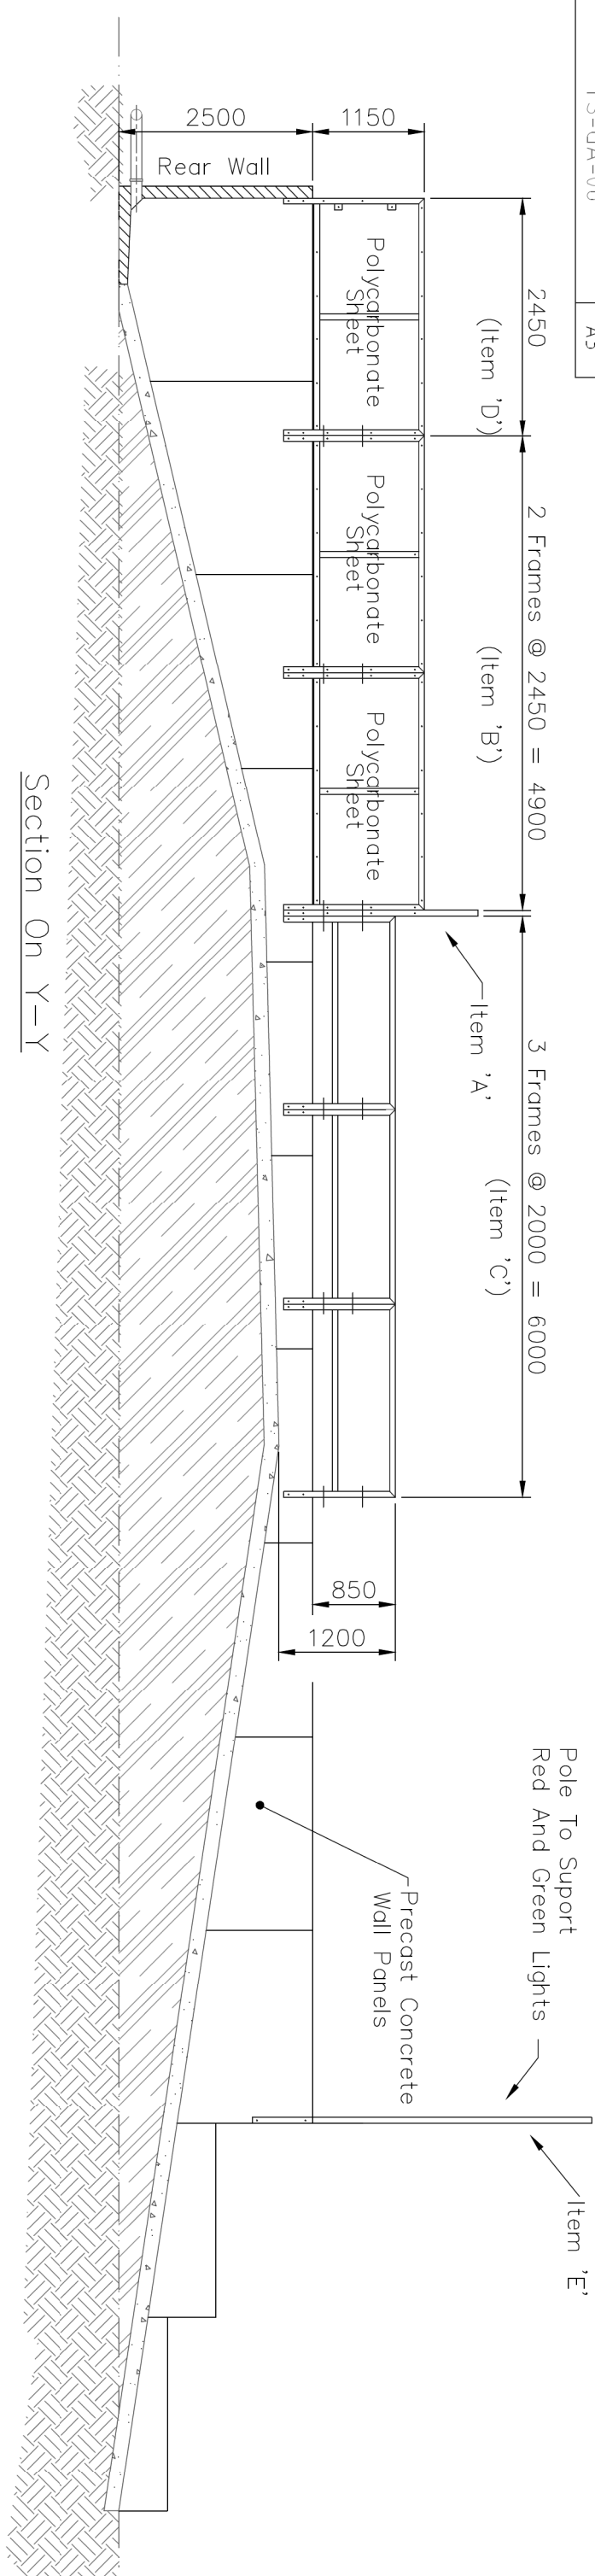

Section On Y–Y

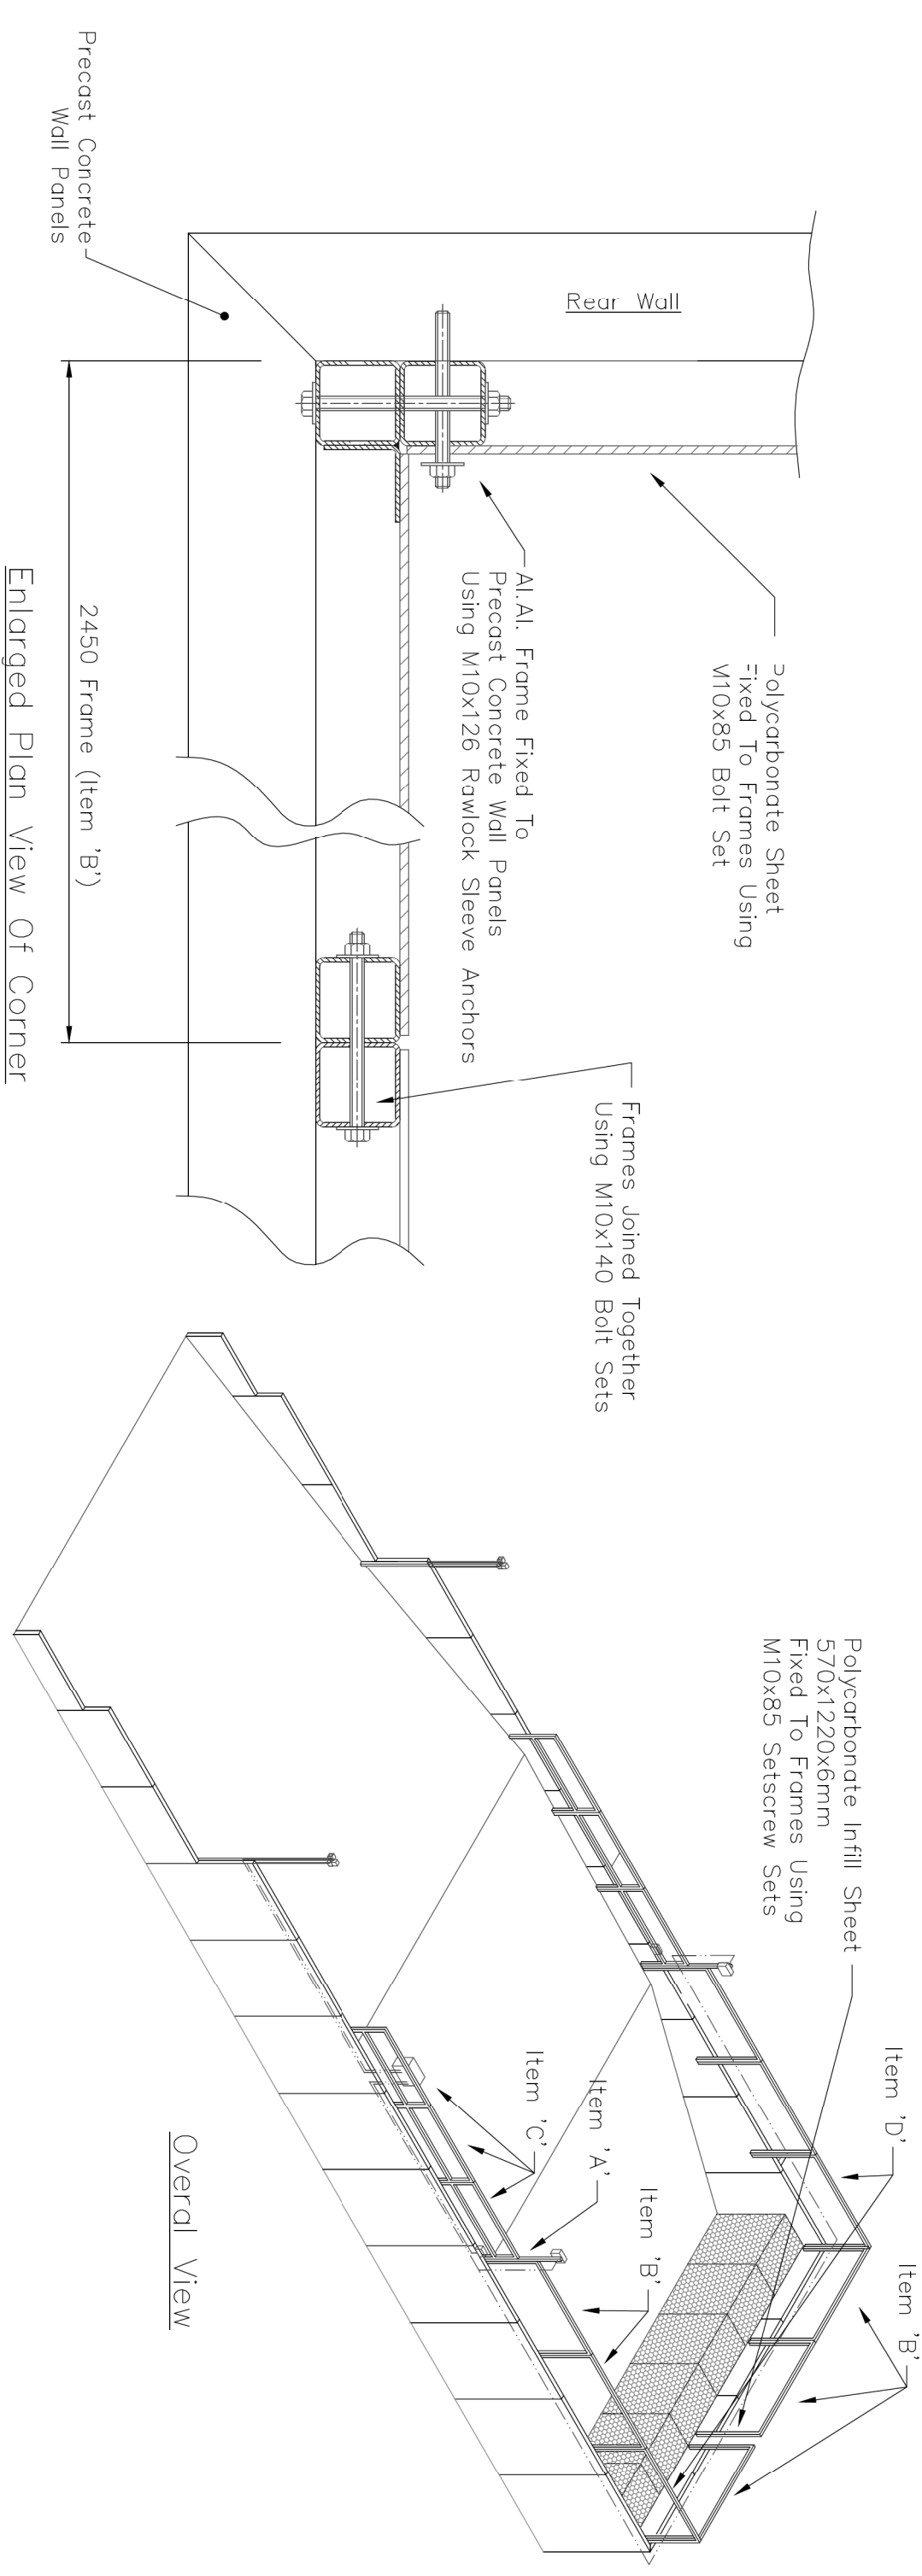

Enlarged Plan View Of Corner

		APSU ENVIRONMENTAL LTD. 4 MELVILLE CRESCENT, EDINBURGH EH3 7JA TEL: +44(0) 131 510 0515 www.apsu-environmental.com		APSU ENVIRONMENTAL LTD OWN THE COPYRIGHT OF THIS DOCUMENT WHICH IS SUPPLIED IN CONFIDENCE AND WHICH MUST NOT BE USED FOR ANY PURPOSE OTHER THAN THAT FOR WHICH IT IS SUPPLIED. IT IS NOT TO BE REPRODUCED WITHOUT PERMISSION IN WRITING FROM THE COMPANY.		TITLE Proposed Gully Waste Plant Details	
		DRAWN		D.C.		DRAWING No	
		CHECKED				TS-GA-06	
		APPROVED				REV	
		FILENAME		TS-GA-06.DWG			
		SCALE		See dimensions			
		DATE		11/01/10			