



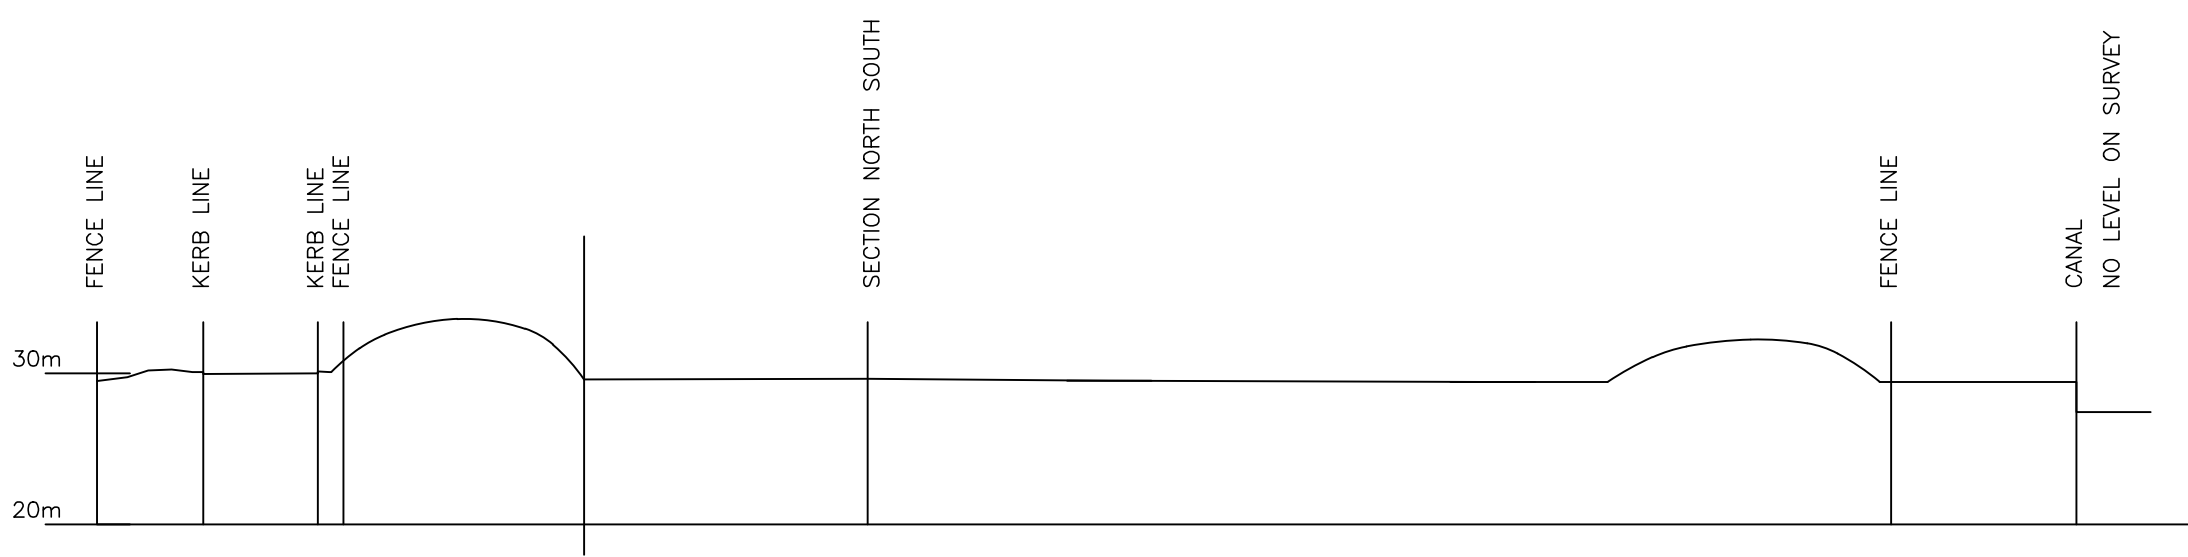

SECTION B - B
SCALE 1:500 @ A1


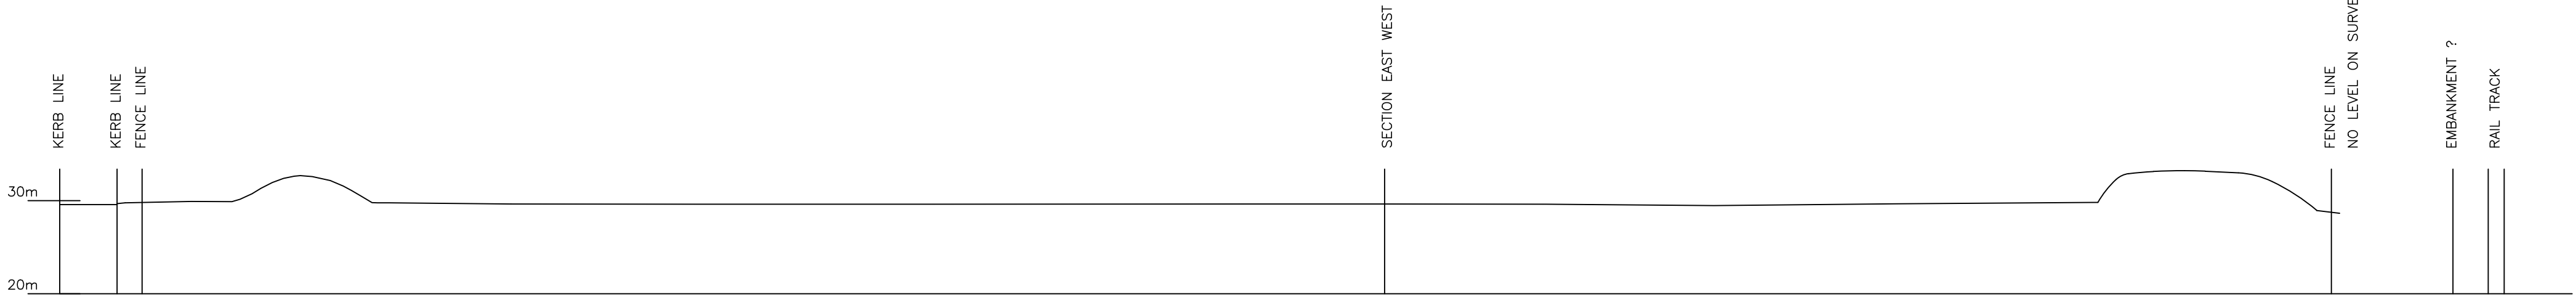


SECTION A - A
SCALE 1:500 @ A1




Please cross refer to existing site
topographical survey (drawing ref:
CWY14-006 rev A1) for clarification
on site levels

NOTE:-
DRAWING BASED ON C H SURVEYS LTD
DRAWING No. BBTops512

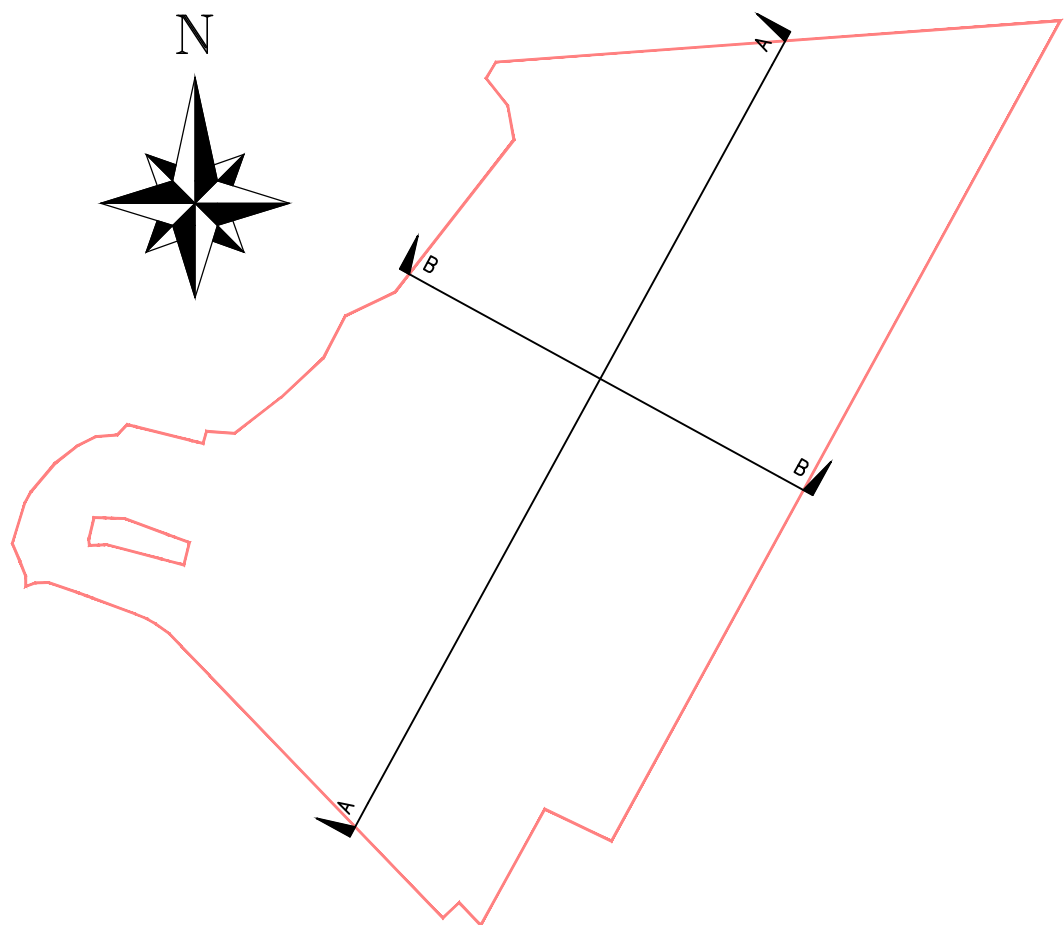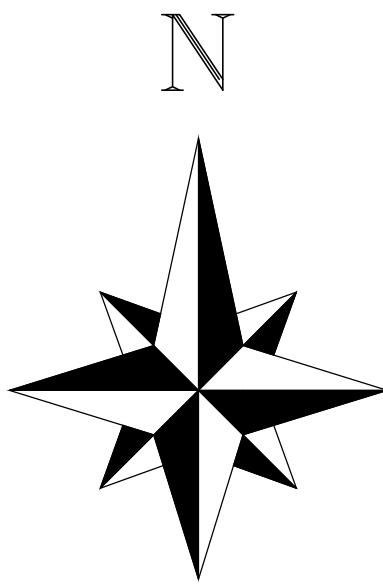

KEY PLAN

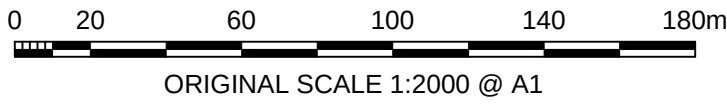

A1	ISSUED FOR PLANNING	03.09.12	MB	DS	
Rev.	Description	Date	By	Chk'd	
Status					
PLANNING					
Client					
					
Project					
F M CONWAY BULLS BRIDGE					
Title					
EXISTING SITE SECTIONS					
CLARK SMITH PARTNERSHIP CONSULTING CIVIL & STRUCTURAL ENGINEERS WHITECHAPEL TECHNOLOGY CENTRE 65 WHITECHAPEL ROAD, LONDON E1 1DU TEL: 020 7247 7315 FAX: 020 7247 7476 E-MAIL: ENGINEER@CSPLONDON.COM					
Scale @ A1 1:500		Drawn MB		Date AUG 12	
Checked DGS					
Drawing No. CWY14-007					
Revision A1					