




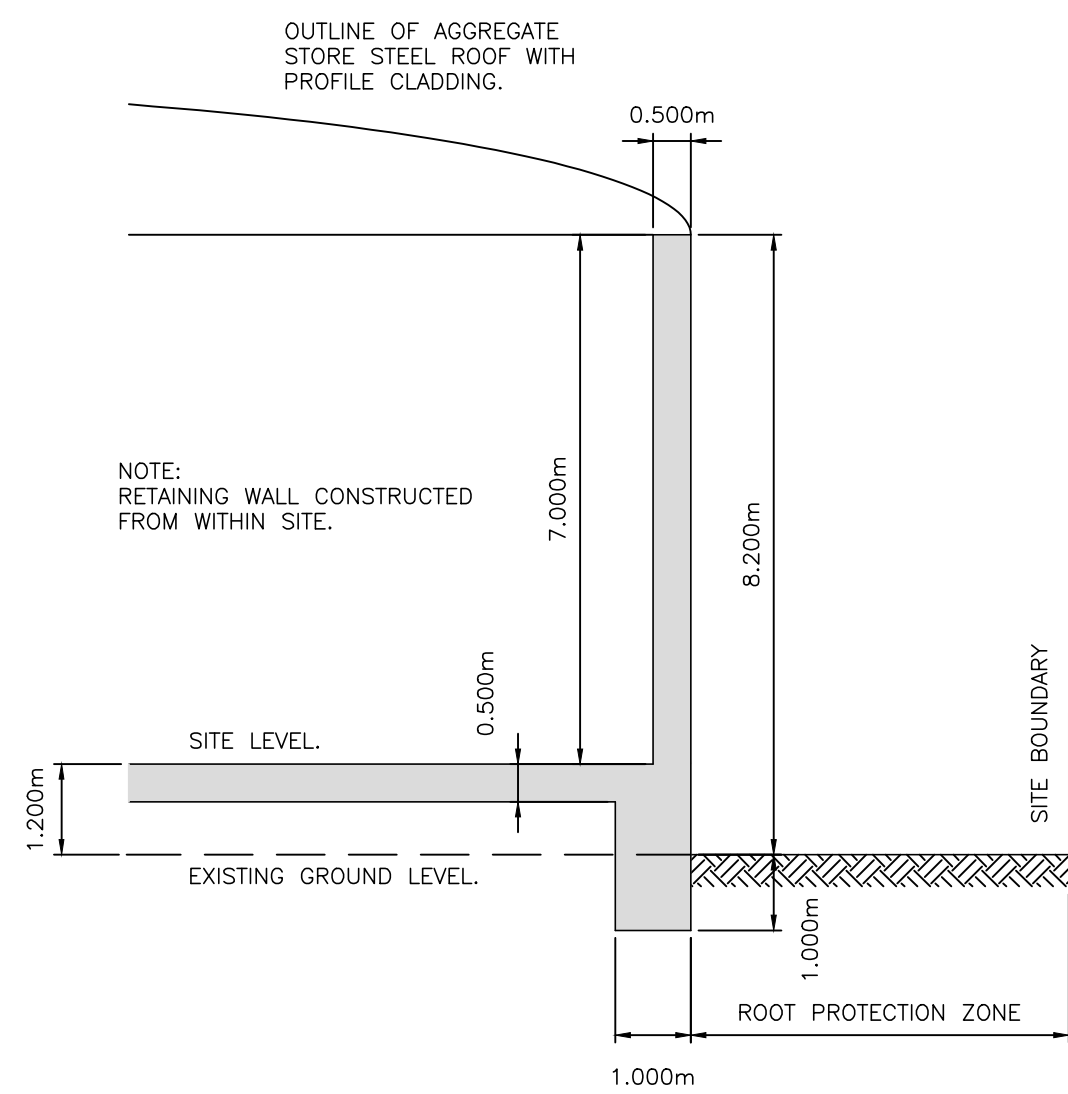


SECTION 1 - 1.
SCALE 1:100 @ A1

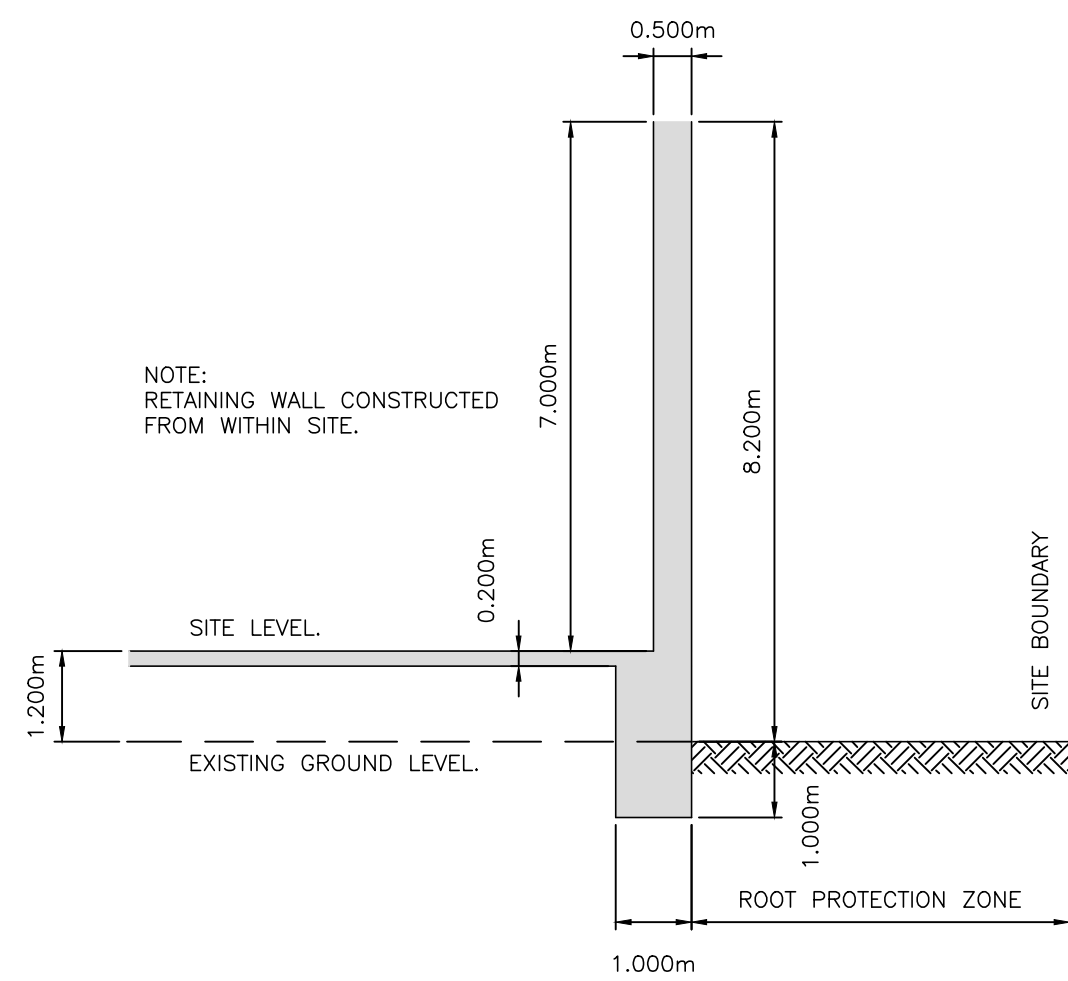


SECTION 2 - 2.
SCALE 1:100 @ A1

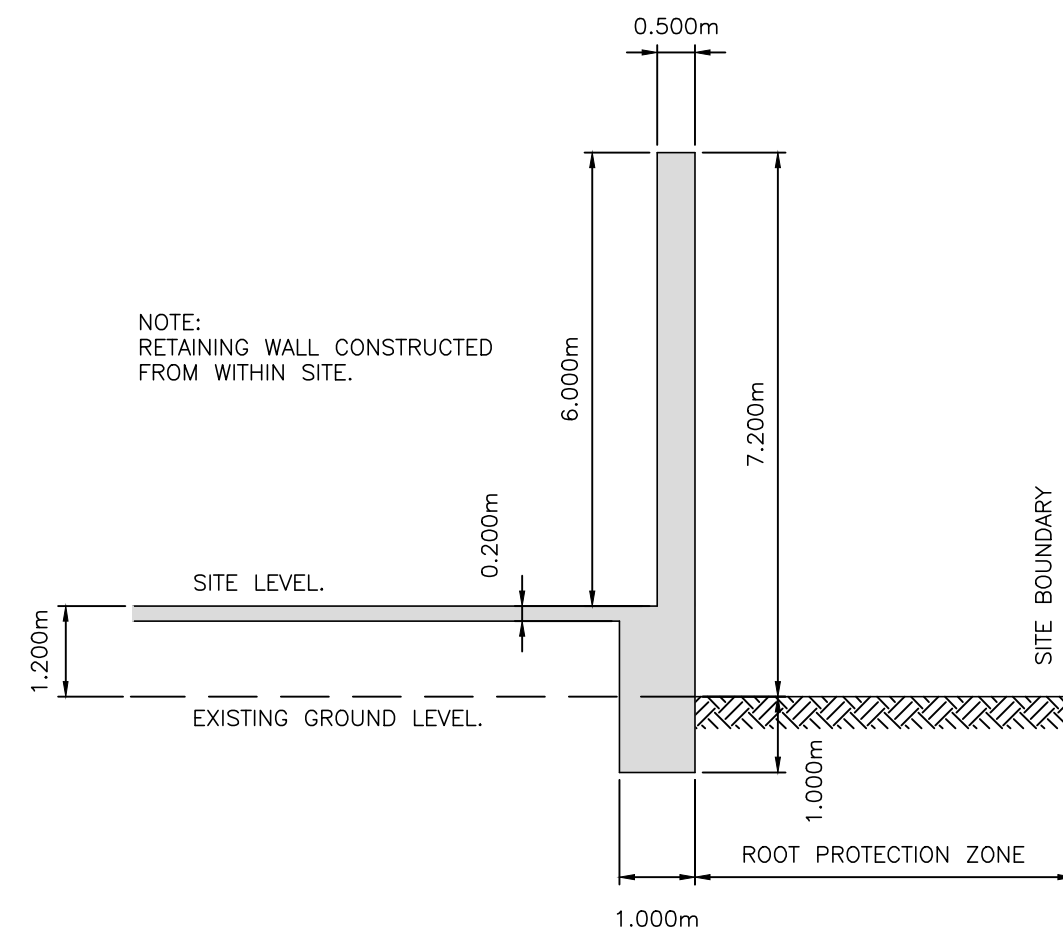


SECTION 3 - 3.
SCALE 1:100 @ A1

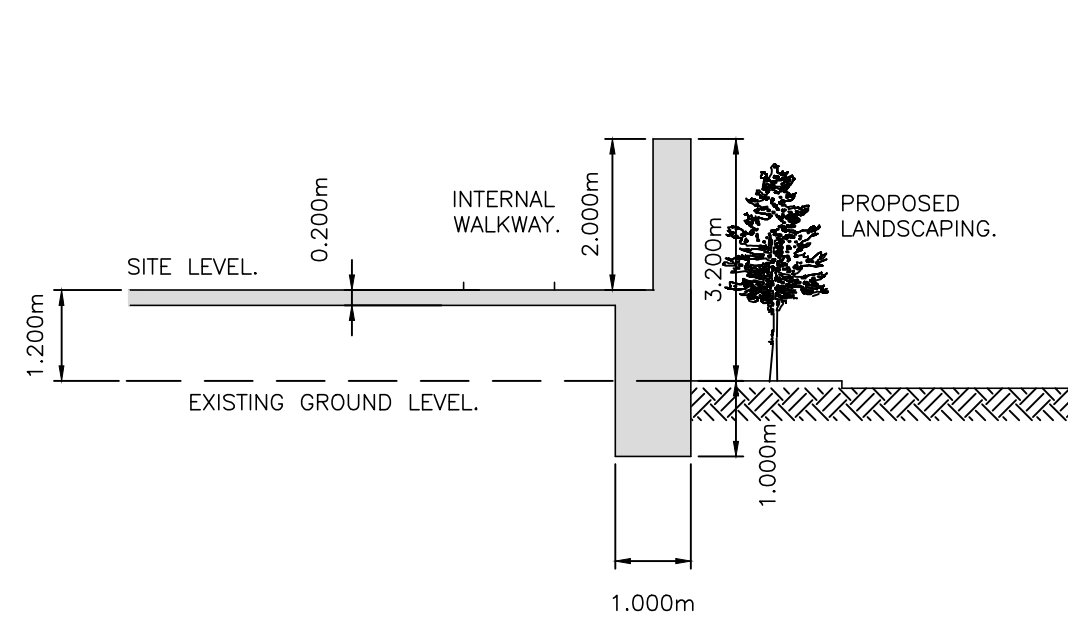

SECTION 4 - 4.
SCALE 1:100 @ A1

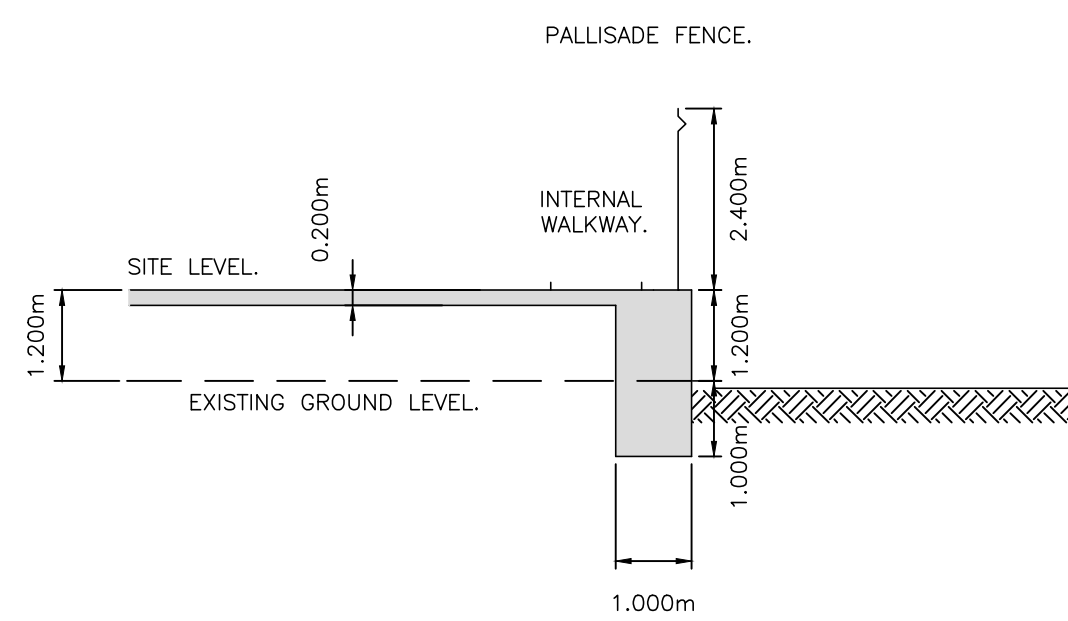

SECTION 5 - 5.
SCALE 1:100 @ A1

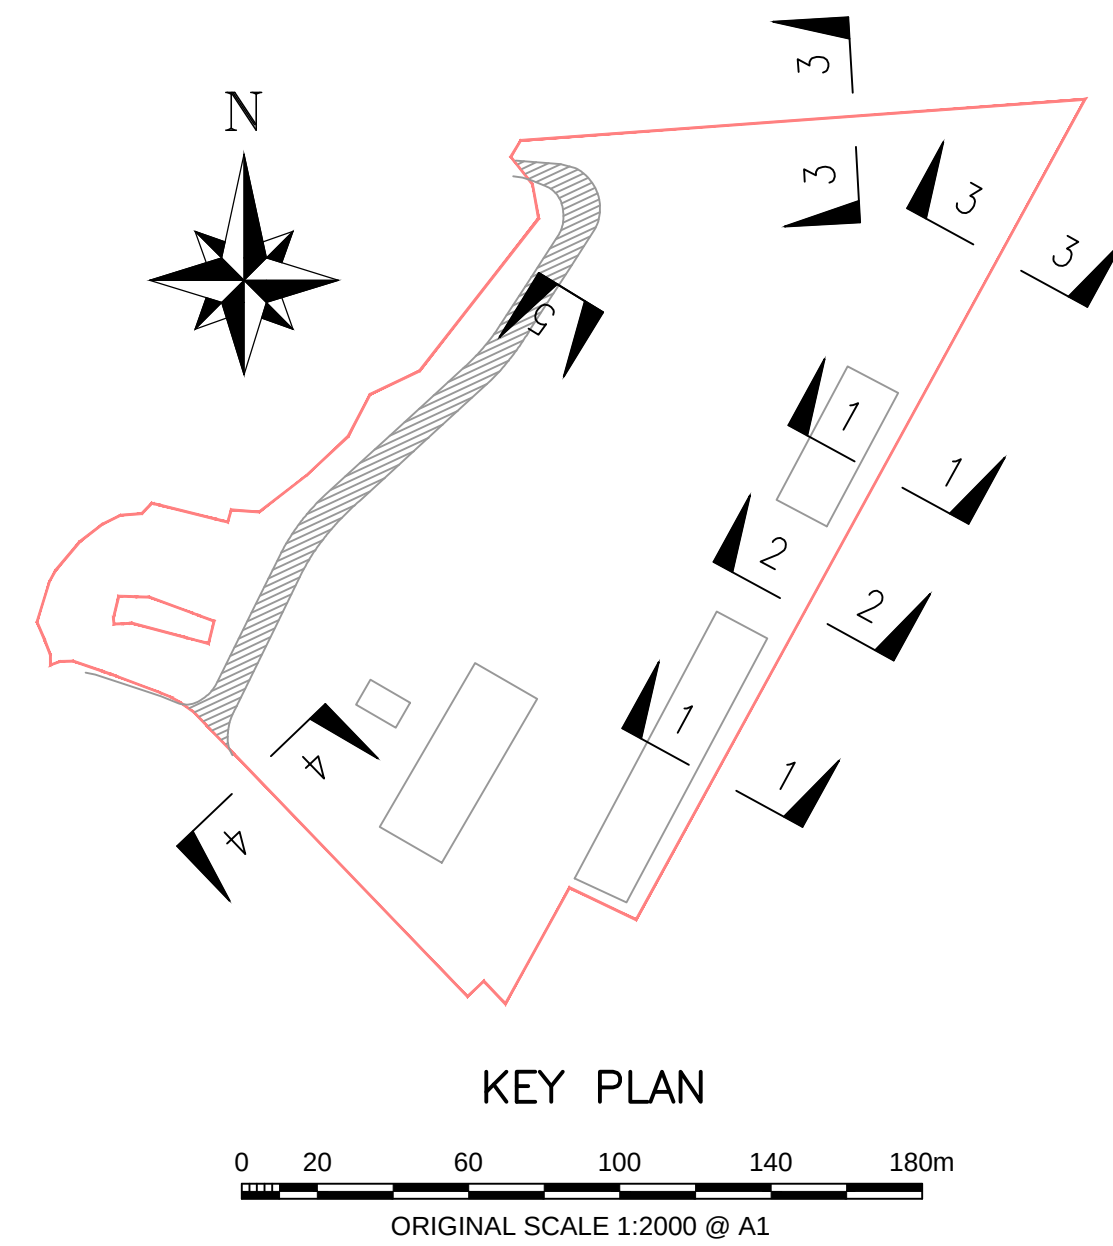

A1		ISSUED FOR PLANNING	03.09.12	MB	DS
Rev.	Description	Date	By	Chk'd	
Status					
PLANNING					
Client					
					
Project					
F M CONWAY BULLS BRIDGE					
Title					
PROPOSED TYPICAL SECTION DETAILS					
CLARK SMITH PARTNERSHIP CONSULTING CIVIL & STRUCTURAL ENGINEERS WHITECHAPEL TECHNOLOGY CENTRE 65 WHITECHAPEL ROAD, LONDON E1 1DU TEL: 020 7247 7315 FAX: 020 7247 7476 E-MAIL: ENGINEER@CSPLONDON.COM					
Scale @ A1	Drawn	Date	Checked		
1:100	MB	AUG 12	DGS		
Drawing No.	CWY14-003			Revision	A1