Item	Qty	Description
1	1	FEED HOPPER
2	1	FEED CONVEYOR
3	1	AGGMAX
4	1	TRANSFER CONVEYOR
5	1	PROGRADE SCREEN
6	1	EVOWASH
7	1	AQUACYCLE
8	1	AQUASTORE
9	2	M1508 STOCKPILE CONVEYORS
10	1	BUFFER TANK
11	1	FILTER PRESS
12	1	CONTROL HOUSE
13	1	CONVEYOR FROM CRUSH PLANT
14	1	DIVERTER HOPPER
15	1	TYPE 1 STOCKPILER
16	1	TYPE 1 CONVEYOR TO HOPPER

GENERAL NOTES

PLANT PAINT COLOUR & CLADDING WILL BE IN ACCORDANCE WITH PLANNING REQULATIONS

WALKWAYS & HANDRAILS WILL BE GALVANISED IN ACCORDANCE WITH BRITISH STANDARDS

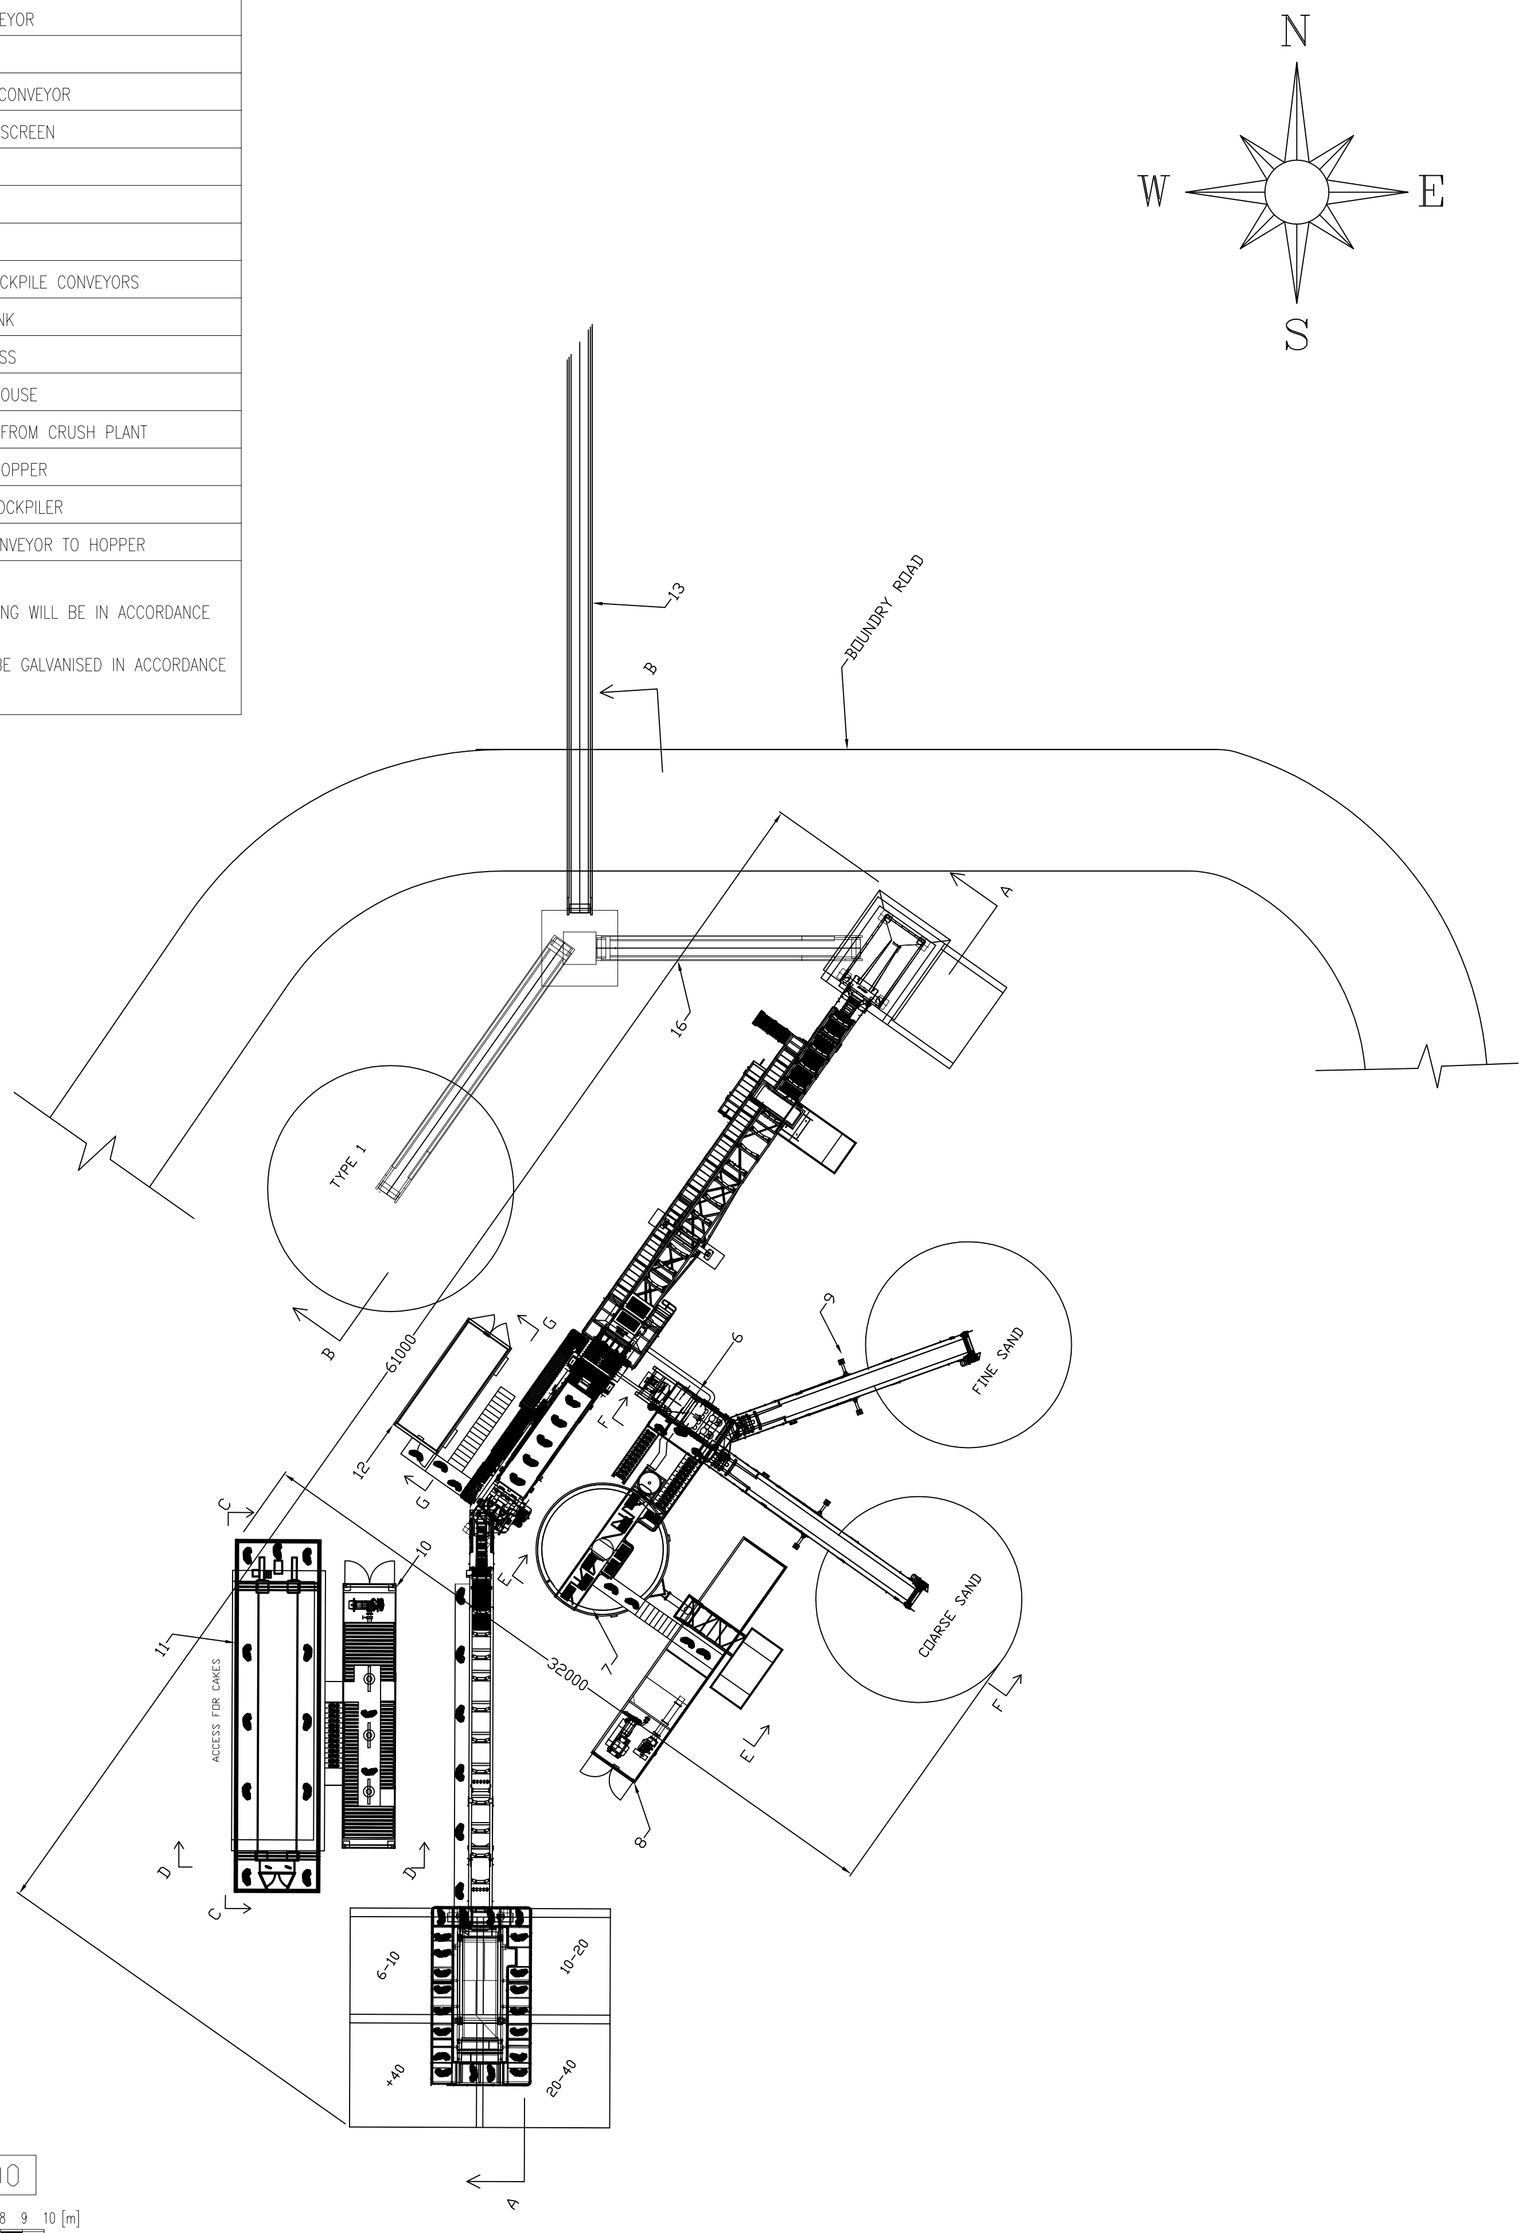

Plan. 1:200

M 1:200
0 1 2 3 4 5 6 7 8 9 10 [m]

Rev No.	Revision Note	Date	Signature
**	*** ****	**/**/**	**

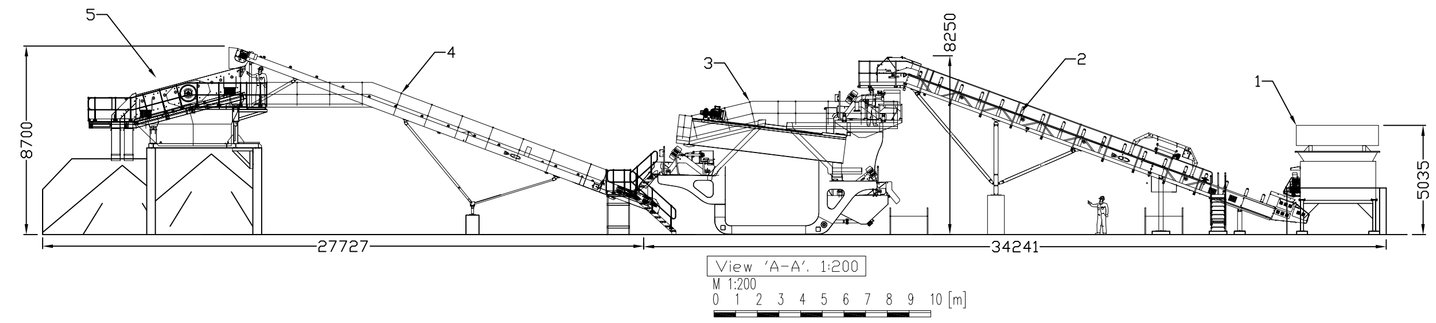

View 'A-A'. 1:200

M 1:200
0 1 2 3 4 5 6 7 8 9 10 [m]

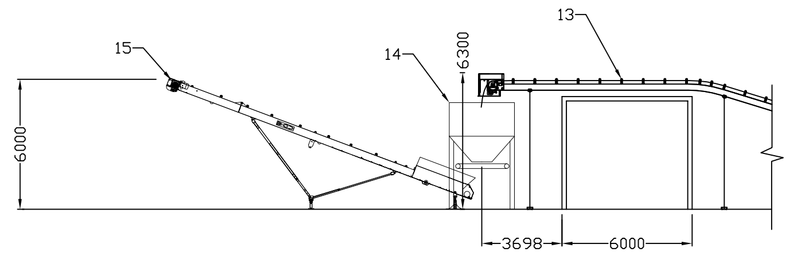

View 'B-B'. 1:200

M 1:200
0 1 2 3 4 5 6 7 8 9 10 [m]

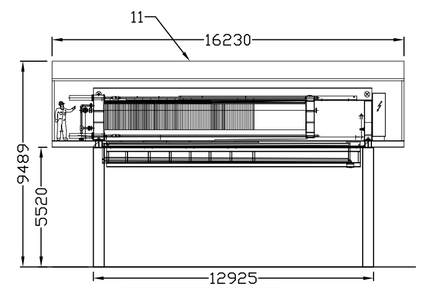

View 'C-C'. 1:200

M 1:200
0 1 2 3 4 5 6 7 8 9 10 [m]

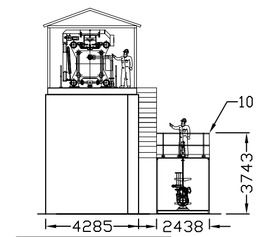

View 'D-D'. 1:200

M 1:200
0 1 2 3 4 5 6 7 8 9 10 [m]

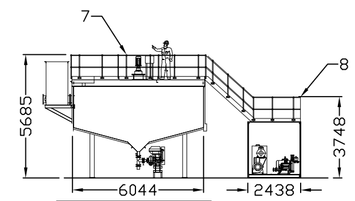

View 'E-E'. 1:200

M 1:200
0 1 2 3 4 5 6 7 8 9 10 [m]

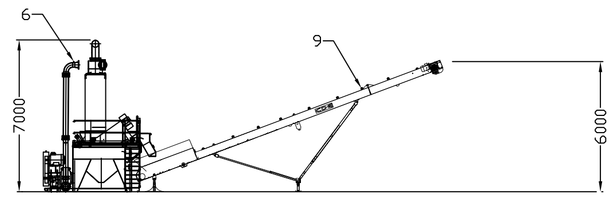

View 'F-F'. 1:200

M 1:200
0 1 2 3 4 5 6 7 8 9 10 [m]

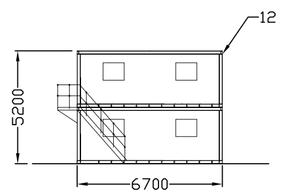

View 'G-G'. 1:200

M 1:200
0 1 2 3 4 5 6 7 8 9 10 [m]

C.D.E.
Global Ltd
Ballyreagh Industrial Estate, Sandholes Road,
Cookstown, Co. Tyrone, N.Ireland. BT80 9DG
TEL: (+44) 28 8676 7900, FAX: (+44) 28 8676 1414

PROJECT	CLIENT:
PROPOSED BULLS BRIDGE WASHING PLANT	FM CONWAY
DRN BY: KV | Date: 24/8/2012	SCALE: 1:200 @ A1 | SHEET 1 OF 1
APP BY: | Date:	DRAWING No: SL810-24.08.12

Copyright notification.
This drawing was prepared by the staff of CDE global limited and the copyright in the drawing [and the Unregistered Design Right in the designs of the article depicted] belong to the company. All rights conferred by the law including rights under international copyright conventions are reserved to the Company. The drawing may also incorporate information which is confidential to the Company. Reproduction of the drawing and the design depicted in the drawing must not be undertaken without the prior written consent of the Company. Similarly the information contained in the drawing must not be disseminated without the prior written consent of the Company.
©2011, CDE Global Limited.