
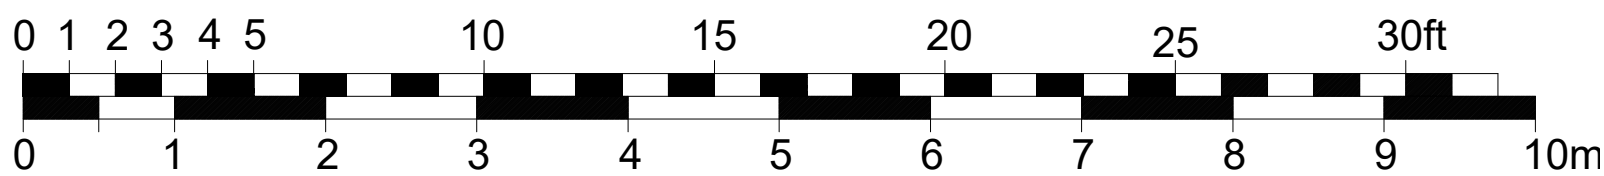
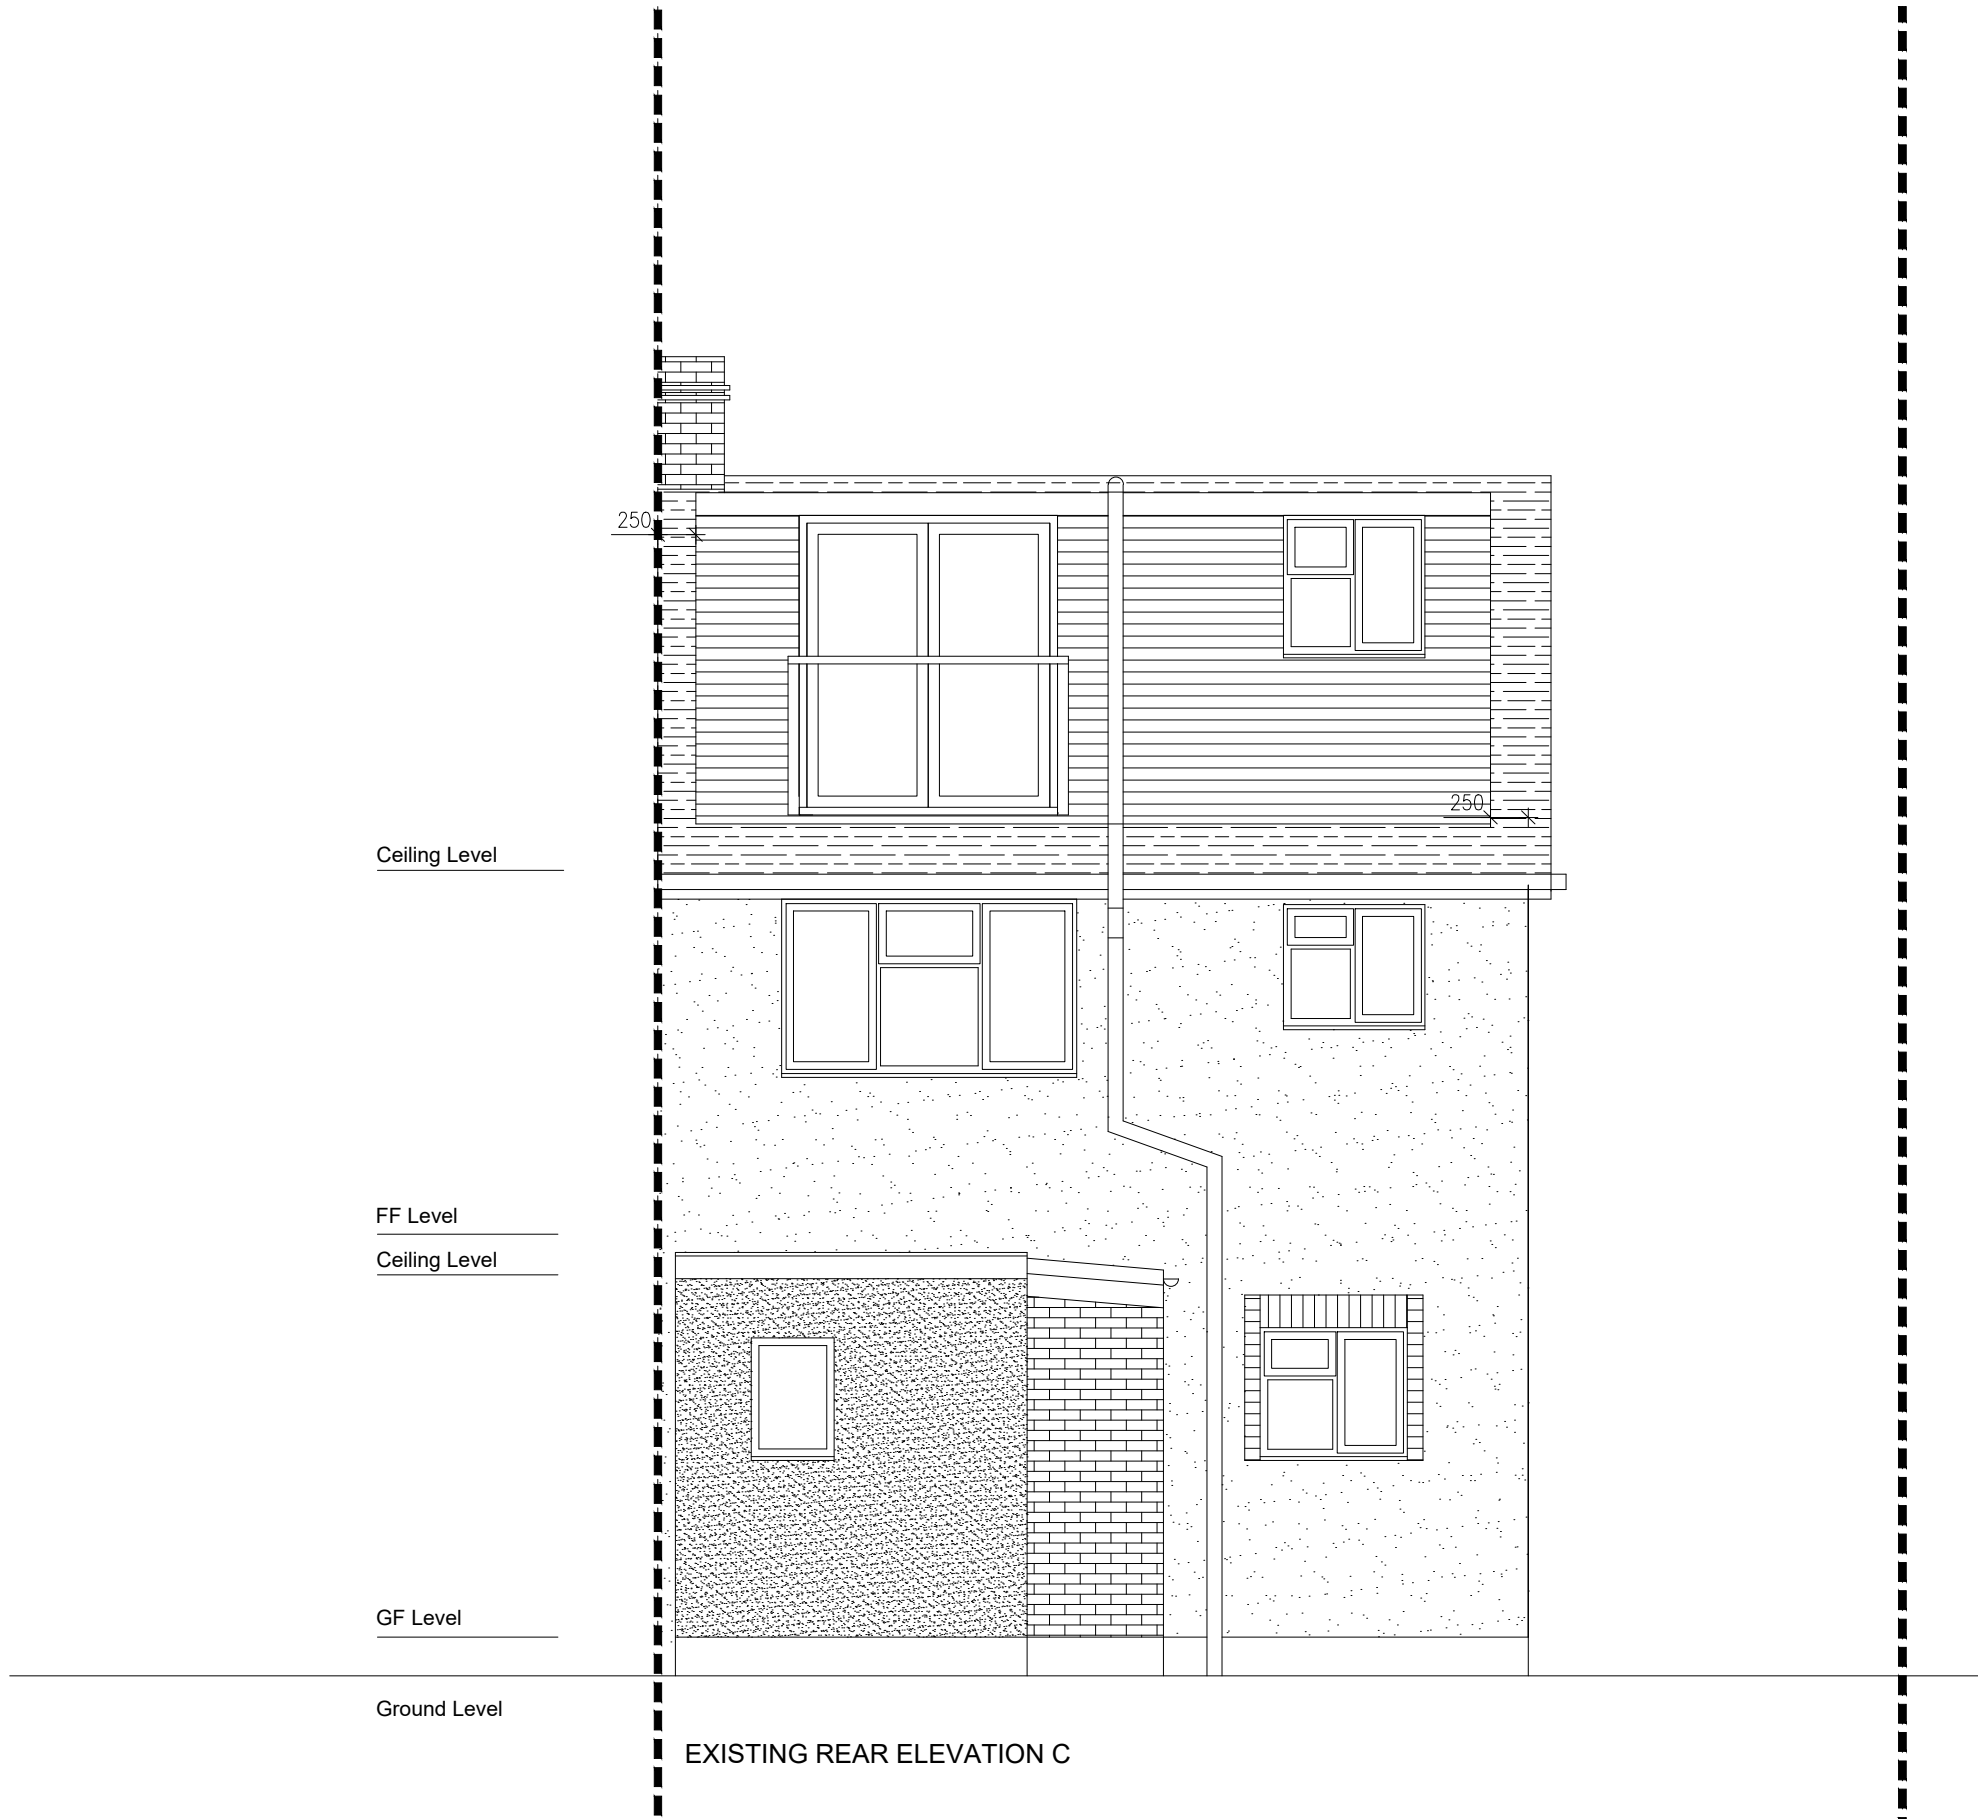


General Notes

© ABAY ARCHITECTURE RIBA

All dimensions and levels to be checked on site and any discrepancies to be reported to the architect before construction.

Written dimensions to be taken in preference to scaled dimensions.

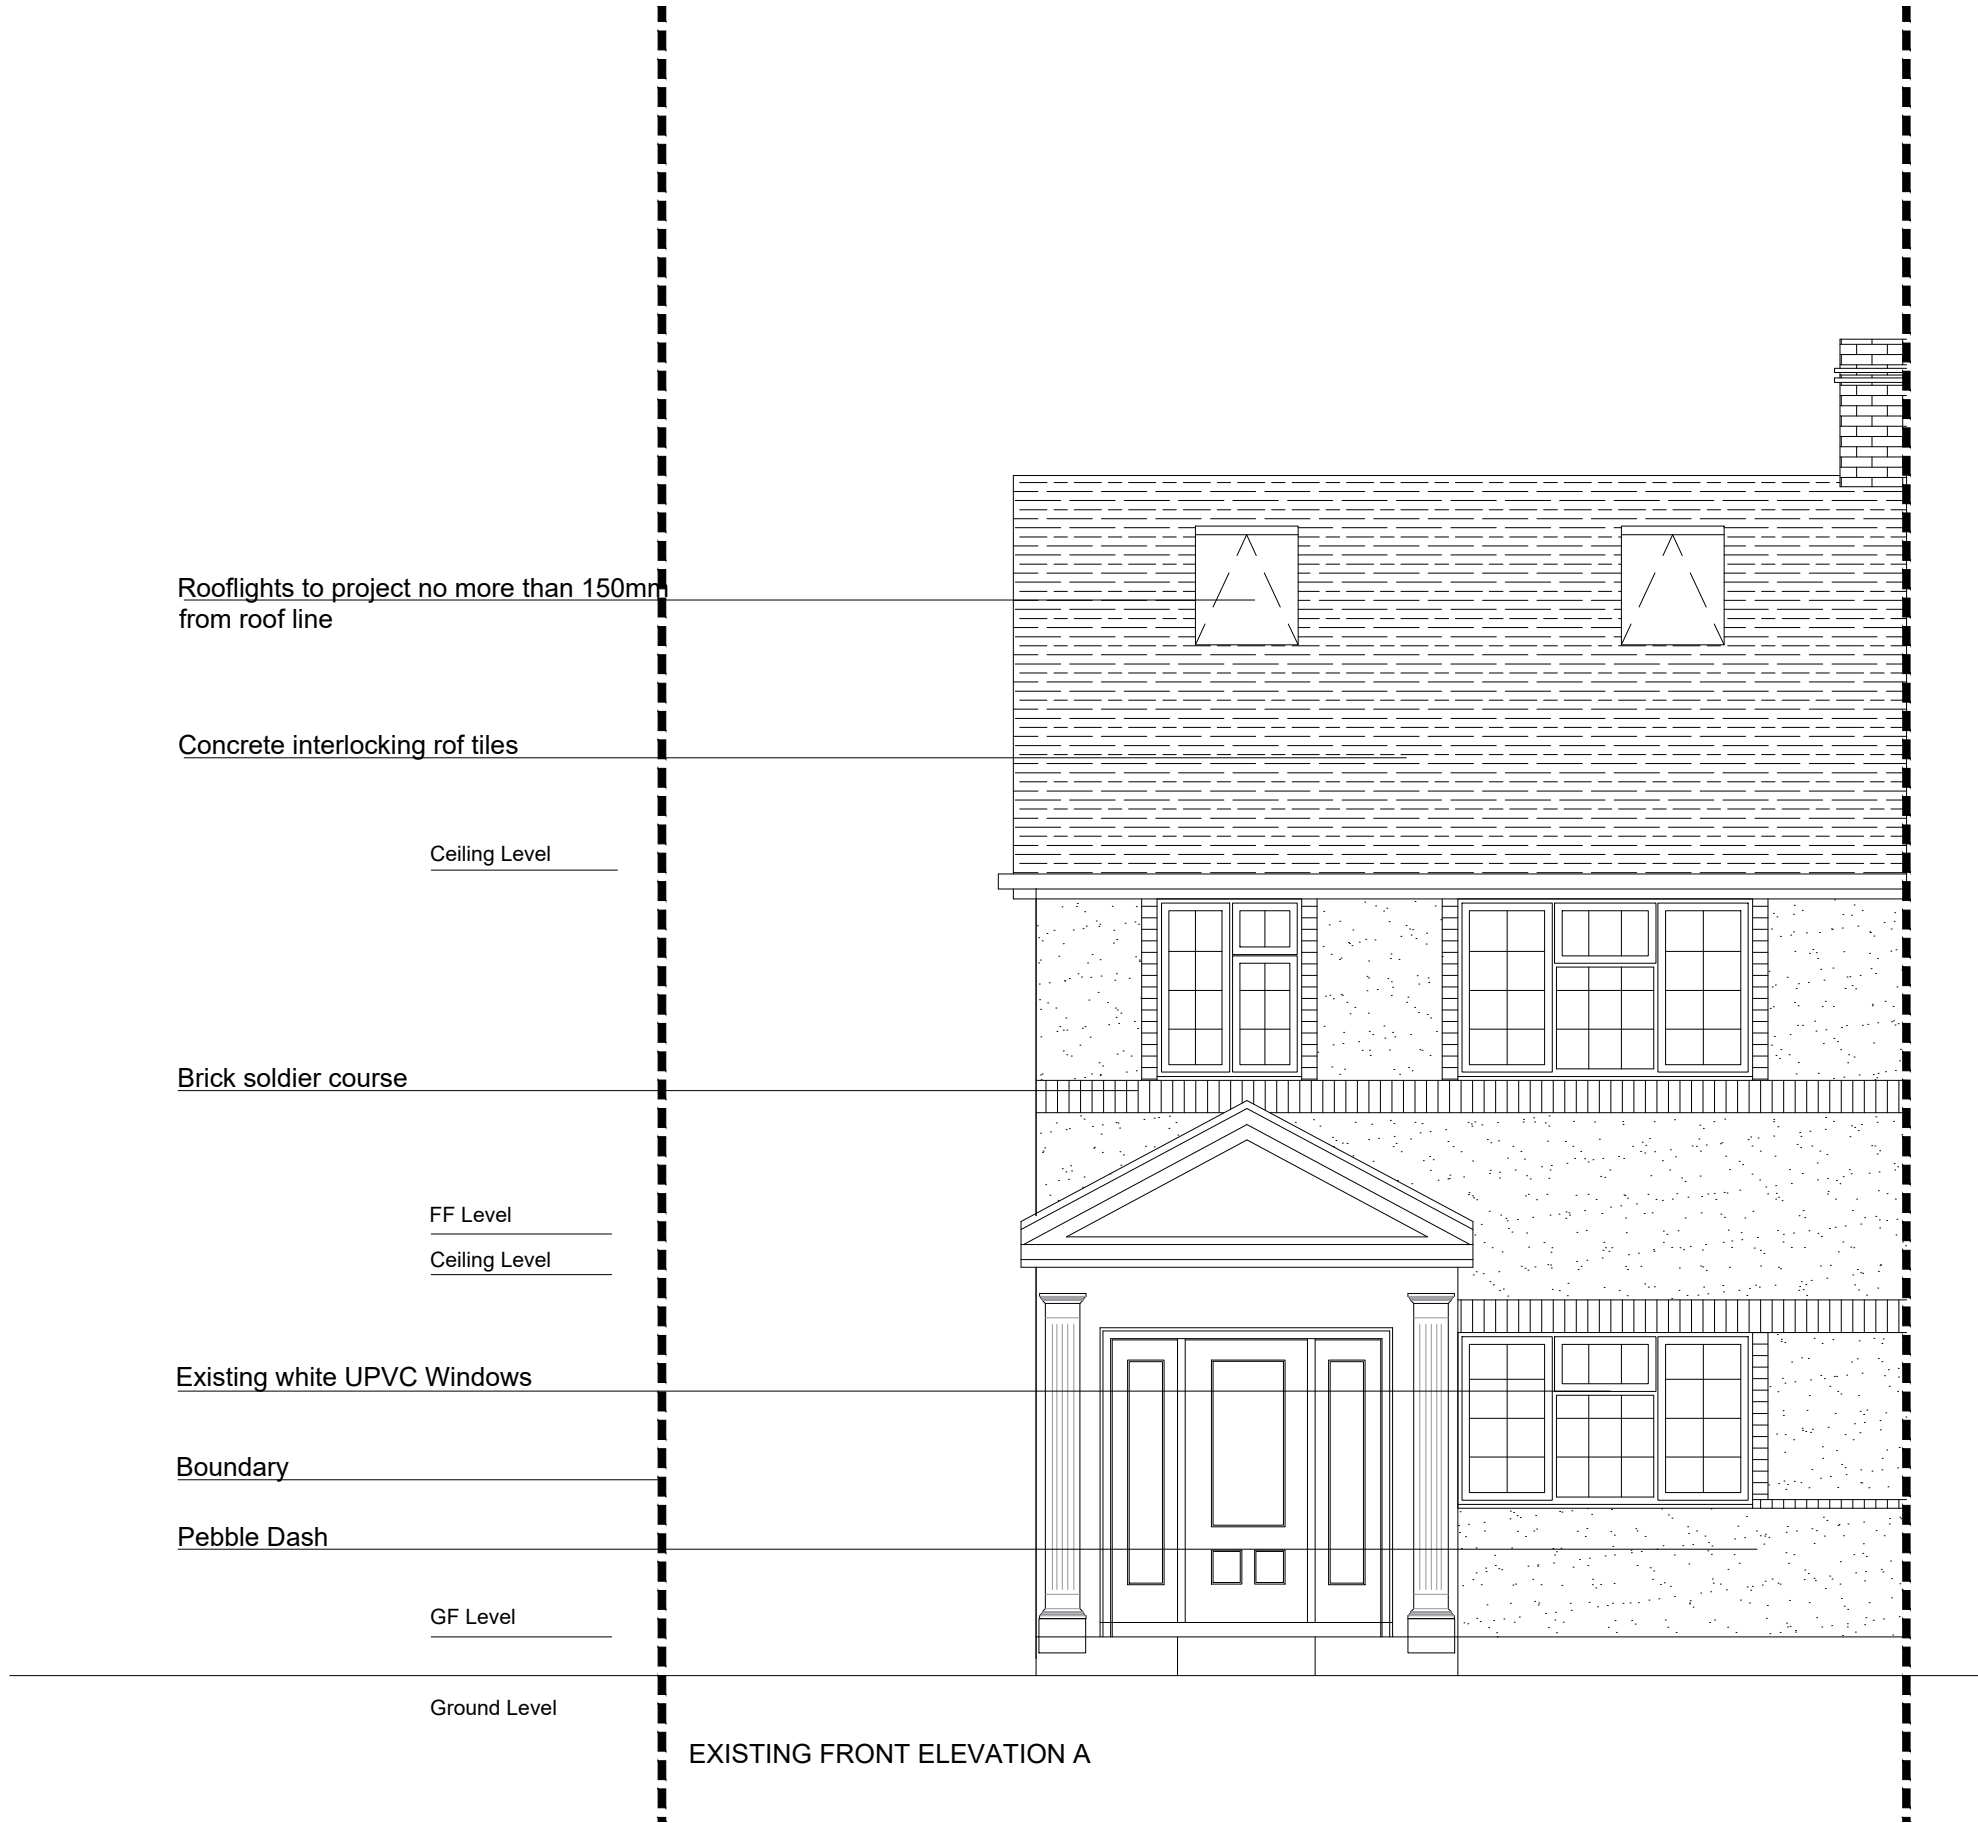

Rev	Date	Amendment
-----	------	-----------

CLIENT

MR. G. GJONI
19 HARRIES ROAD
HAYES
UB4 9DD

PROJECT

PROPOSED

Elevations

DATE
15.04.21

SCALE
1:50 @ A1

DRAWN
NA

REV

DRAWING NUMBER
1223-P-014

Neha Abayawardana RIBA
abay.architecture@yahoo.com

ABAY ARCHITECTURE