



**REV/NOTES:**

Where building to the boundaries the adjacent owner is to be informed under the terms of the Party Wall Act 1996 and its provisions followed. Where building over boundaries the adjacent owner is to be served notice under section 65 of the Town & Country Planning Act 1990.

©This drawing and the works depicted are the copyright of ASB PROPERTY CONSULTANTS LTD and may not be reproduced or amended except by written permission of ASB PROPERTY CONSULTANTS LTD.

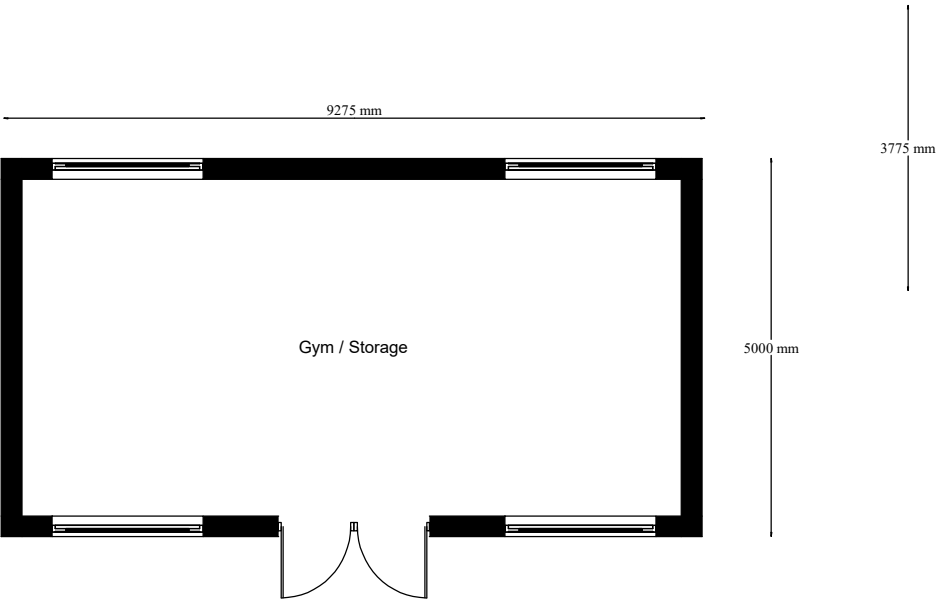

PROPOSED OUTBUILDING LAYOUT  
Scale 1:100

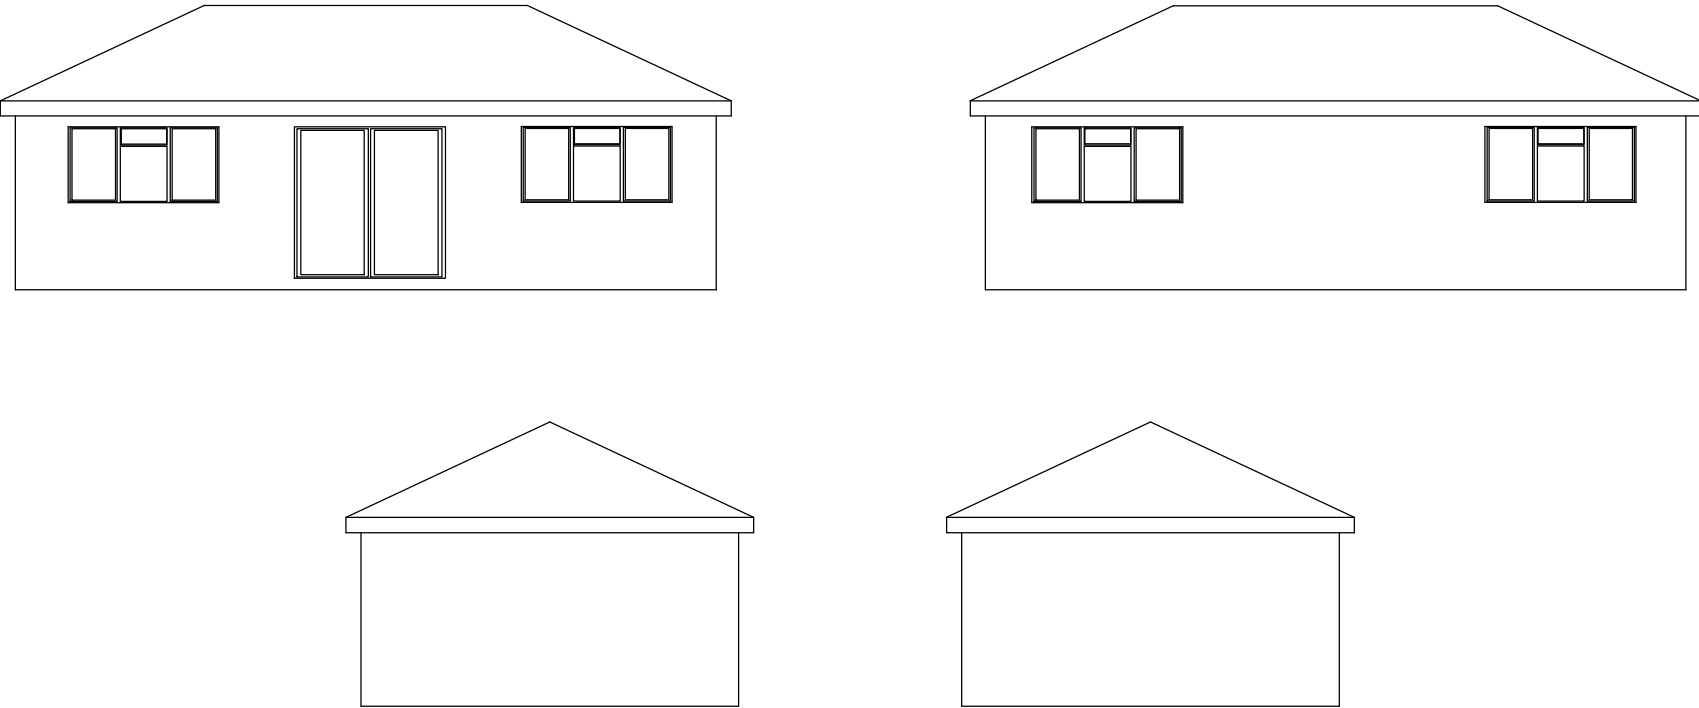

PROPOSED OUTBUILDING ELEVATIONS  
Scale 1:100

|   |                                          |           |                             |
|---|------------------------------------------|-----------|-----------------------------|
| Application:<br><b>COL – Rear outbuilding and loft conversion with hip to gable and rear dormers</b> |                                          |           |                             |
| Client:                                                                                              | Mr Zahid Qazi                            | Date:     | 22 <sup>nd</sup> April 2020 |
| Site:                                                                                                | 24 Sweetcroft Lane,<br>Uxbridge UB10 9LD | Drawn By: | Gurps Benning               |
| Scale:                                                                                               | Refer to Drawing @ A3                    | Dwg.No:   | ASB779 – 05COL              |

**ASB PROPERTY CONSULTANTS LTD**  
*Planning consultants and Surveyors*

Exchange House 494  
Midsummer Boulevard  
Central Milton Keynes Tel : 0121 502 3339 / 07854 351 934  
MK9 2EA Email : asb@gtdesignzLtd.com

Copyright © 2020 ASB PROPERTY CONSULTANTS LTD  
(All rights reserved)