
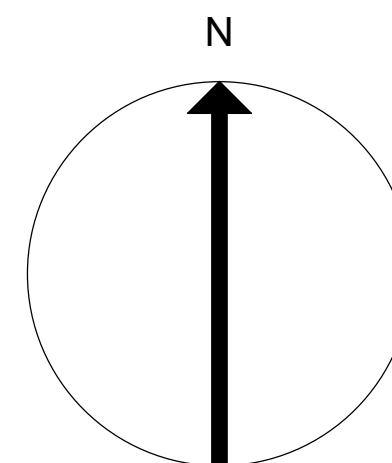


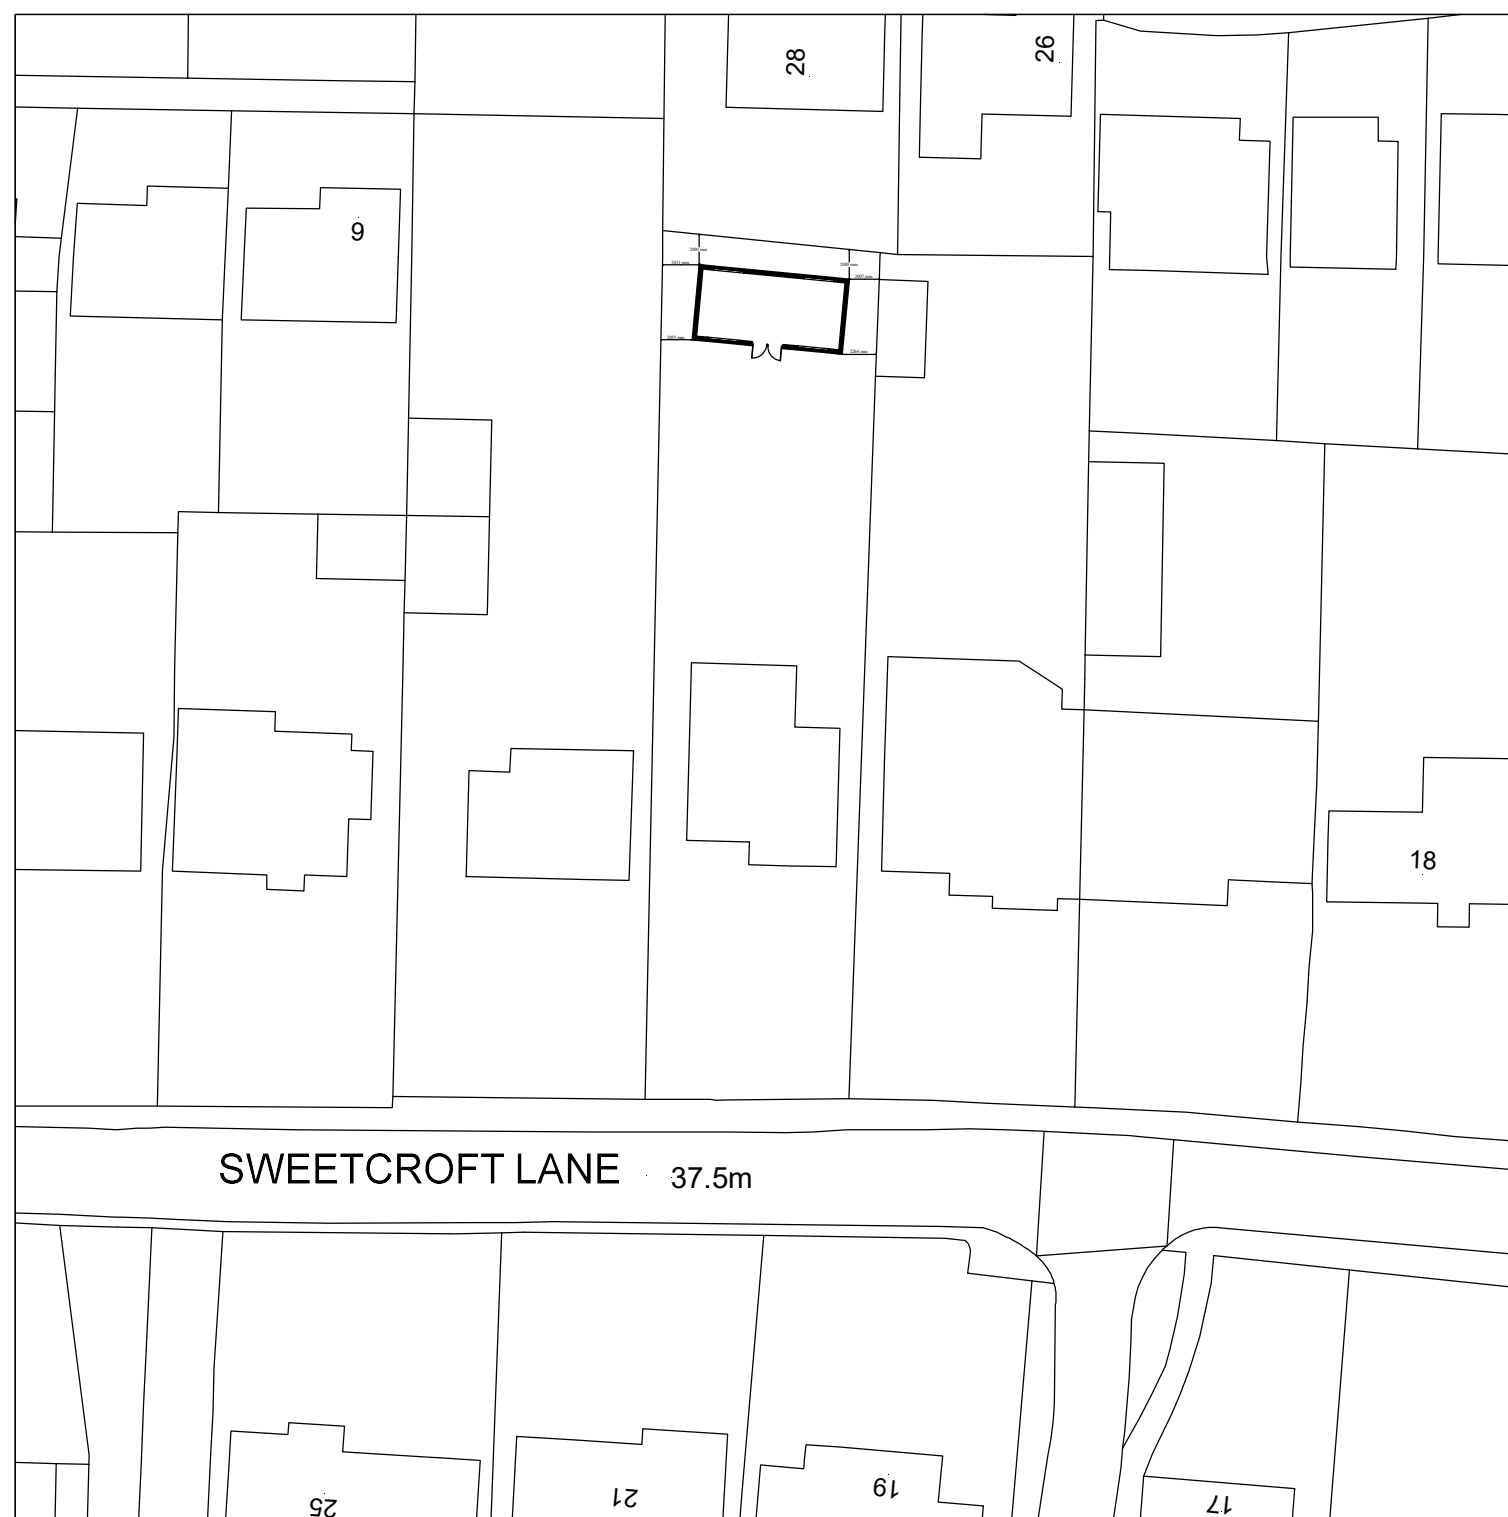

PROPOSED BLOCK PLAN

SCALE 1:500

Application: <u>COL – Rear outbuilding and loft conversion with hip to gable and rear dormers</u>			
Client:	Mr Zahid Qazi	Date:	22 nd April 2020
Site:	24 Sweetcroft Lane, Uxbridge UB10 9LD	Drawn By:	Gurps Benning
Scale:	Refer to Drawing @ A3	Dwg No:	ASB779 – 07COL

ASB PROPERTY CONSULTANTS LTD

Planning consultants and Surveyors

Exchange House 494
Midsummer Boulevard
Central Milton Keynes Tel : 0121 502 3339 / 07854 351 934
MK9 2EA Email : asb@gtdesignzLtd.com

Copyright © 2020 ASB PROPERTY CONSULTANTS LTD
(All rights reserved)