


KEY
= Proposed structure

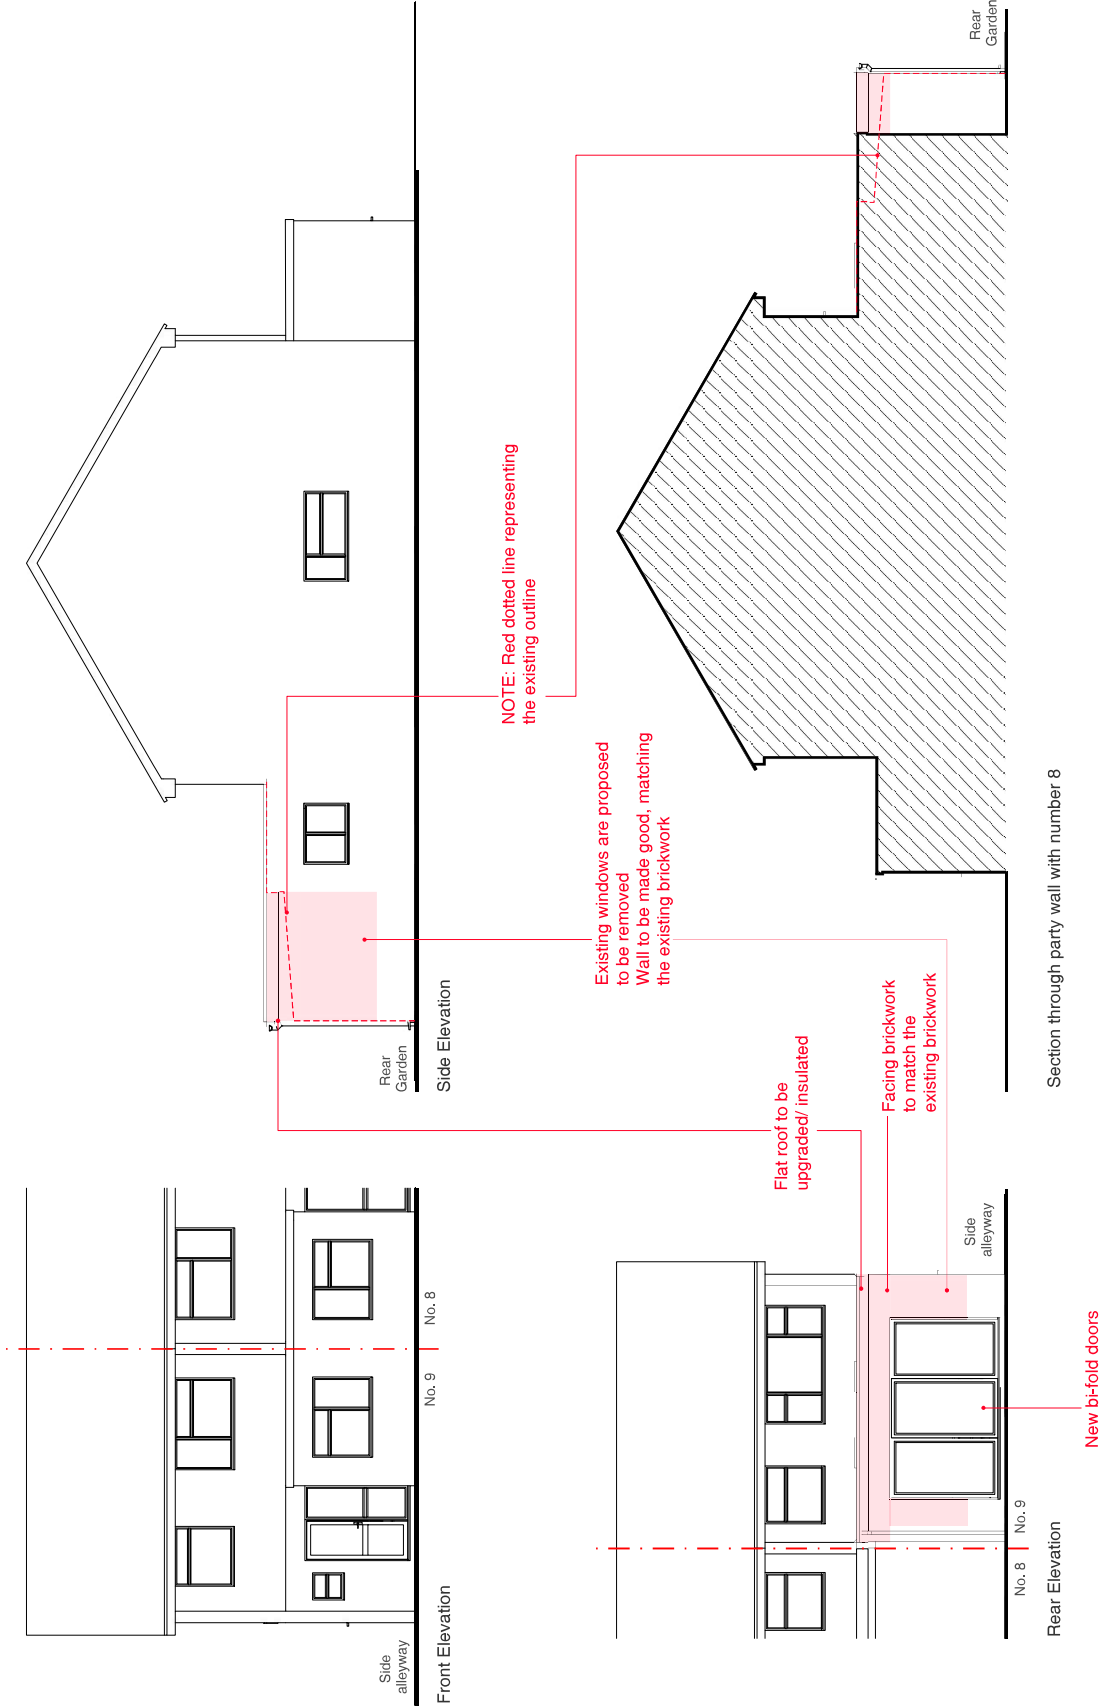

Project no. / Stage /	Drawing no. / Revision
0331- PLA-	72_A
Revision notes:	Drawn by: IR
A- First Issue	

As Proposed
Elevations



Date
January
2022

Client
Jenny + Mark Liddle

Address
9 Kempton Close,
Ickenham, UB10 8RP