


MICHAEL OAKES ARCHITECTS LTD.
Michael Oakes (Director) B.A. Hons Arch, Dip. Arch, Registered Architect
REGISTERED ARCHITECTS, DESIGNERS + ILLUSTRATORS
Telephone: 01895 235089 - E-mail: michaeloakesarchitect@googlemail.com

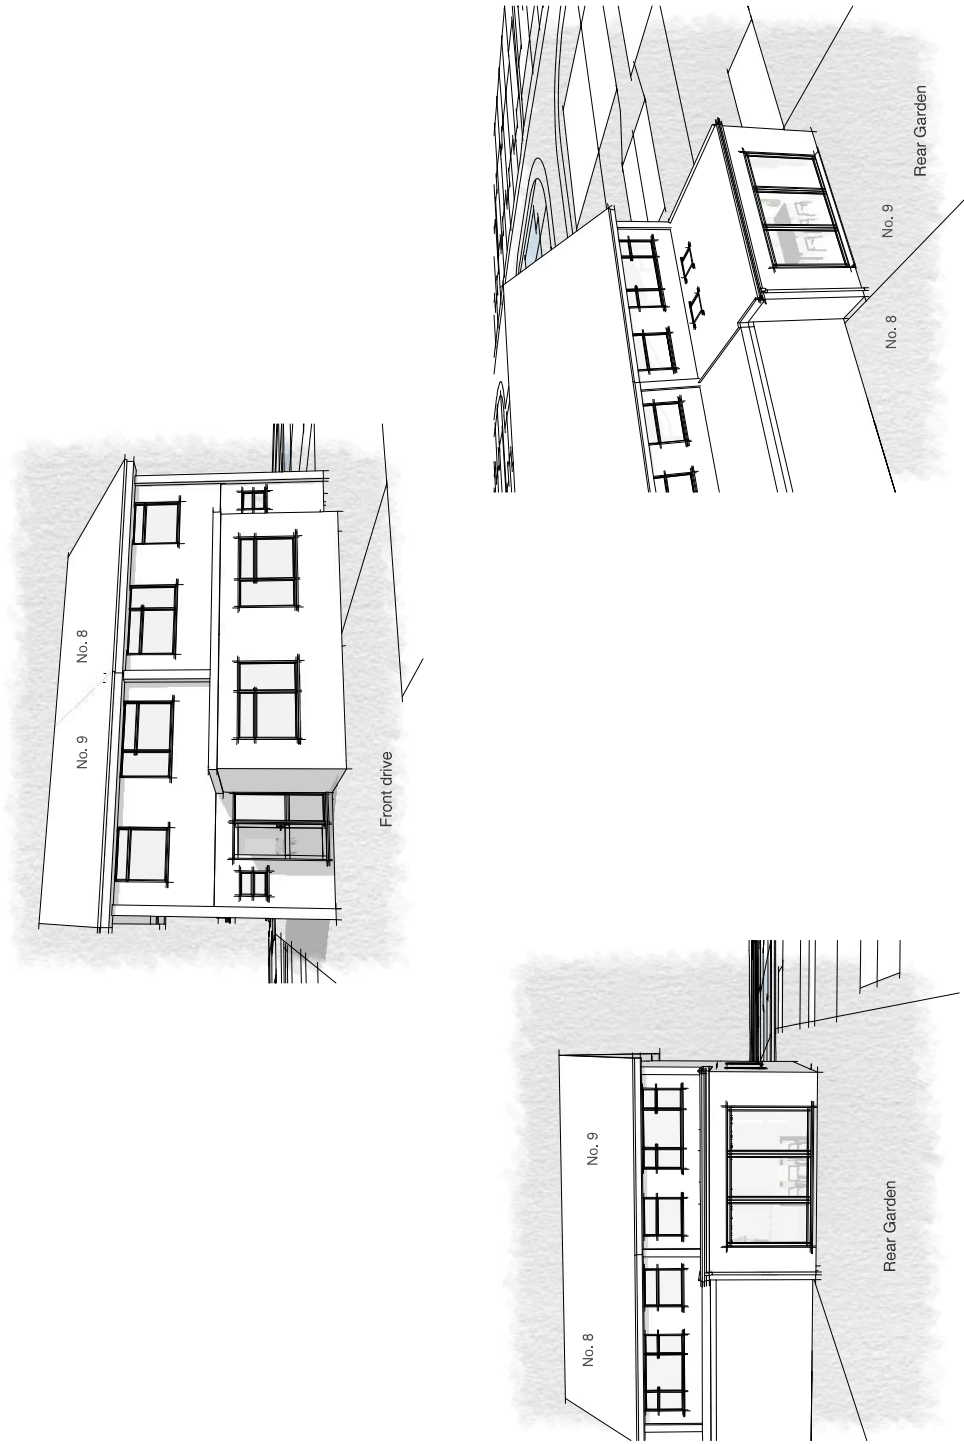

Project no. / Stage / Drawing no. / Revision
0331- PLA- 73_A
Revision notes:
A- First Issue

Drawing Title
As Proposed
3D Views

Address Client Date
9 Kempton Close, Jenny + Mark Liddle January 2022
Ickenham, UB10 8RP