Item A1 A2

Hoarding Signage

Manufacturing Detail › External Sign

Black›
CMYK 0/0/0/100

Green ›
CMYK 0/50/31/0

White ›
CMYK 0/0/0/0

Hoarding Panels 1220mm x 2440mm

Specification › Digitally printed straight to 3mm Aluminium composite panels. Gloss laminate applied to face, fitted to painted plywood white hoarding

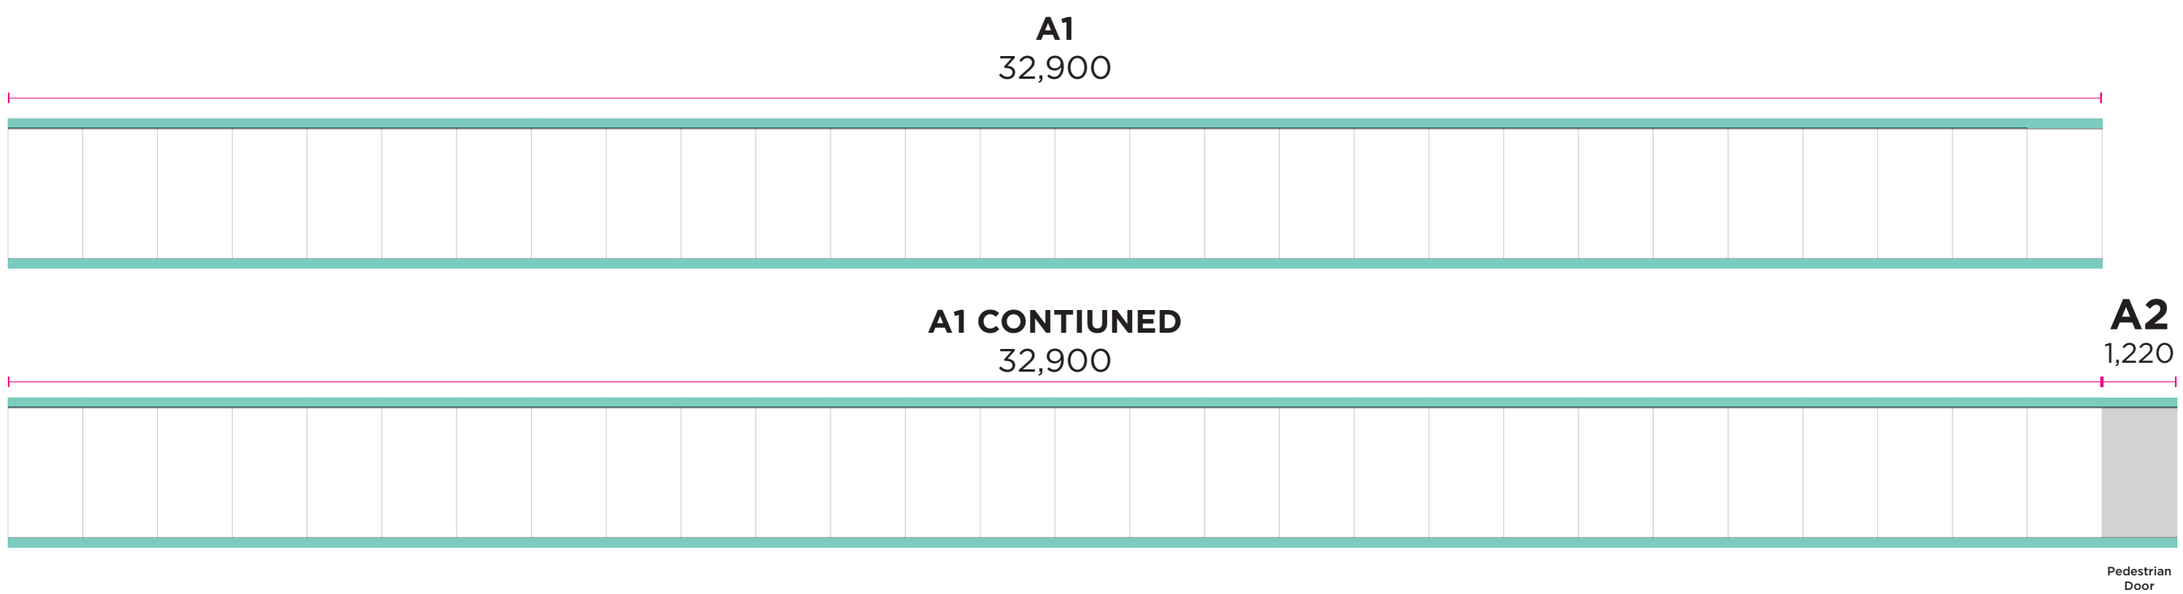

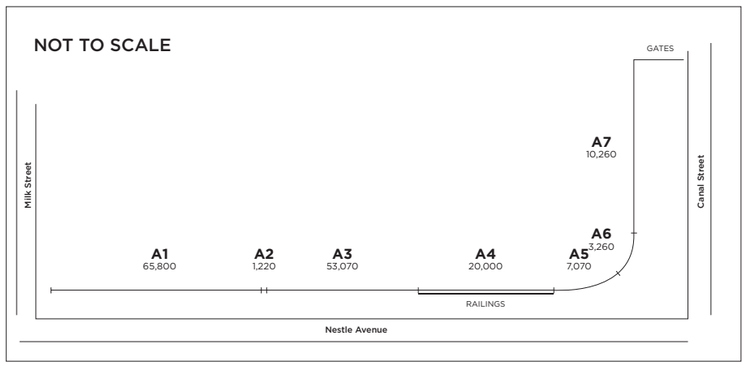

Scale 1:100 @A3

© 2014 SIGNS & DESIGN

The copyright of this drawing and/or design is vested in the designer and **must not** be copied, reproduced or used in any way without their consent › Any dimensions are in millimetres (mm) unless stated otherwise › Scale @ A3

Item A3 A4 A5 A6 A7

Hoarding Signage

Manufacturing Detail › External Sign

Black›
CMYK 0/0/0/100

Green ›
CMYK 0/50/31/0

White ›
CMYK 0/0/0/0

Hoarding Panels 1220mm x 2440mm

Specification › Digitally printed straight to 3mm Aluminium composite panels. Gloss laminate applied to face, fitted to painted plywood white hoarding

Logo Size 2125x475mm

Coming Soon applied over the laminate

Plume Regular Cap h 'A': 176mm

Image Size 4380x2440mm

A3
41,460

Plume Regular Cap h 'A': 140mm

Logo Size 1990x1545mm

A3 CONTIUNED
11,610

A4
20,000

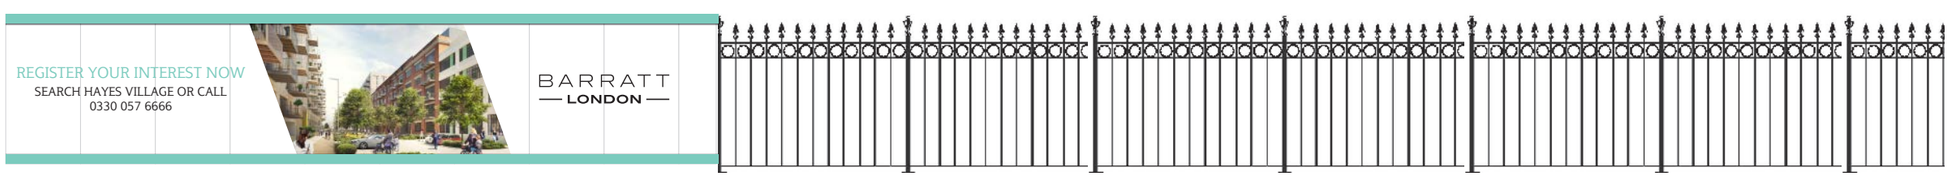

Plume Regular/Bold Cap h 'A': 180mm

A5
7,070

A6
3,260

A7
10,260

Dinot Regular Cap h 'A': 25mm

Logo Size 570x605mm

Dinot Regular Cap h 'A': 89mm

0 1 2 3 4 5 6 7 8 9 10

Scale 1:100 @A3

NOT TO SCALE

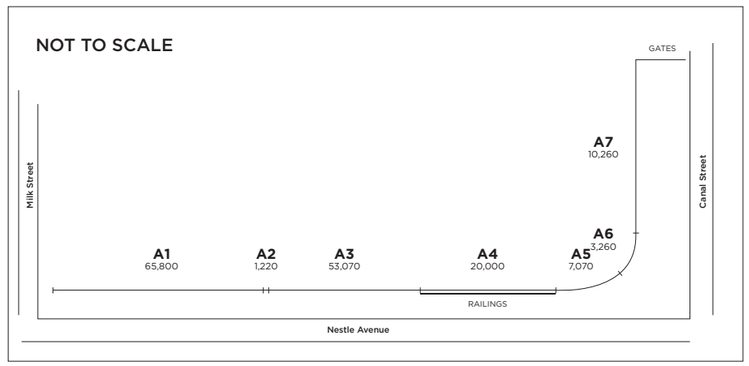

© 2014 SIGNS & DESIGN
The copyright of this drawing and/or design is vested in the designer and **must not** be copied, reproduced or used in any way without their consent › Any dimensions are in millimetres (mm) unless stated otherwise › Scale @ A3

Item B

Hoarding Signage

Manufacturing Detail › External Sign

Red ›
CMYK 0/0/0/100

White ›
CMYK 0/0/0/0

Hoarding Sign 1220mm x 610mm

Specification › aluminium Panel with digitally printed vinyl graphic applied.

Qty › 30 In total spread out approximately every 10 metres

Logo Size 800mmx180mm

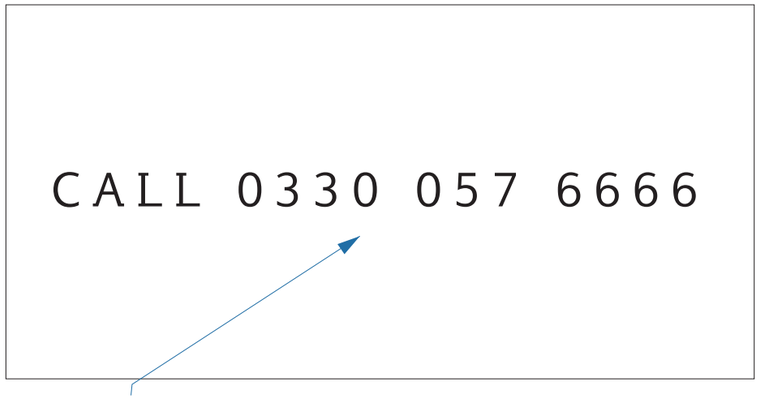

Plume Regular Cap h 'C': 55mm

Plume Regular Cap h 'S': 50mm

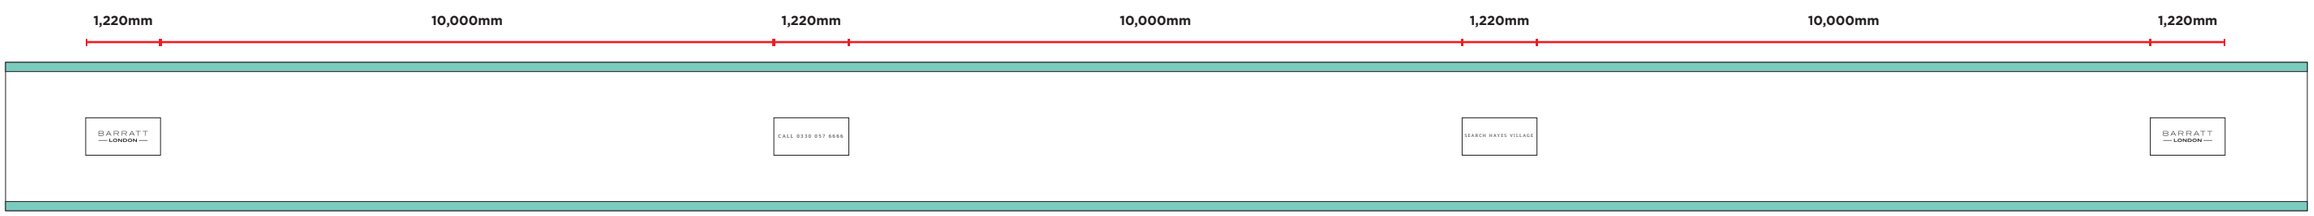

This is an example section of hoarding, with the signage spaced out step and repeat accross the run (signage panels spaced every 10 metres)

0 1 2 3 4

Scale 1:10 @A3

© 2014 SIGNS & DESIGN

The copyright of this drawing and/or design is vested in the designer and **must not** be copied, reproduced or used in any way without their consent › Any dimensions are in millimetres (mm) unless stated otherwise › Scale @ A3

Item C

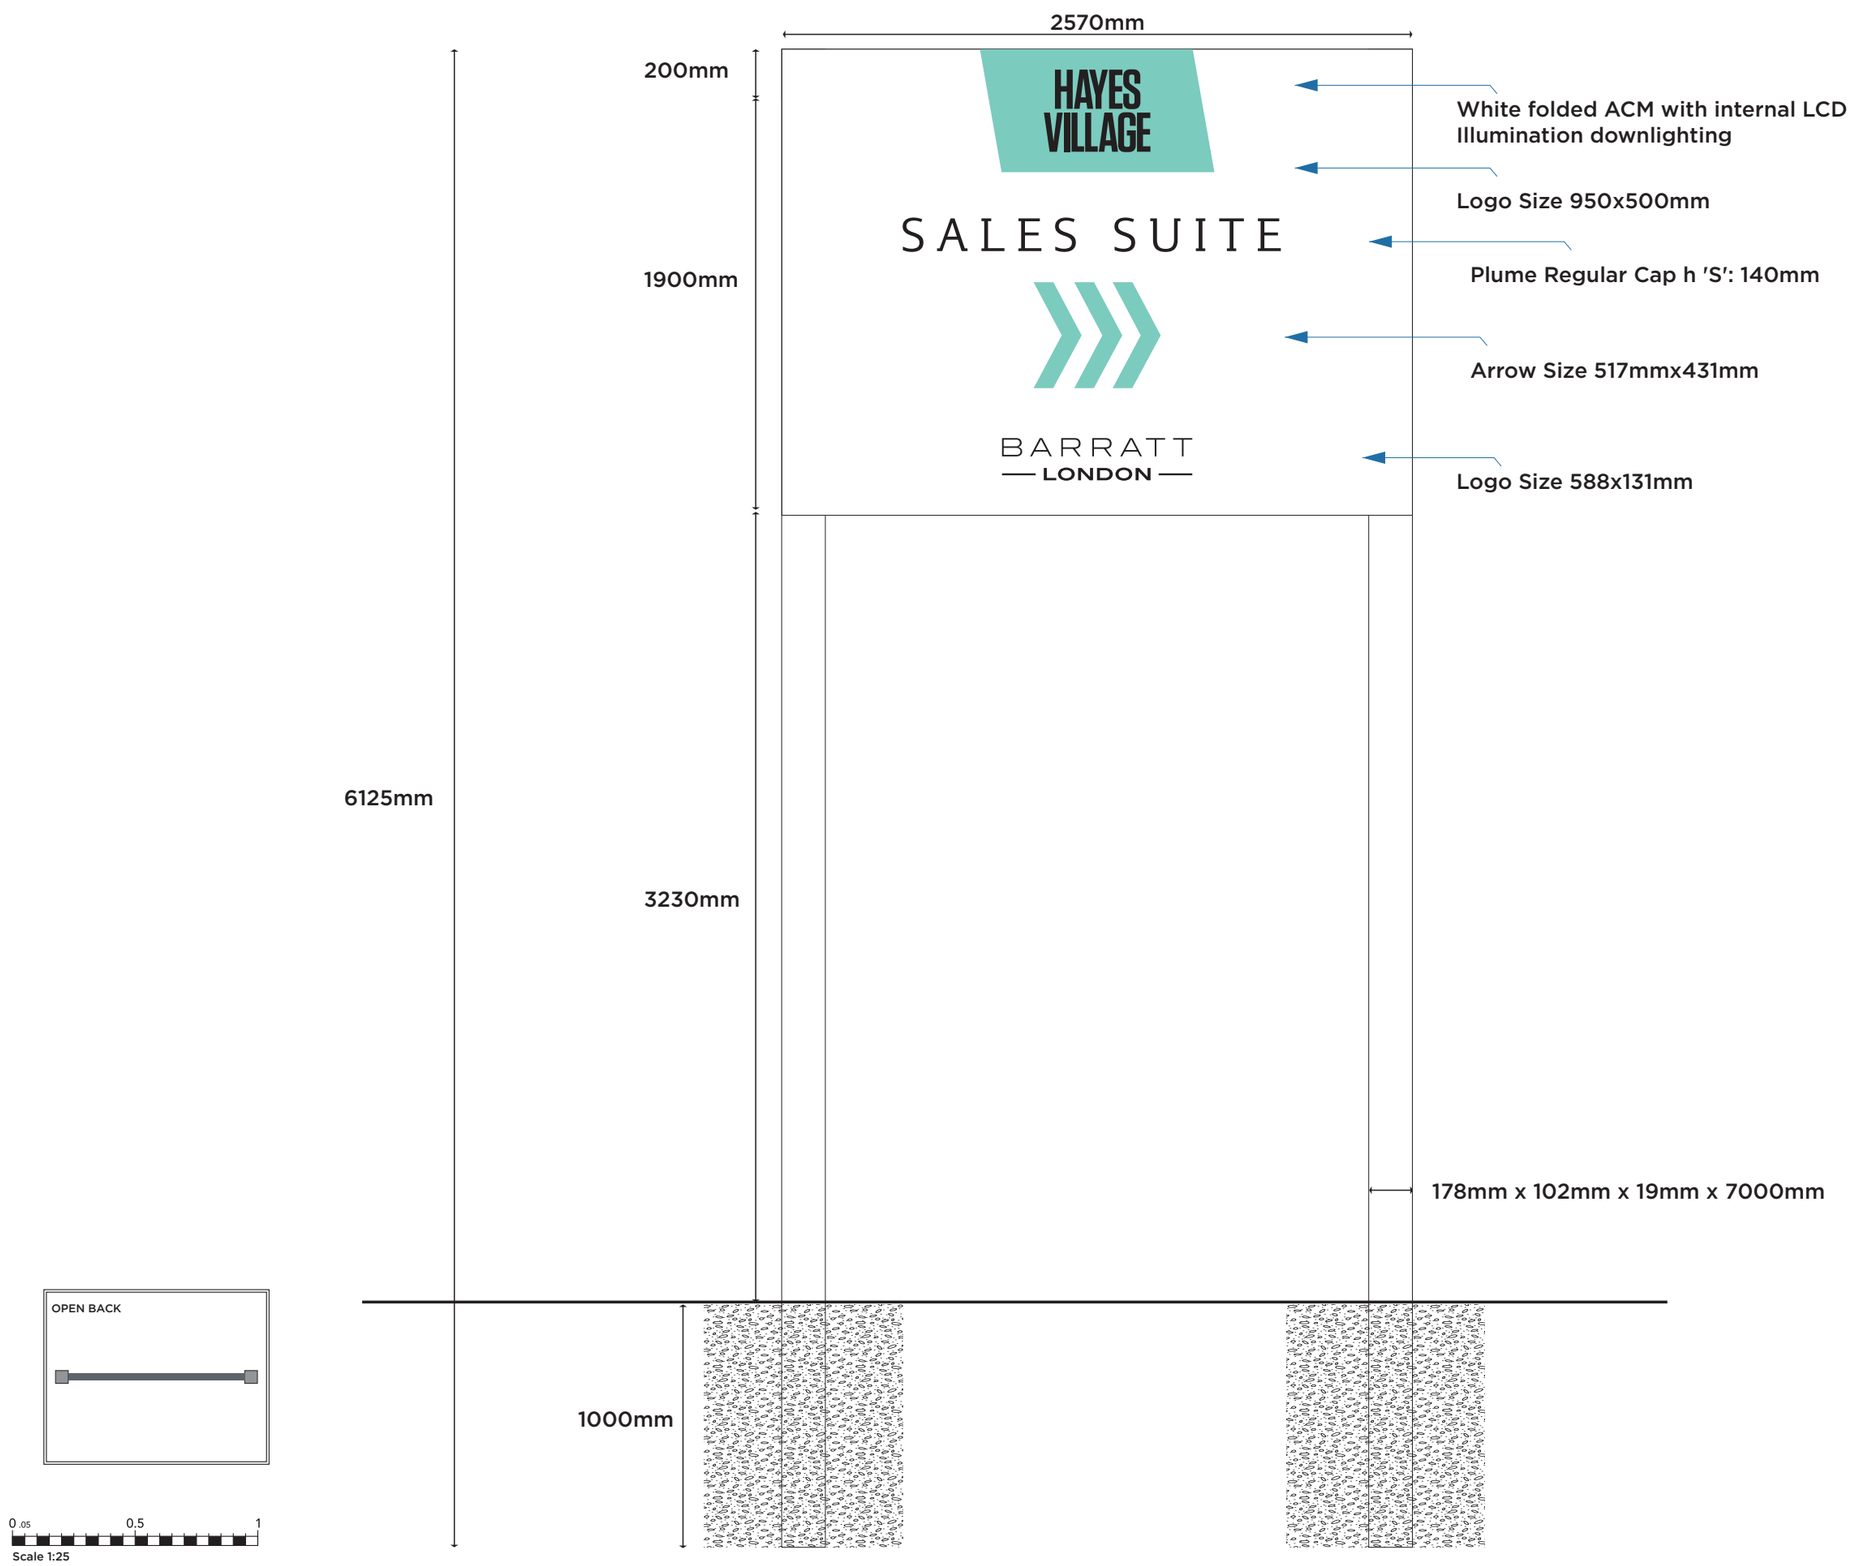

Manufacturing Detail › External Sign

Grey › CMYK 0/0/0/100

Green › CMYK 0/50/31/0

White › CMYK 0/0/0/0

C Main Sign 2570mm x 1900mm

Specification › Digitally print applied to folded 3mm Aluminium composite panel. Gloss laminate applied to face.

Fixed Method › Internal timber frame

Qty › 1

C Steel Beams 178mm x 102mm x 19mm x 6125mm

Specification › Long steels and clad in white ACM

Qty › 2

© 2014 SIGNS & DESIGN

The copyright of this drawing and/or design is vested in the designer and **must not** be copied, reproduced or used in any way without their consent › Any dimensions are in millimetres (mm) unless stated otherwise › Scale @ A3

Item D

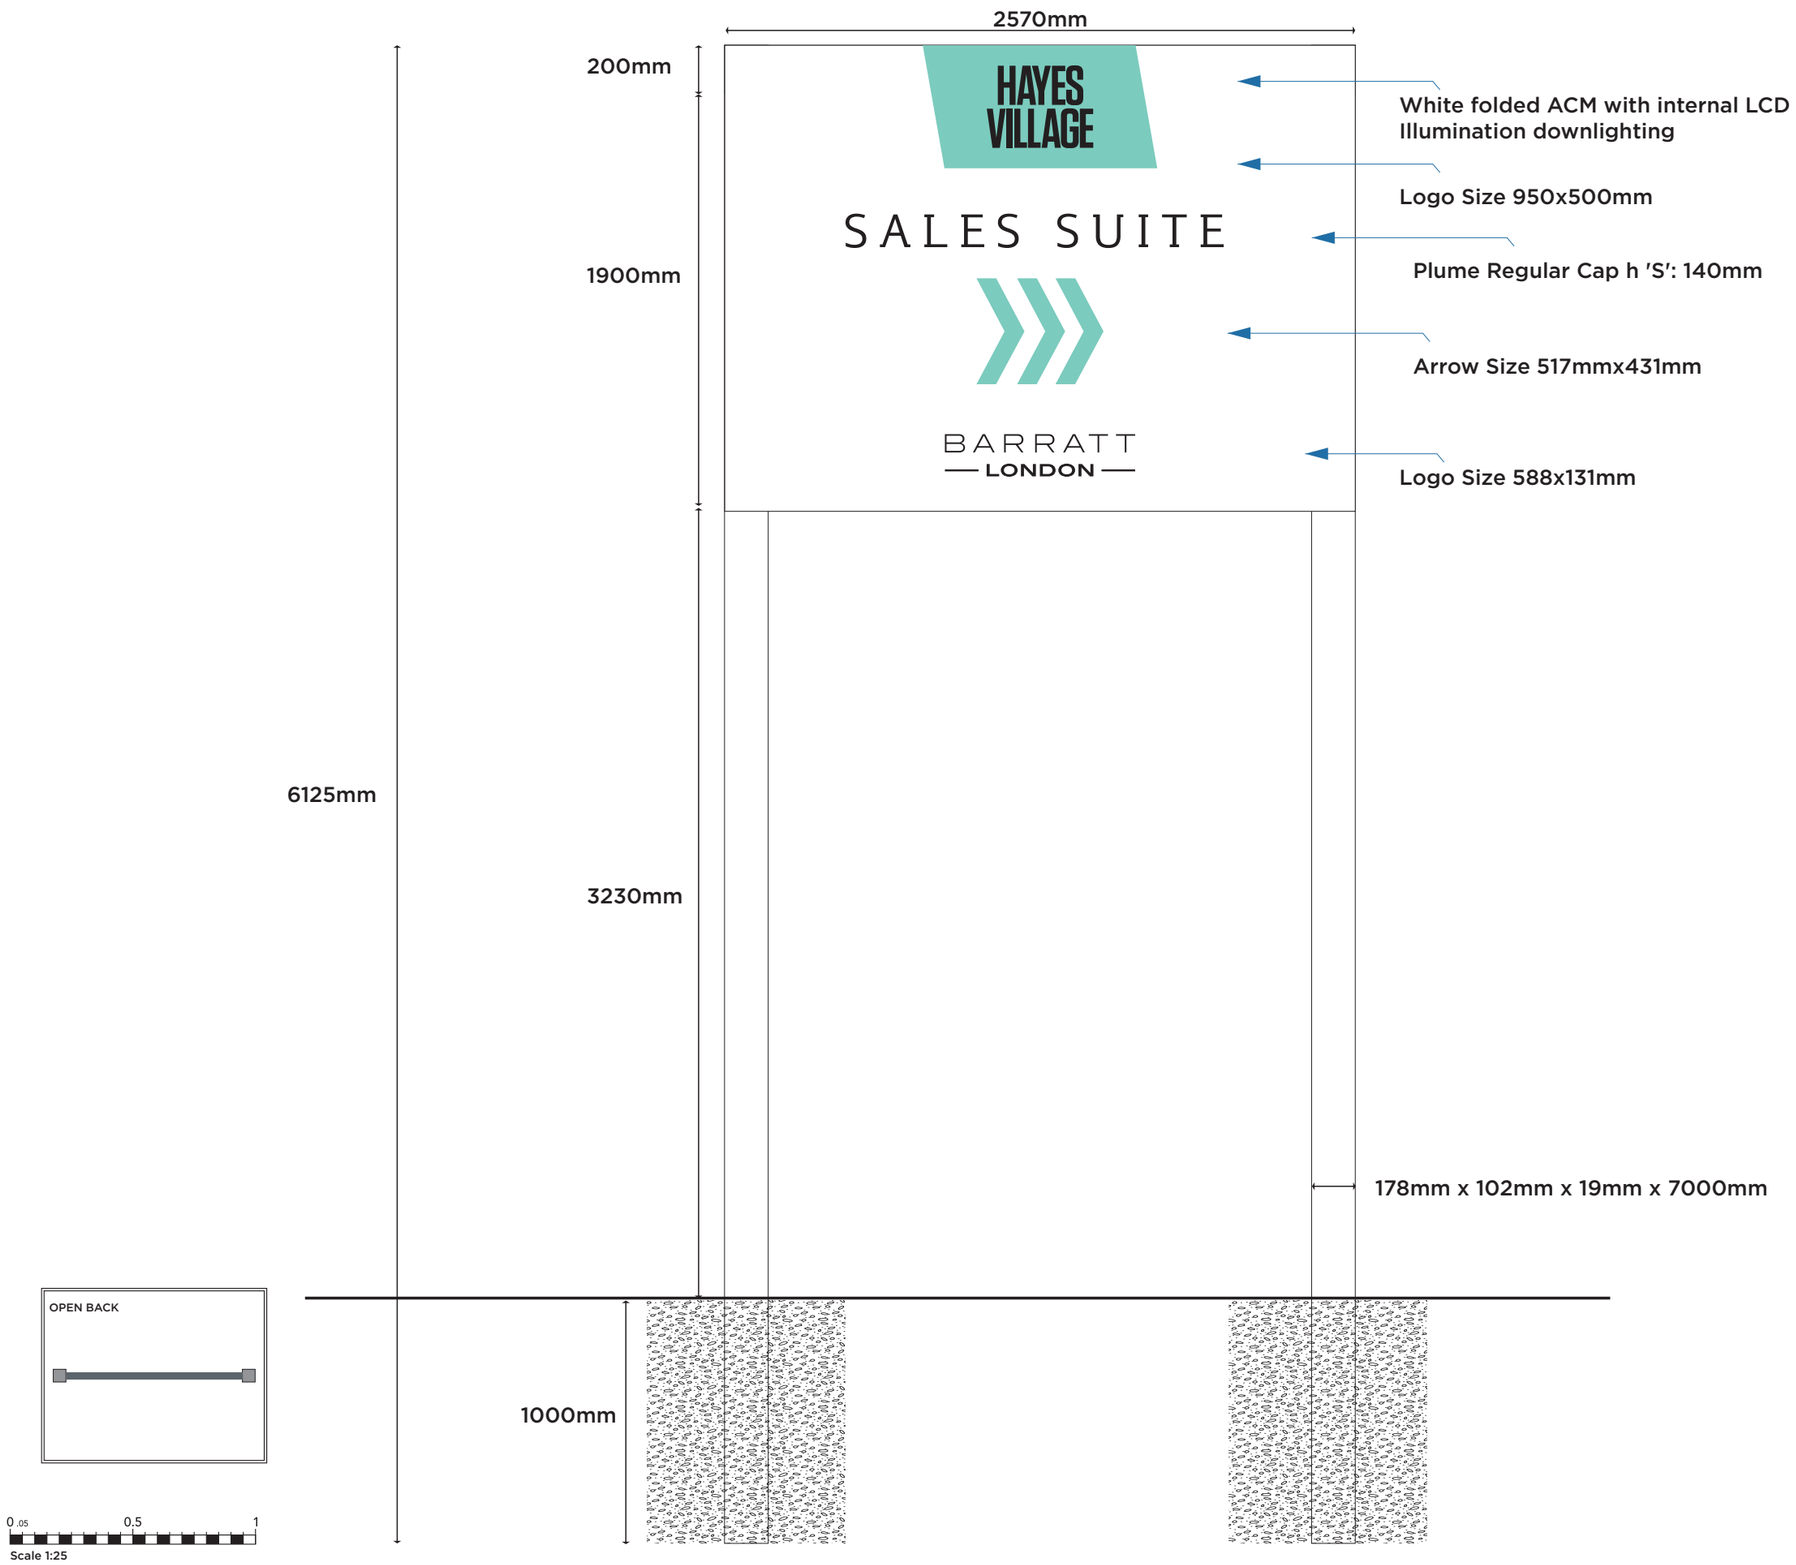

Manufacturing Detail › External Sign

Grey › CMYK 0/0/0/100

Green › CMYK 0/50/31/0

White › CMYK 0/0/0/0

D Main Sign 2570mm x 1900mm

Specification › Digitally print applied to folded 3mm Aluminium composite panel. Gloss laminate applied to face.

Fixed Method › Internal timber frame

Qty › 1

D Steel Beams 178mm x 102mm x 19mm x 6125mm

Specification › Long steels and clad in white ACM

Qty › 2

© 2014 SIGNS & DESIGN

The copyright of this drawing and/or design is vested in the designer and **must not** be copied, reproduced or used in any way without their consent › Any dimensions are in millimetres (mm) unless stated otherwise › Scale @ A3

Item E

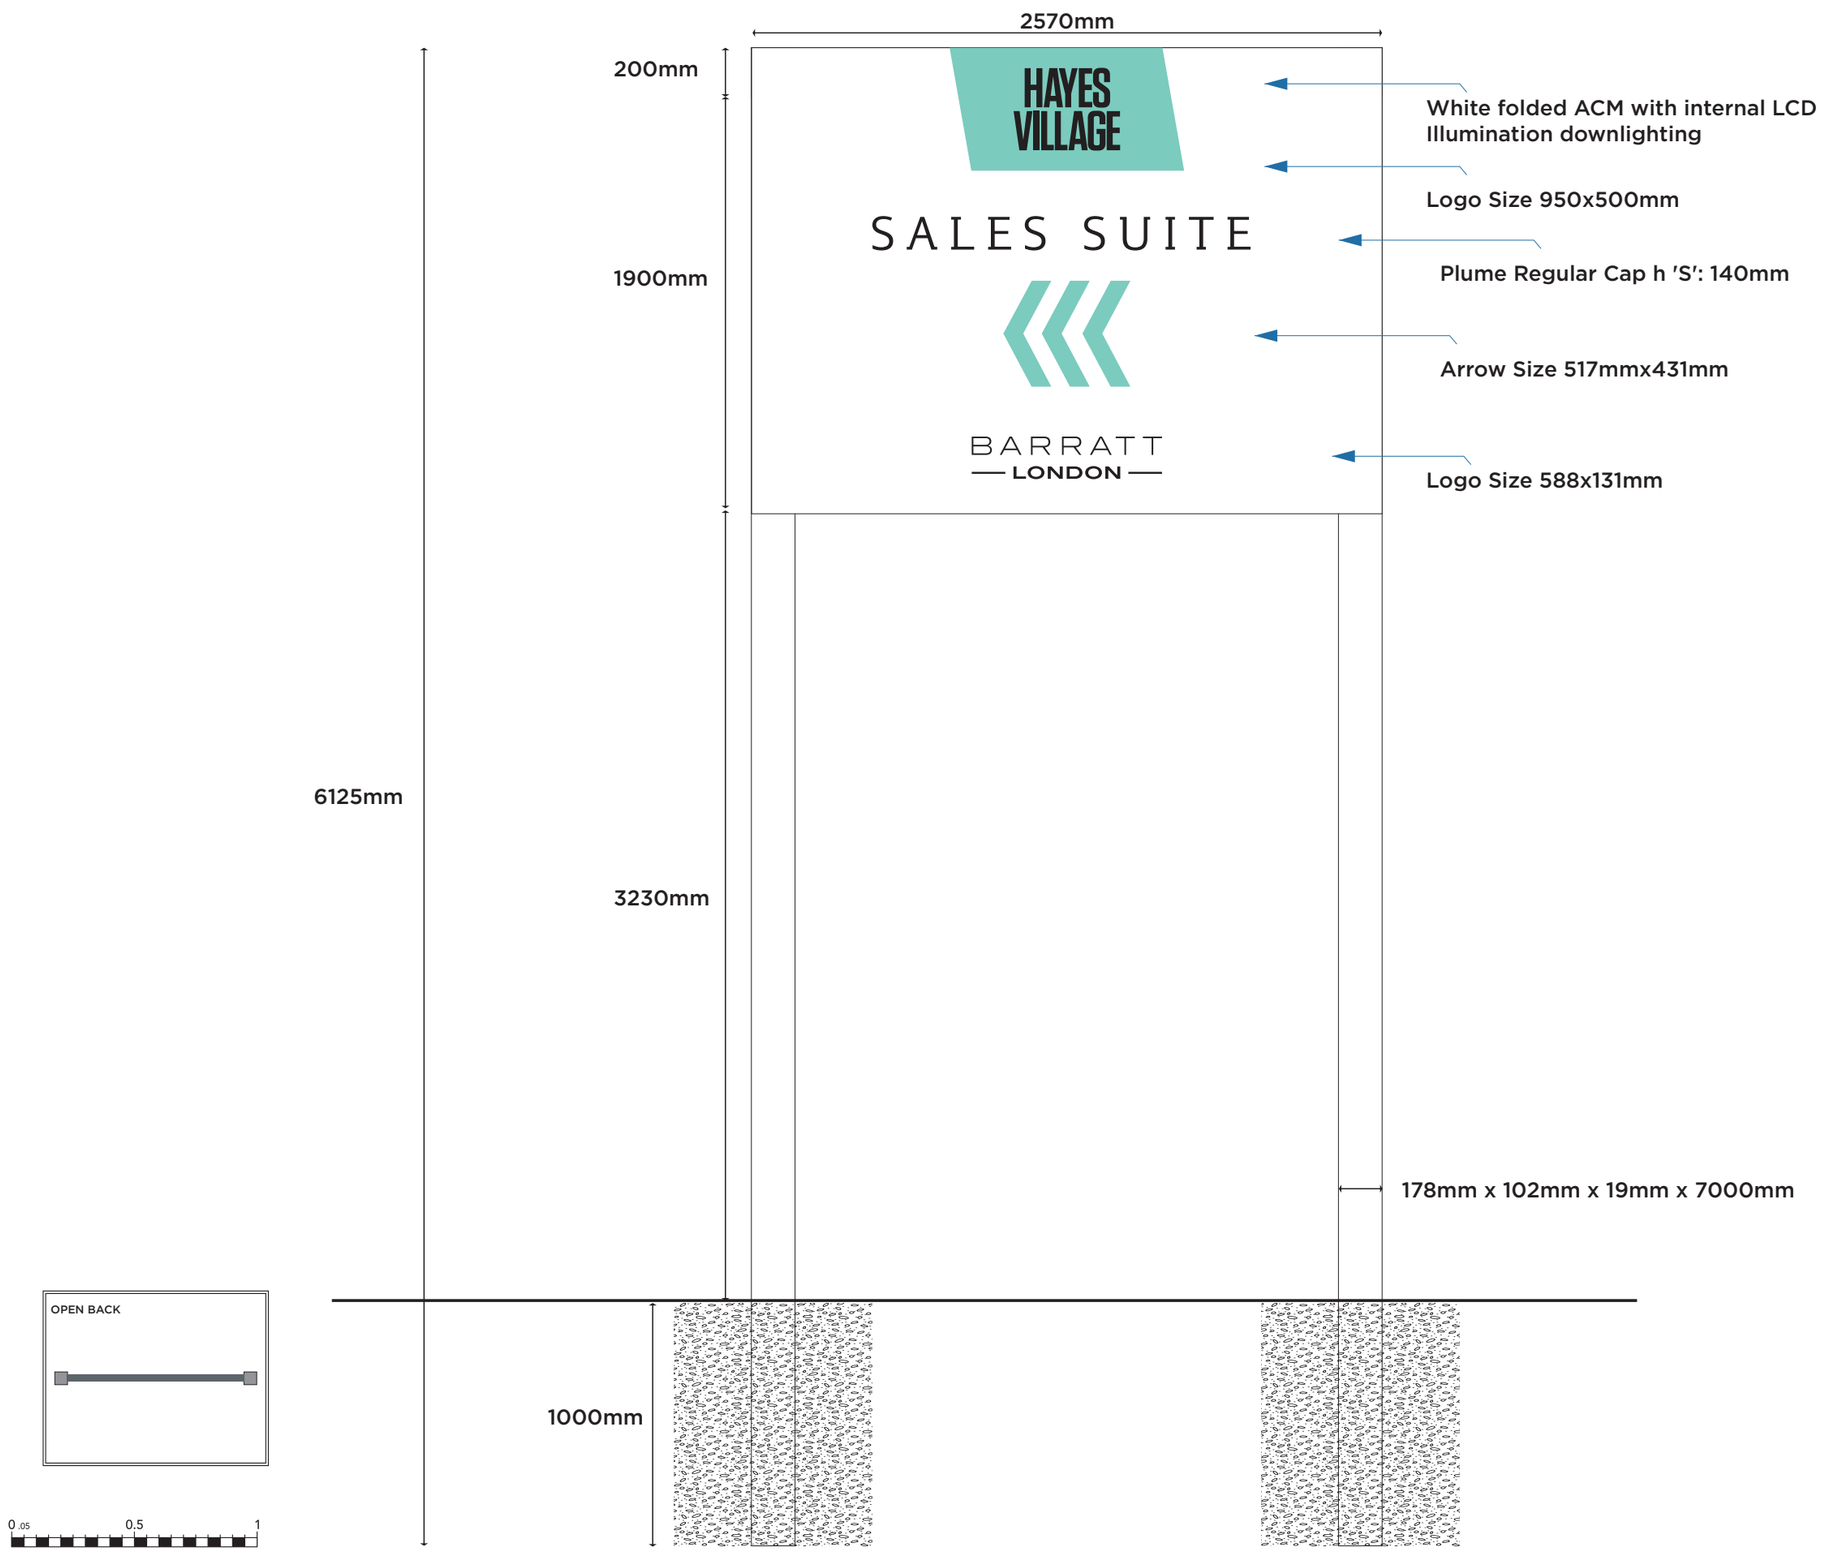

Manufacturing Detail › External Sign

Grey › CMYK 0/0/0/100

Green › CMYK 0/50/31/0

White › CMYK 0/0/0/0

E Main Sign 2570mm x 1900mm

Specification › Digitally print applied to folded 3mm Aluminium composite panel. Gloss laminate applied to face.

Fixed Method › Internal timber frame

Qty › 1

E Steel Beams 178mm x 102mm x 19mm x 6125mm

Specification › Long steels and clad in white ACM

Qty › 2

© 2014 SIGNS & DESIGN

The copyright of this drawing and/or design is vested in the designer and **must not** be copied, reproduced or used in any way without their consent › Any dimensions are in millimetres (mm) unless stated otherwise › Scale @ A3

Item G
Flags

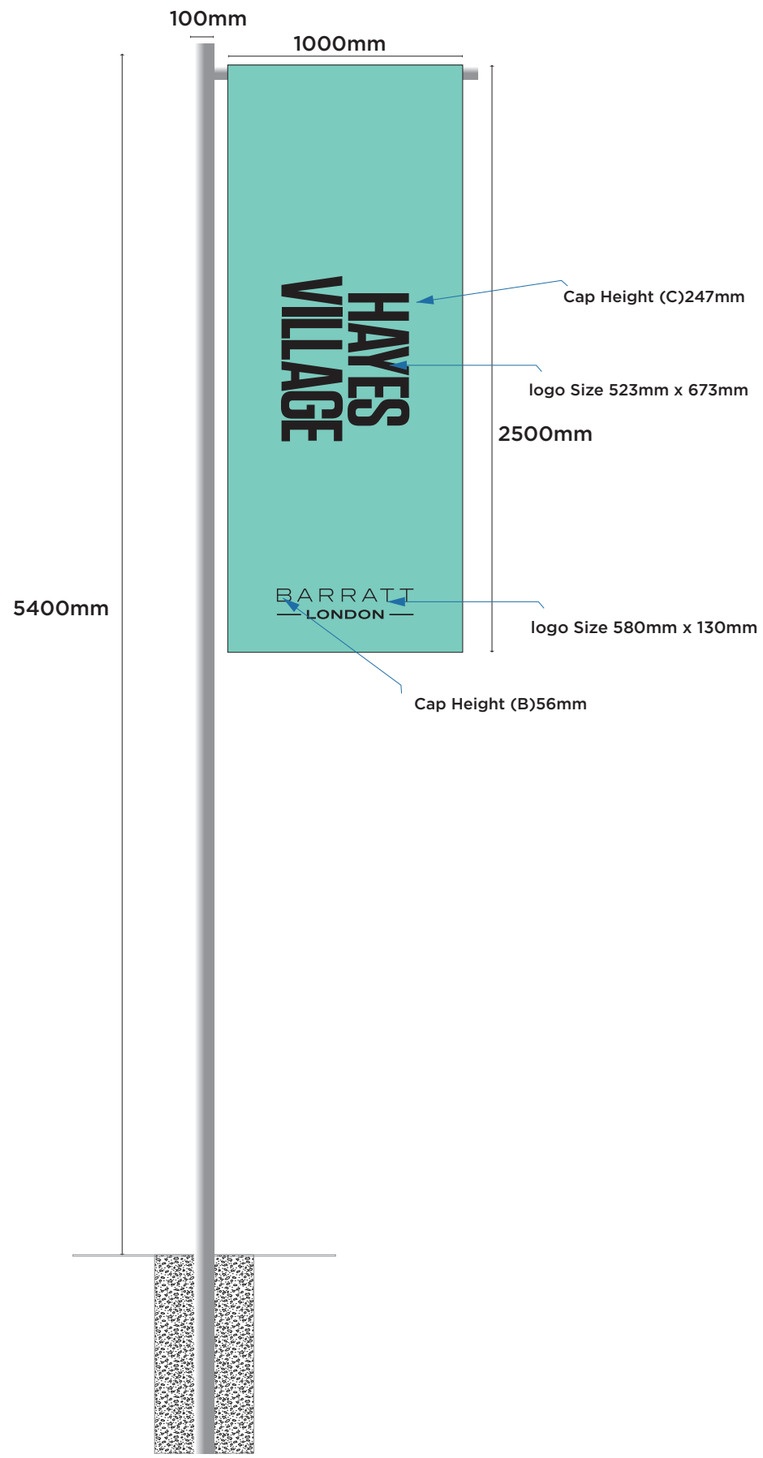

Manufacturing Detail › External Flag

Grey ›
CMYK 0/0/0/100

Green ›
CMYK 0/50/31/0

White ›
CMYK 0/0/0/0

Flag 1000mm x 2500mm

Specification › Digital print applied to fabric banner, mounted on a rotating banner arm.

Qty › 9

Flag Pole 100mm x 6000mm

Specification › Standard flag poles are 6m white aluminium poles complete with weights.

Qty › 9

Flags are shown on the site plan sketch with a G

0 .05 0.5 1

© 2014 SIGNS & DESIGN
The copyright of this drawing and/or design is vested in the designer and **must not** be copied, reproduced or used in any way without their consent › Any dimensions are in millimetres (mm) unless stated otherwise › Scale @ A3

Item H

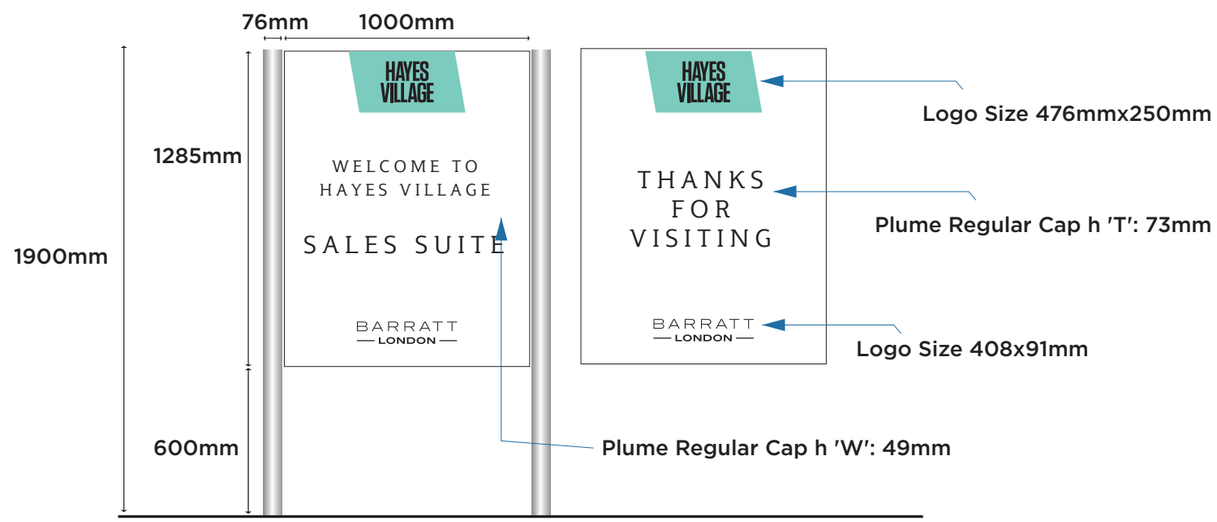

Manufacturing Detail › External Sign

Grey ›
CMYK 0/0/0/100

Green ›
CMYK 0/50/31/0

White ›
CMYK 0/0/0/0

H Double Sided Main Sign 1000mm x 1285mm

Specification › Digitally print applied to folded 3mm Aluminium composite panel. Gloss laminate applied to face.

Fixed Method › Internal timber frame

Qty › 1

H Post 76 Diameter 1.9m Long

Specification › Aluminium powder coated Sparkling Silver

Qty › 2

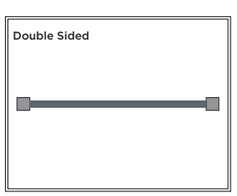

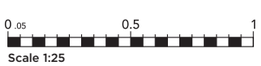

© 2014 SIGNS & DESIGN
The copyright of this drawing and/or design is vested in the designer and **must not** be copied, reproduced or used in any way without their consent › Any dimensions are in millimetres (mm) unless stated otherwise › Scale @ A3

Item I

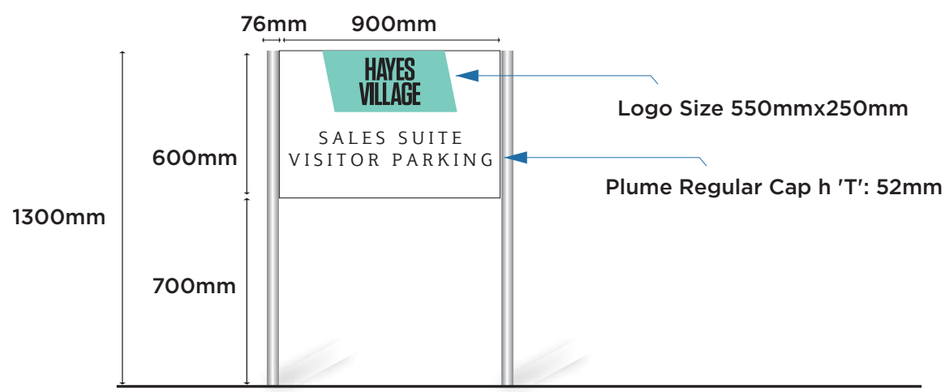

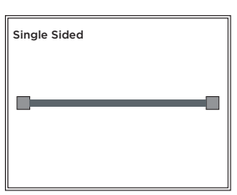

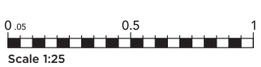

Manufacturing Detail › External Sign

Grey ›
CMYK 0/0/0/100

Green ›
CMYK 0/50/31/0

White ›
CMYK 0/0/0/0

I Single Sided Secondary 900mm x 600mm

Specification › Digitally print applied to folded 3mm Aluminium composite panel. Gloss laminate applied to face.

Fixed Method › Internal timber frame

Qty › 1

I Post 50mm Diameter 1.8m Long

Specification › Aluminium powder coated Sparkling Silver

Qty › 2

© 2014 SIGNS & DESIGN
The copyright of this drawing and/or design is vested in the designer and **must not** be copied, reproduced or used in any way without their consent › Any dimensions are in millimetres (mm) unless stated otherwise › Scale @ A3

Item J

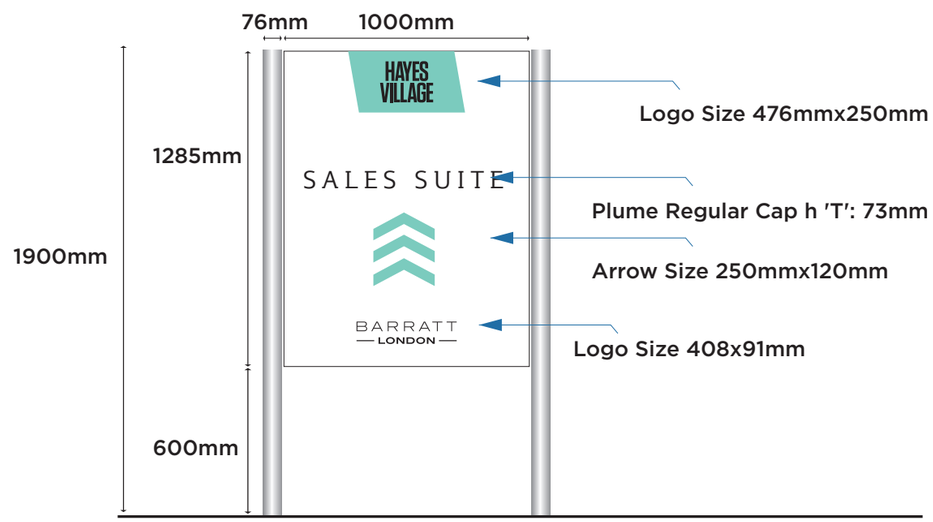

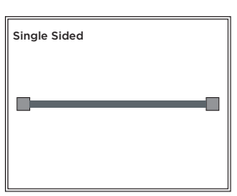

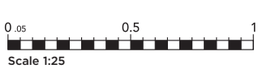

Manufacturing Detail › External Sign

Grey ›
CMYK 0/0/0/100

Green ›
CMYK 0/50/31/0

White ›
CMYK 0/0/0/0

J Single Sided Main Sign 1000mm x 1285mm

Specification › Digitally print applied to folded 3mm Aluminium composite panel. Gloss laminate applied to face.

Fixed Method › Internal timber frame

Qty › 1

J Post 76 Diameter 1.9m Long

Specification › Aluminium powder coated Sparkling Silver

Qty › 2

© 2014 SIGNS & DESIGN
The copyright of this drawing and/or design is vested in the designer and **must not** be copied, reproduced or used in any way without their consent › Any dimensions are in millimetres (mm) unless stated otherwise › Scale @ A3

Item K

Manufacturing Detail › Hoarding

Grey ›
CMYK 0/0/0/100

Green ›
CMYK 0/50/31/0

White ›
CMYK 0/0/0/0

K Hoarding 48m x 2.44m

Specification › Digitally printed straight to 3mm Aluminium composite panels. Gloss laminate applied to face, fitted to painted plywood white hoarding

Illumination › Non illuminated

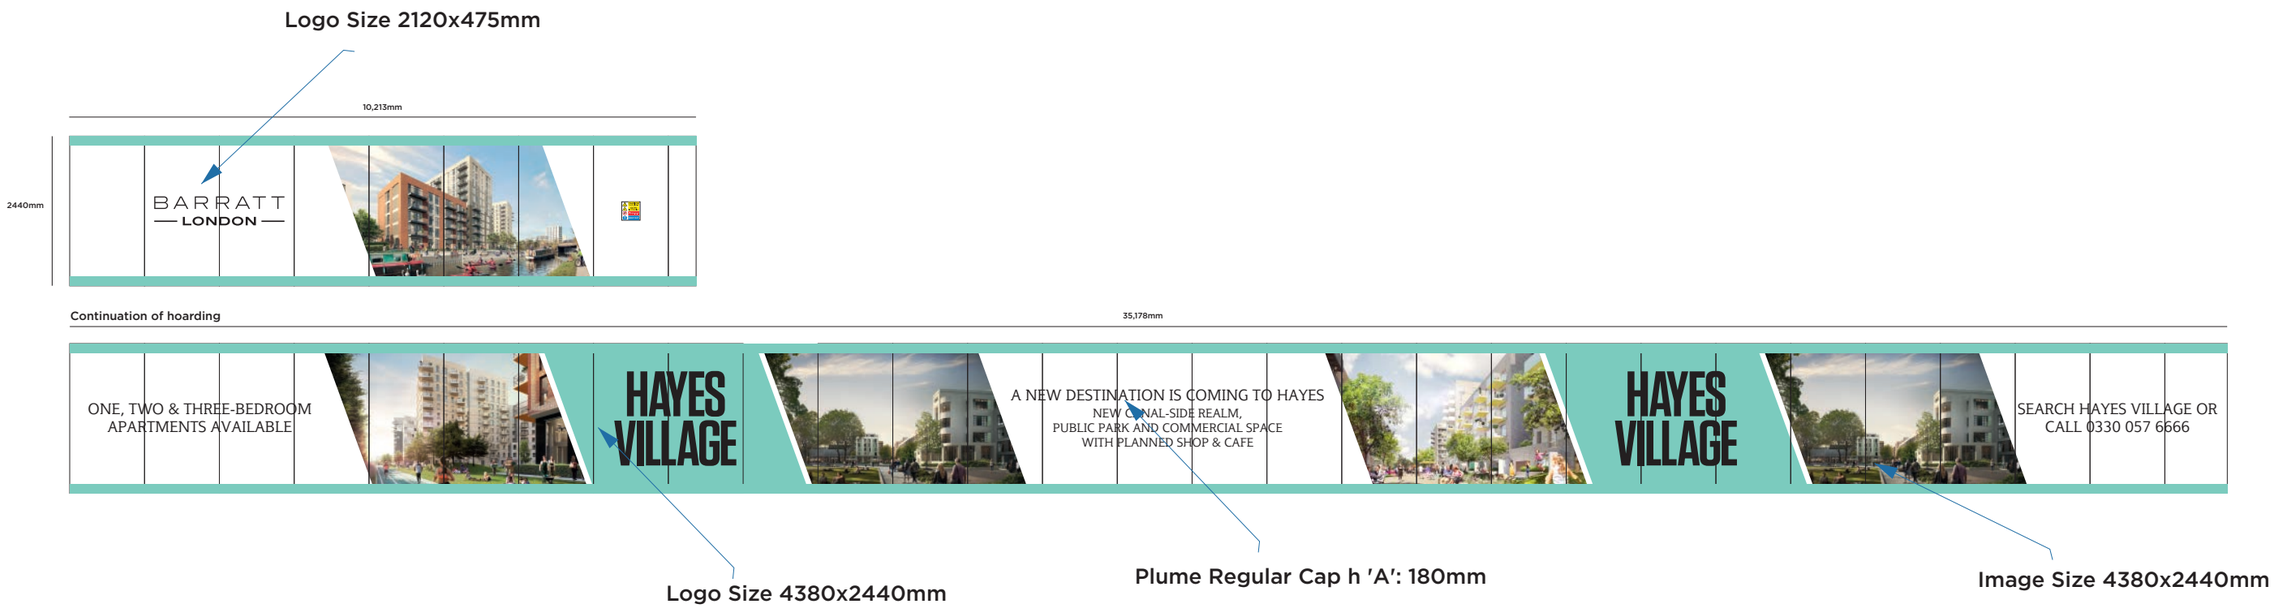

0 1 2 3 4
Scale 1:100 @A3

© 2014 SIGNS & DESIGN
The copyright of this drawing and/or design is vested in the designer and **must not** be copied, reproduced or used in any way without their consent › Any dimensions are in millimetres (mm) unless stated otherwise › Scale @ A3

1:700 @ A3

0m 10m 20m 40m

NESTLE AVENUE

CANAL STREET

HAROLD AVENUE

WALLIS WALK

T80 & T83: Removed by SEGRO

Existing hard surface within RPA to be removed under direct arboricultural supervision.

Existing hard surface within RPA to be removed under direct arboricultural supervision.

T75 & T77: Remove

Existing H RPA to be

Existing HV route w RPA to be left in-situ

T37: Removed by SEGRO

KEY:

- Tree Numbers
- Tree Canopies
- Category 'U' Trees
- Category 'U' Trees Removed
- Category 'A' RPA
- Category 'B' RPA
- Category 'C' RPA
- Trees to be Removed
- Tree Protection Barrier
- Hard Surface Removal
- Existing Service Removal
- Site Hoarding
- FLAGS
- POST MOUNTED SIGNAGE
- HOARDING SIGNAGE A
- HOARDING SIGNAGE B
- HOARDING SIGNAGE K

LOCATION PLAN

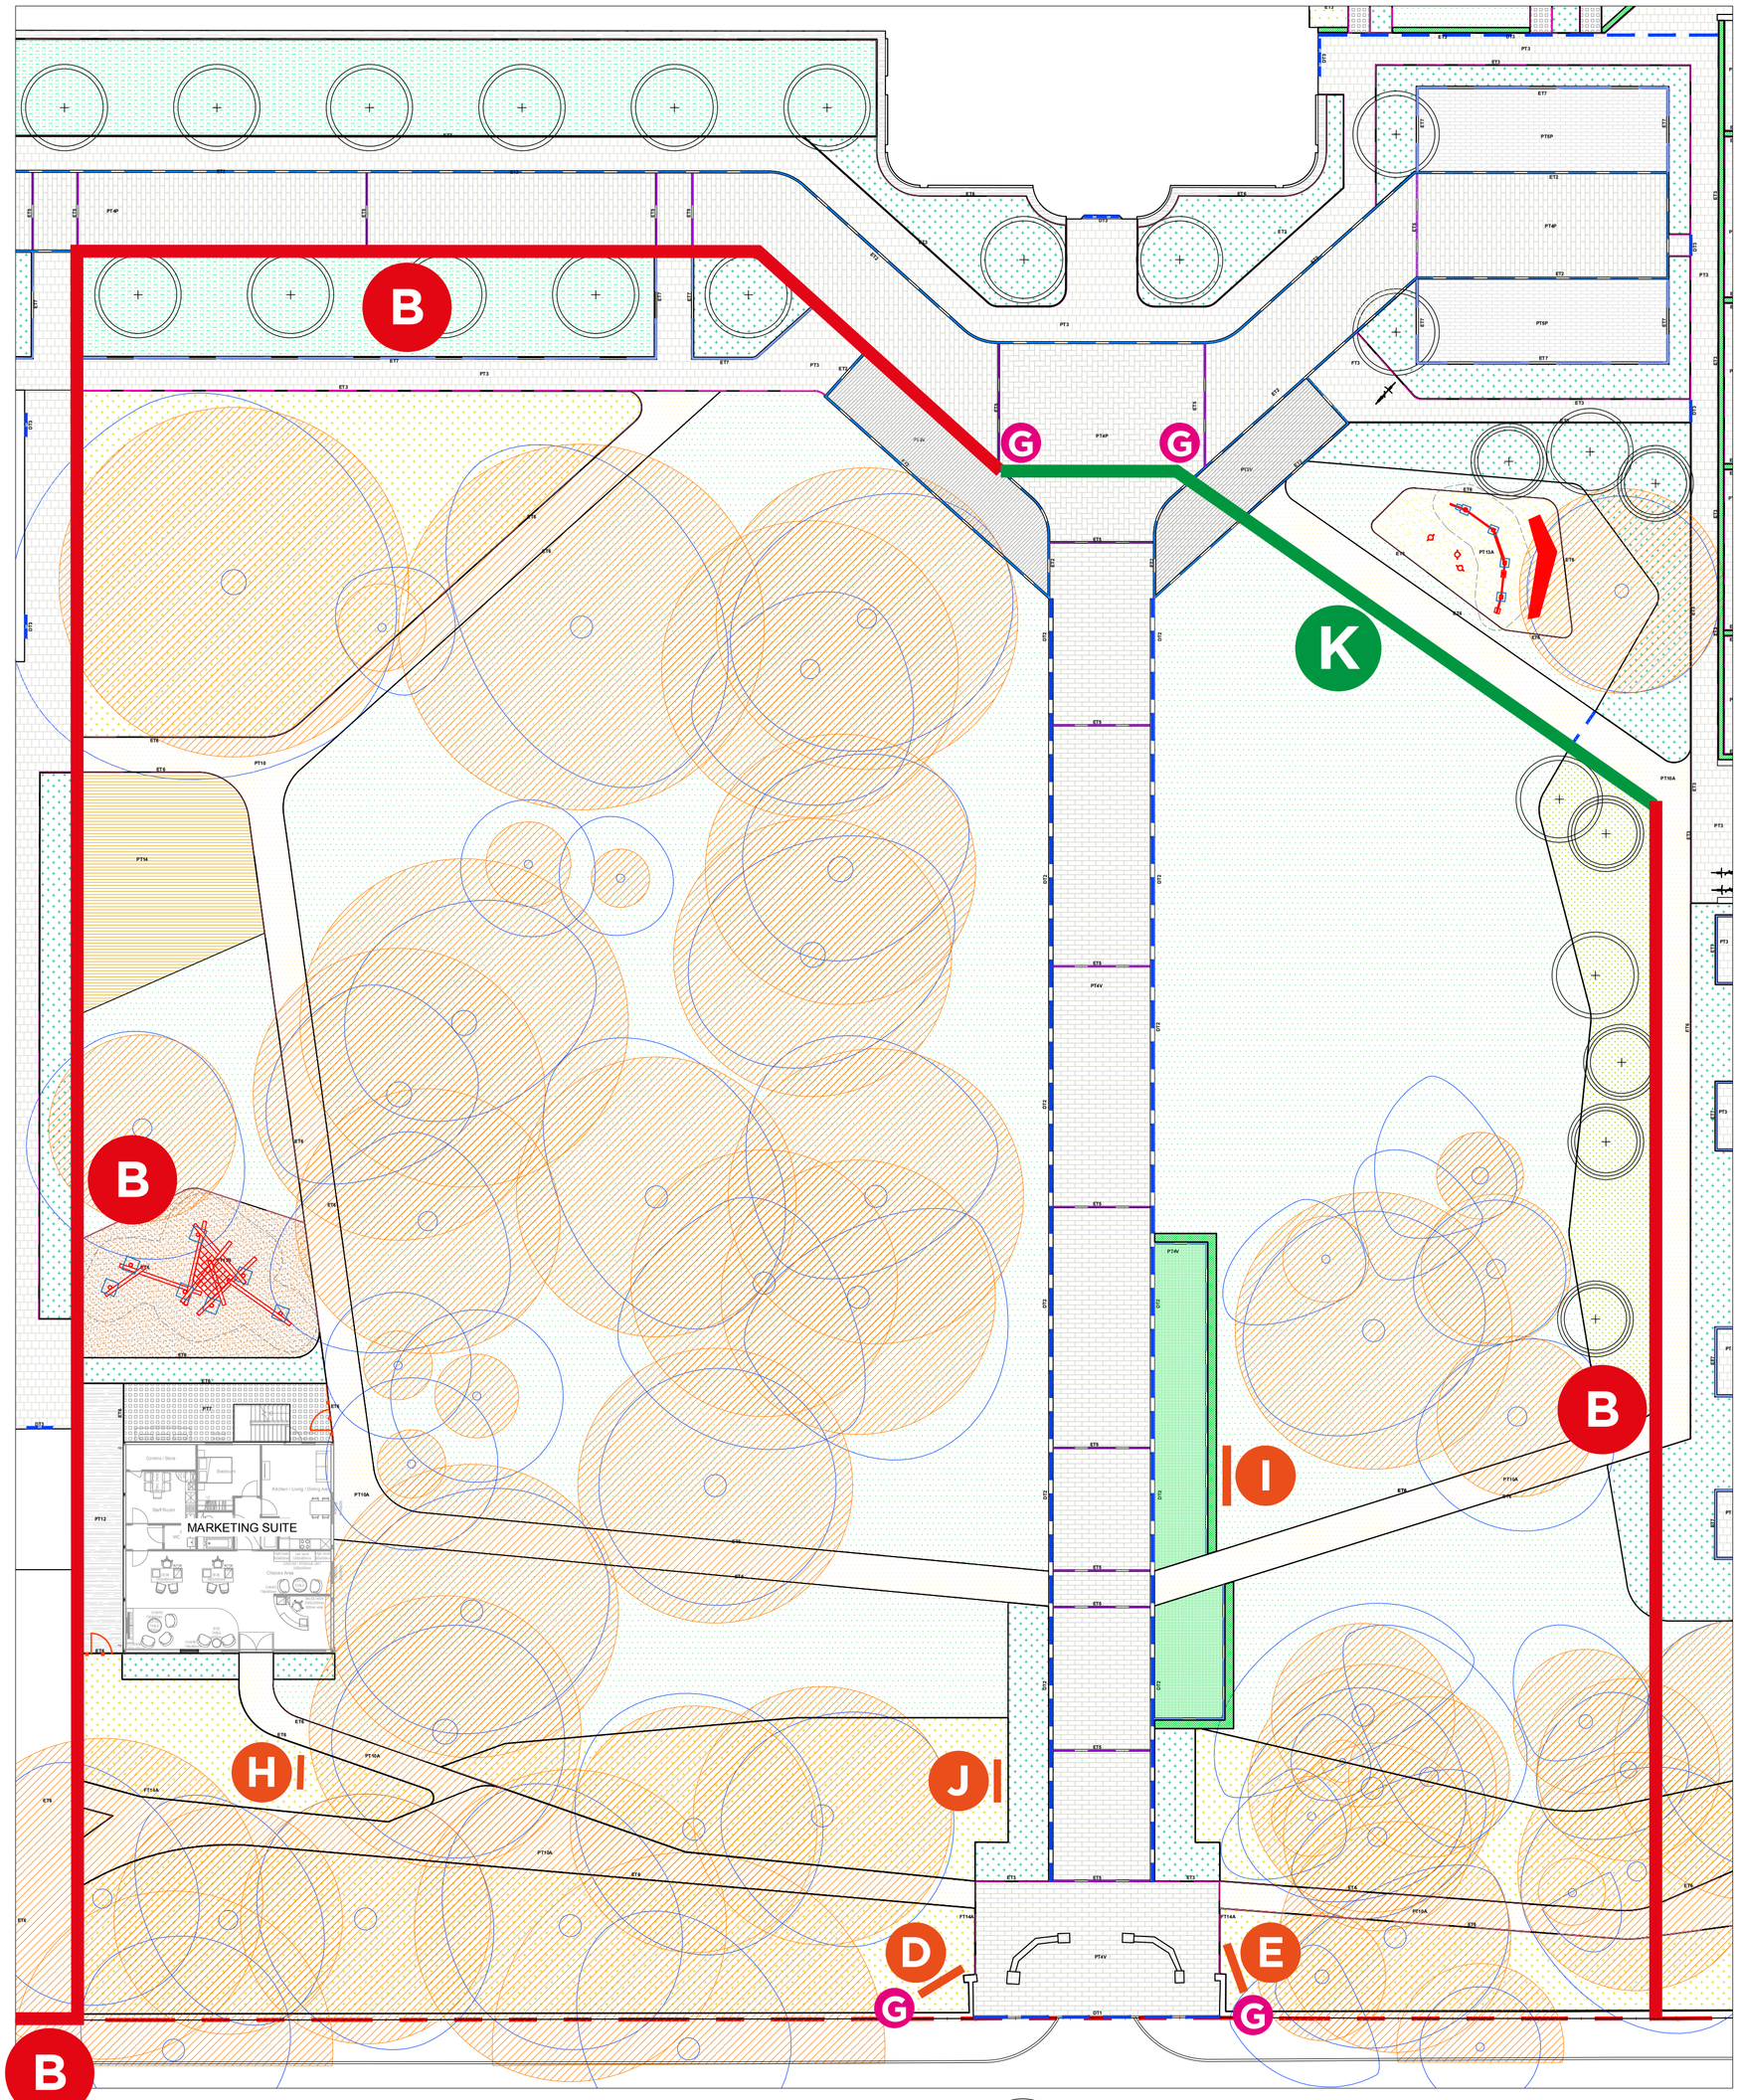

2007

Marketing Suite GA plan

scale 1:250 @A2

PT4 Marshalls Modal, colour Light Granite Textured, (100x

PT4P Marshalls Modal Priora, colour Light Granite Textured, (100x

PT10 Self binding gravel, colour buff

ET7 Standard concrete kerb, 125mm wide, upstand

Temporary parking bay (reinforced grass)

Fence with access gate

Semi mature tree proposed

Semi mature multistem tree proposed

Shrub planting

Perennial planting

Wildflower planting

Hedge planting

Root protection area

Disclaimer

1. This drawing is the property of Cameo & Partners Ltd.
2. It must not be copied or reproduced without written consent.
3. Do not scale from this drawing.
4. Check all dimensions on site before setting out.

cameo & partners

design studio

Cargo Works - ET 5.04
1-2 Hatfields
Waterloo
London
SE1 9PG
Company Registered No: 8756613.

T : 0203 1760 130
E : info@cameoandpartners.com

Scale m 0 5 10 15 20 25 — 1:250 — north

rev	details	by	date
P3	Issued for information	MN	18.02.2019
P2	Issued for information	MN	01.11.2018
P1	Issued for information	MN	12.09.2018

Project

Former Nestle Factory Hayes
Barratt London

Drawing

Temporary Marketing Suite GA plan

Scale	Date	Checked By	Drawn By
1:250@A2	02.07.2018	MN	GB

Drawing No. C0065 L2007

Revision P3

Purpose of Issue. P

D = design information / P = planning / T = tender / C = construction / B = as built

Drawing sheet size - A2

© Cameo & Partners