

Elevations

Note:
Some services may have been omitted due to parked vehicles.
The Ordnance Survey tile is to be used as a guide only.

OS Buildings Surveyed Buildings

This survey has been orientated to the Ordnance Survey (O.S.) National Grid (OSGB36) via Global Navigational Satellite Systems (GNSS) and the O.S. Active Network (OS Net).
A true OSGB36 coordinate has been established near to the site centre via a transformation using the OSTN02 & OSGM02 transformation models.

The survey has been correlated to this point and a further one or more OSGB36 points established to create a true O.S. bearing for angle orientation.

No scale factor has been applied to the survey therefore the coordinates shown are arbitrary & not true O.S. Coordinates which have a scale factor applied.

Please refer to Survey Station Table to enable establishment of the on-site grid.


Building Survey Legend:

<i>SH 1.00</i> <i>HH 2.12</i>	Sill Height from FFL. Head Height from FFL.
<i>SL 51.03m</i> <i>HL 52.82m</i>	Sill Level from defined datum. Head Level from defined datum.
<i>Susp Cht: 2.00</i> <i>Struct Cht: 3.00</i>	Suspended Ceiling Height from FFL. Structural Ceiling Height from FFL.
<i>Susp Ceil: 30.00m</i> <i>Struct Ceil: 31.00m</i>	Suspended Ceiling Level from datum Structural Ceiling Level from datum.
<i>IFL: 100.00m</i> <i>+100.00m</i>	Internal Floor Level (General). Internal Floor Level (Specific).




Datum: 25.00m.

Elevation 1.

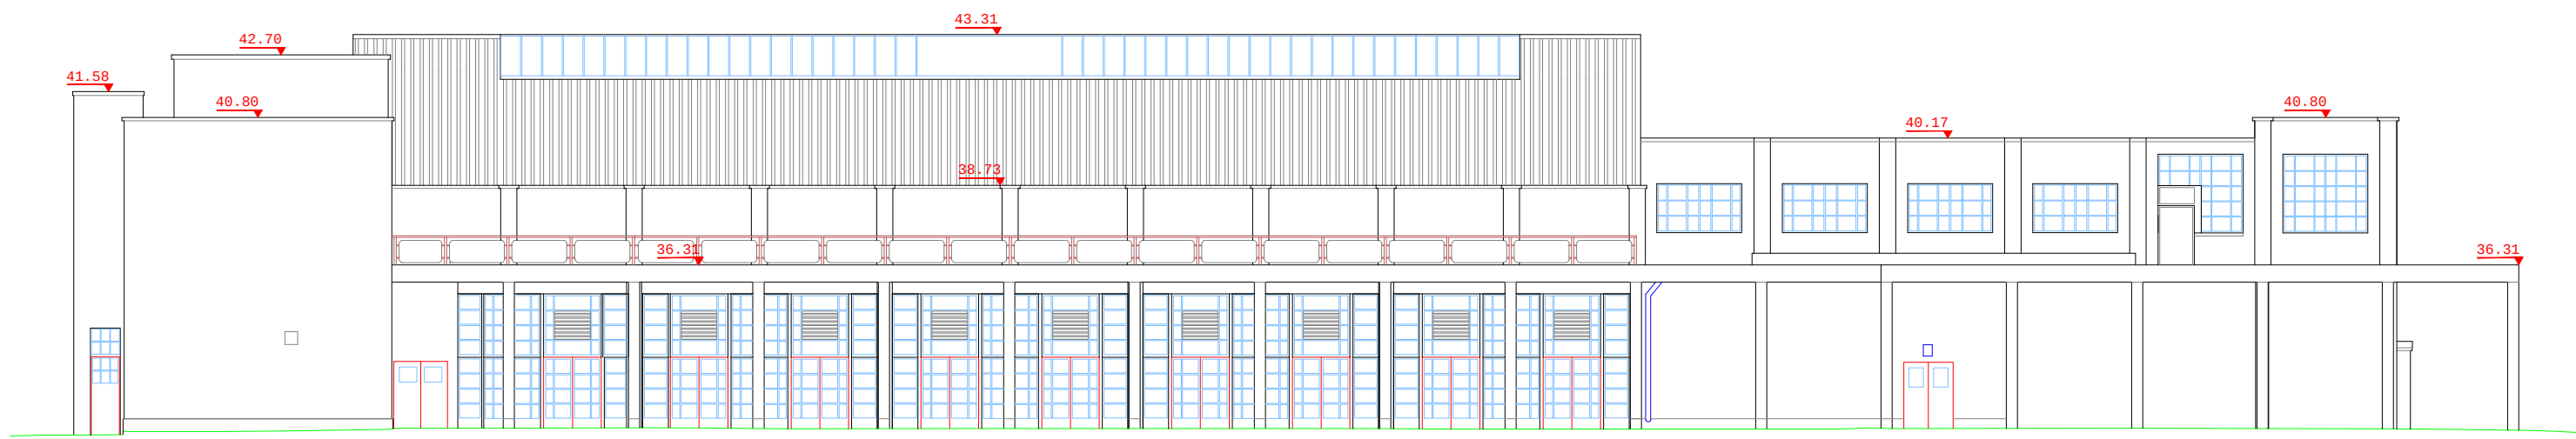


Datum: 25.00m.

Elevation 2.

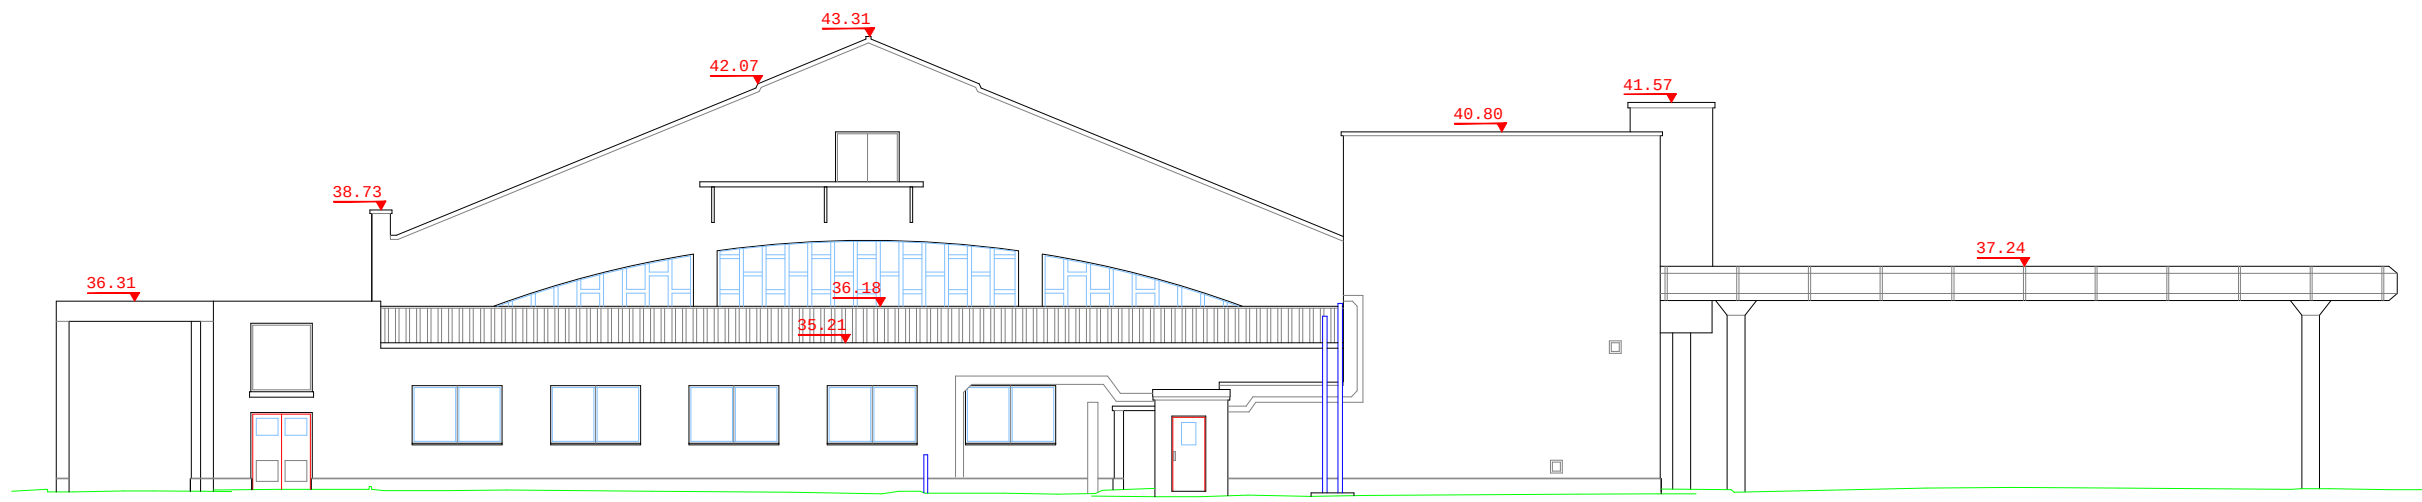


Datum: 25.00m

Elevation 3.

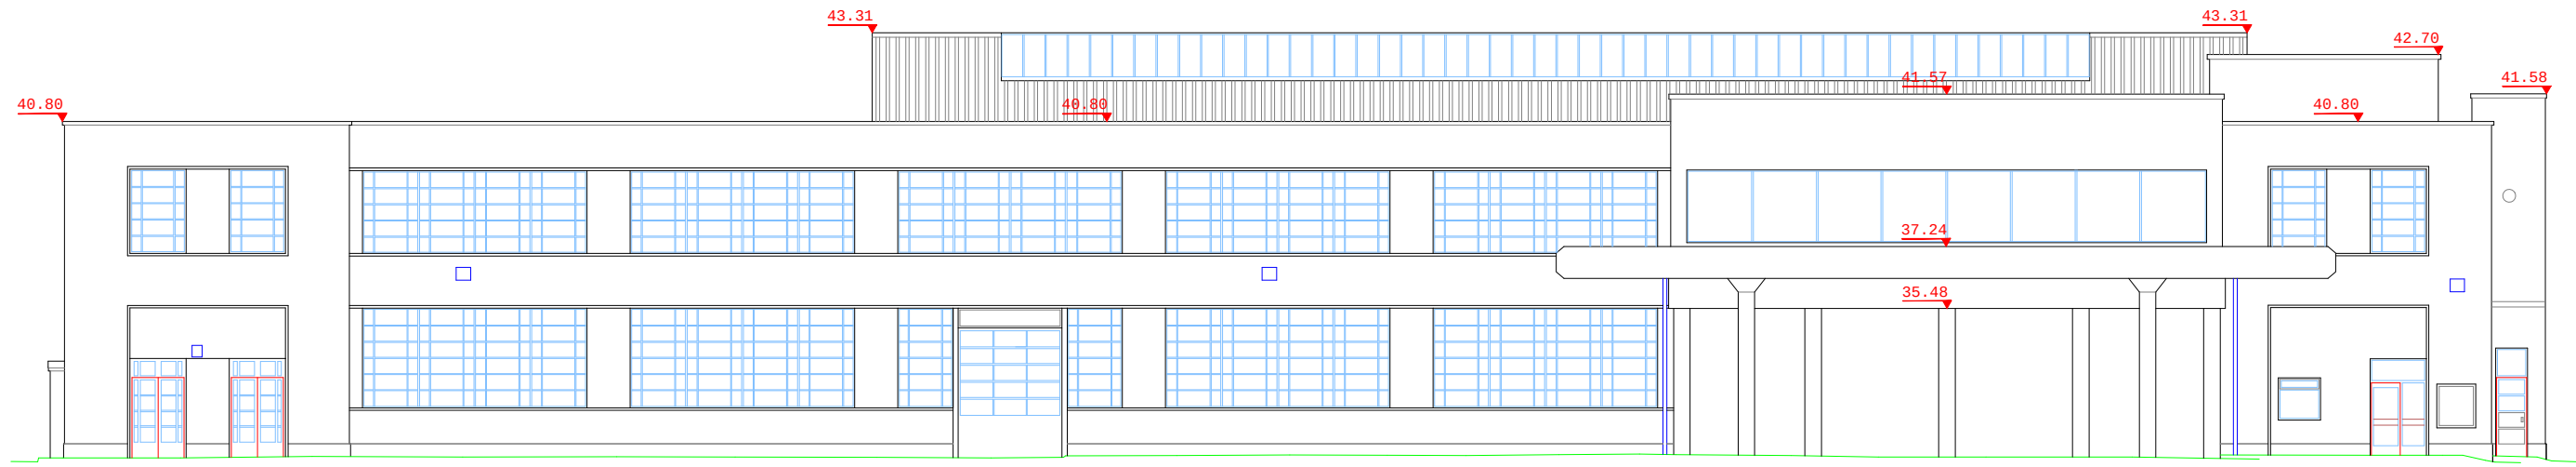


Datum: 25.00m.

Elevation 4.

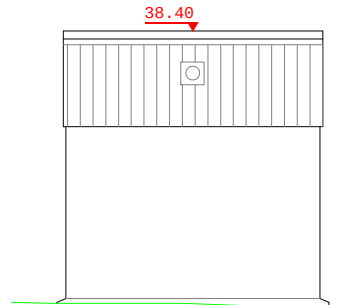


Datum: 25.00m.

Elevation 5.

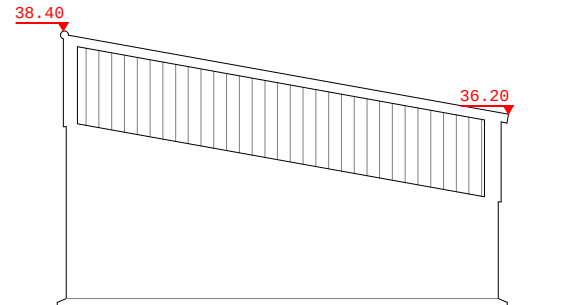


Datum: 25.00m.

Elevation 6.

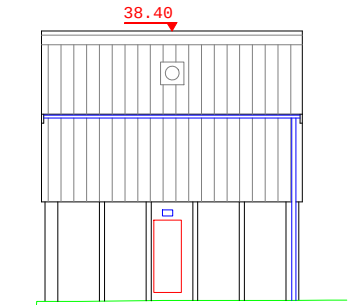

Datum: 25.00m.

Elevation 7.

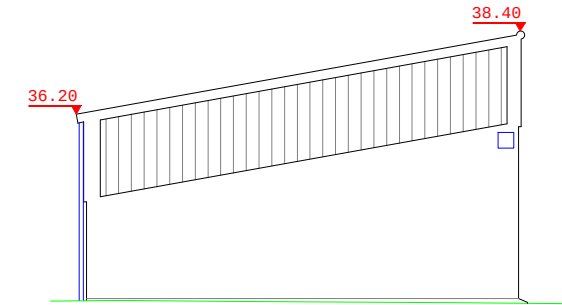

Datum: 25.00m.

Elevation 8.

<i>Rev</i>	<i>Date</i>	<i>Description</i>	<i>Drawn</i>	<i>O. Rev</i>



greenhatch
group

Topographical Surveys
Site Engineering

Measured Building Surveys
3D Laser Scanning

Rowan House
Duffield Road
Little Eaton
Derby
DE21 5BR

Tel (01332) 830044 Fax (01332) 830055
admin@greenhatch-group.co.uk

St Albans	24 Riverside Studios Amblebury Road Newcastle By, Park Newcastle, Wyke NE4 7LF	Poland	ul. Pamiętności 9 40-761 Katowice Poland
911 Quill Hill High Street Morpeth St Albans AL5 3AB	T: (01932) 718391 F: (01932) 738857		U: 0048 332 202 229 www.greenhatch.pl
T: (01583) 842745 F: (01582) 849355			

CLIENT

Segro

PROJECT

Project Lightning Hayes

TITLE

Canteen Building Elevations

SCALE A1@ 1: 200	DATE April 2015
DRAWN DI	QUALITY REF C1263

Level datum	See Land Survey
Grid orientation	See Land Survey

Job number	20897b
Drawing No.	20897b_03_ES
	Rev.

Comments
This plan should only be used for its original purpose. GreenHatch Ltd accepts no responsibility for this plan if supplied to any party other than the original client.

Drainage information (where applicable) has been visually inspected from the surface and therefore should be treated as approximate only.

Notes:
Care is to be taken when scaling from hardcopies.
Greenhatch cannot verify the accuracy of hardcopies.